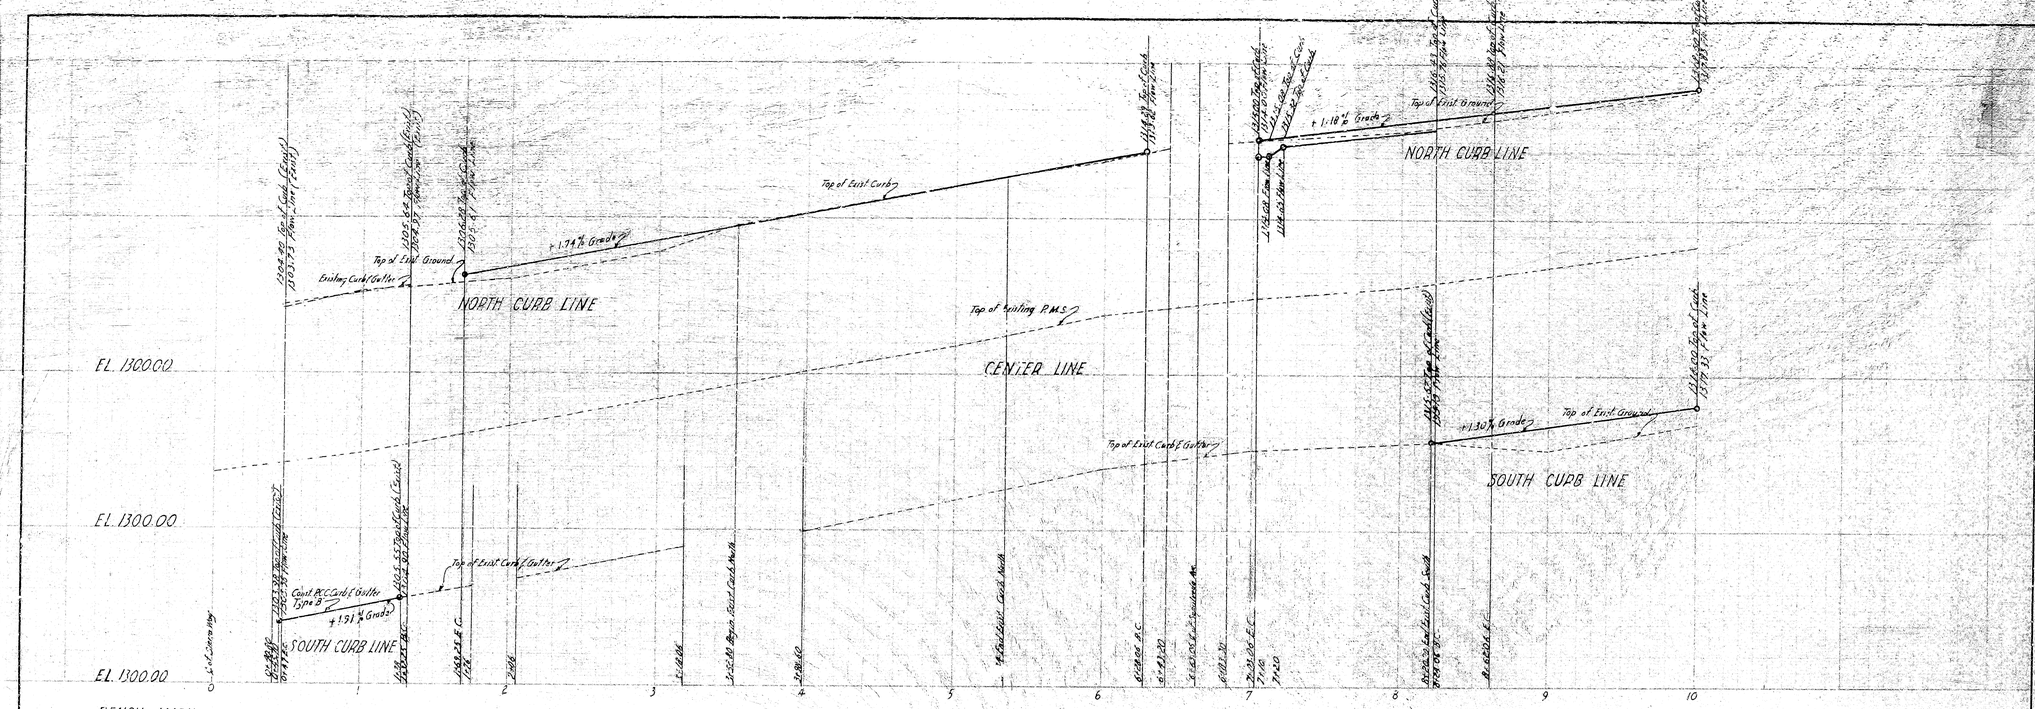

BENCH MARK
Screw S.E. Return 90th St. & Sierra Way
EL. 1303.92 M.S.L.

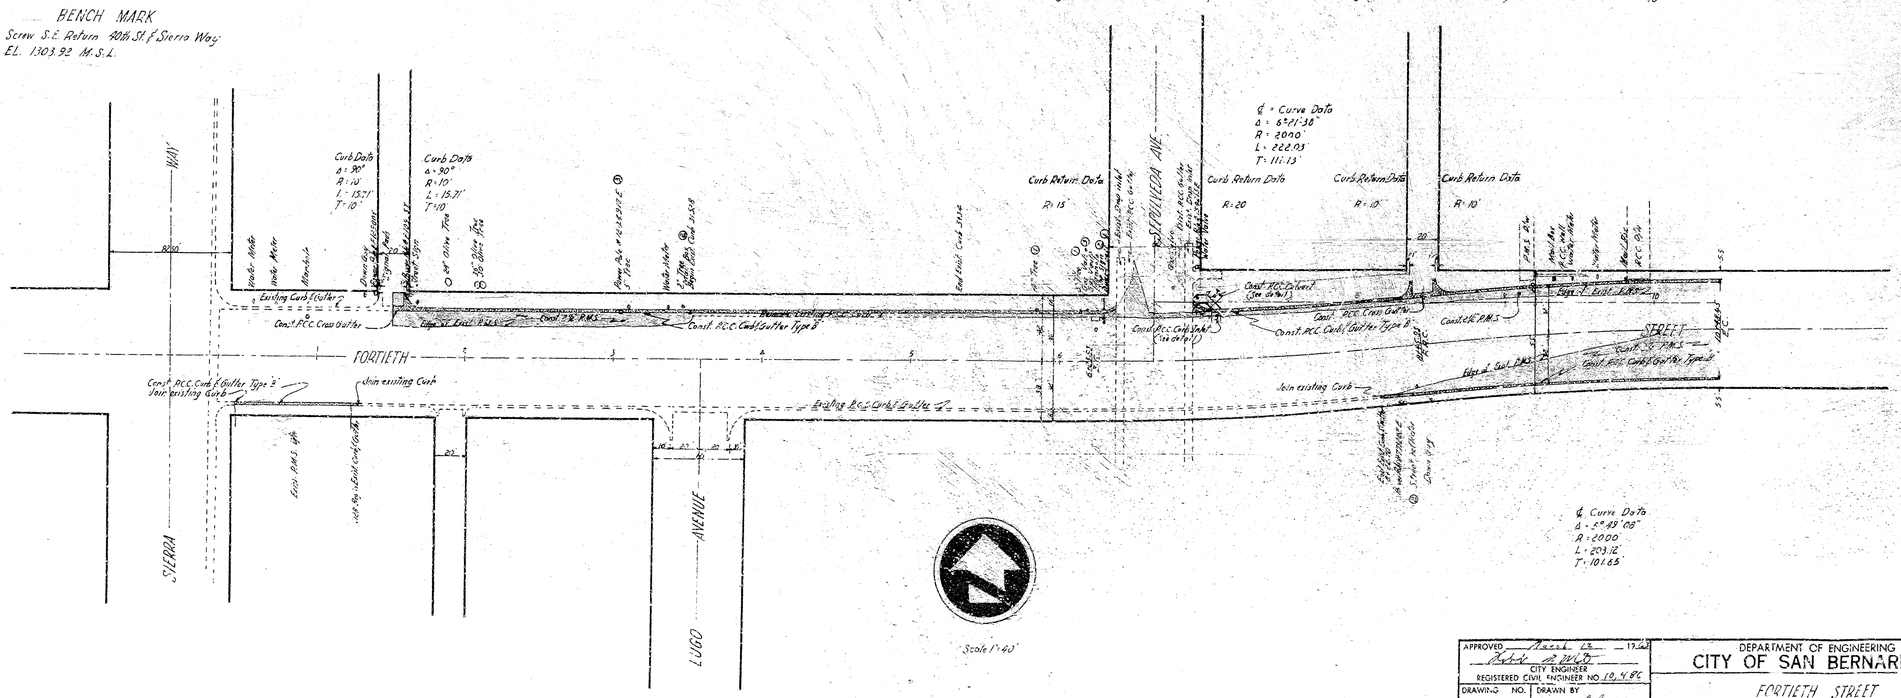

APPROVED March 12 1964		DEPARTMENT OF ENGINEERING
CITY ENGINEER		CITY OF SAN BERNARDINO
REGISTERED CIVIL ENGINEER NO. 18,986		
DRAWING NO. 2794	DRAWN BY	FORTIETH STREET
SHEET 1 OF 6 SHEETS	CHECKED BY Dean	Between Sierra Way and Waterman Avenue
	RECOMMENDED	Curb, Gutter & Paving

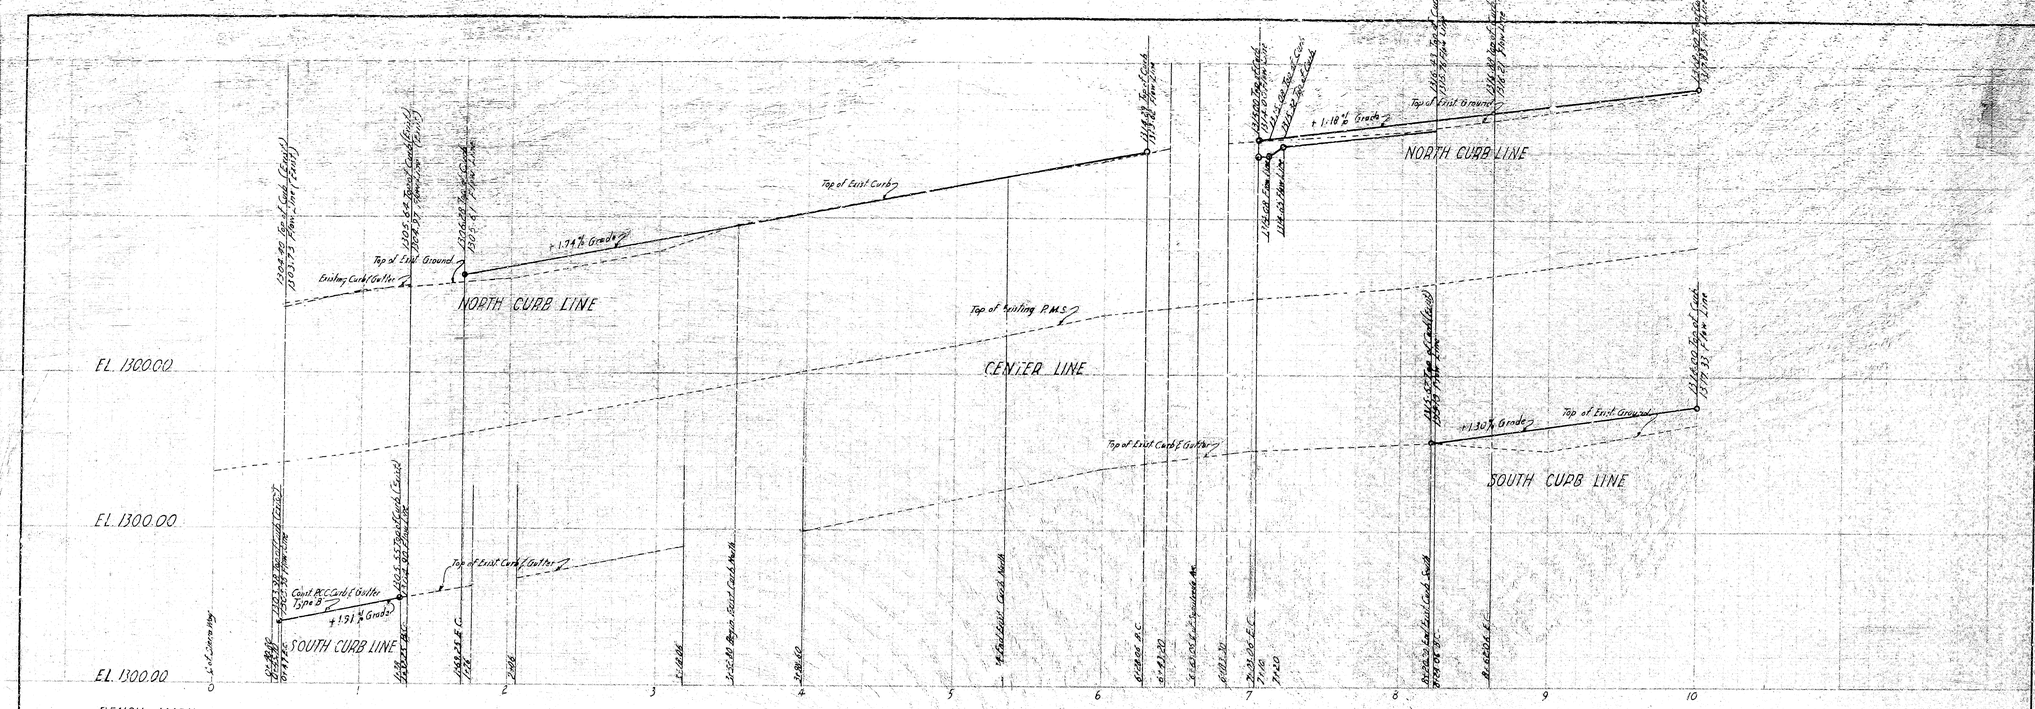

BENCH MARK
Screw S.E. Return 90th St. & Sierra Way
EL. 1303.92 M.S.L.

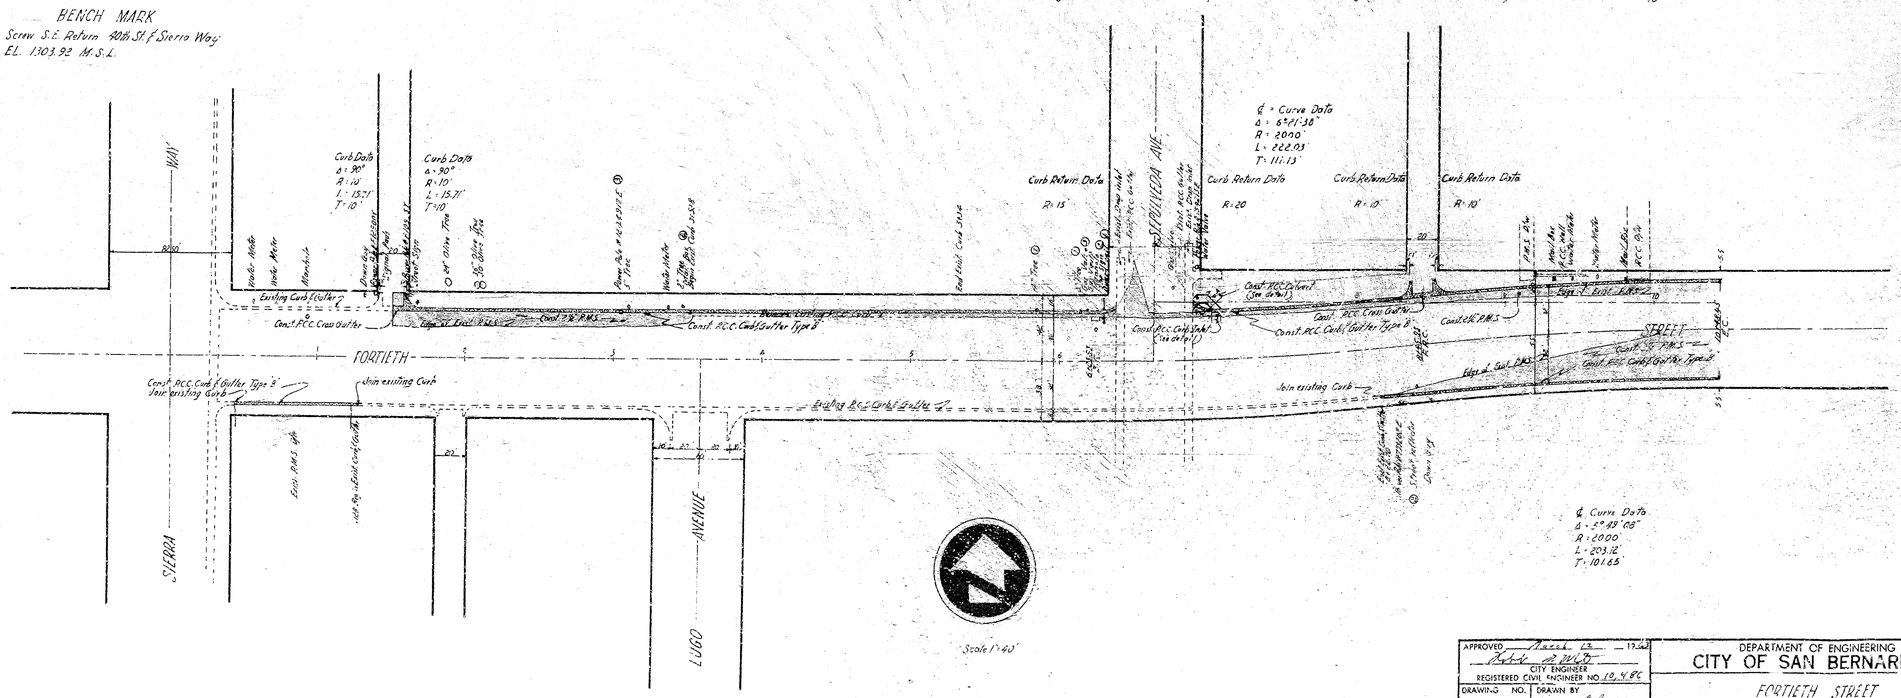

APPROVED March 12 1964		DEPARTMENT OF ENGINEERING
CITY ENGINEER		CITY OF SAN BERNARDINO
REGISTERED CIVIL ENGINEER NO. 18,986		
DRAWING NO. 2794	DRAWN BY	FORTIETH STREET
SHEET 1 OF 6 SHEETS	CHECKED BY Dean	Between Sierra Way and Waterman Avenue
	RECOMMENDED	Curb, Gutter & Paving