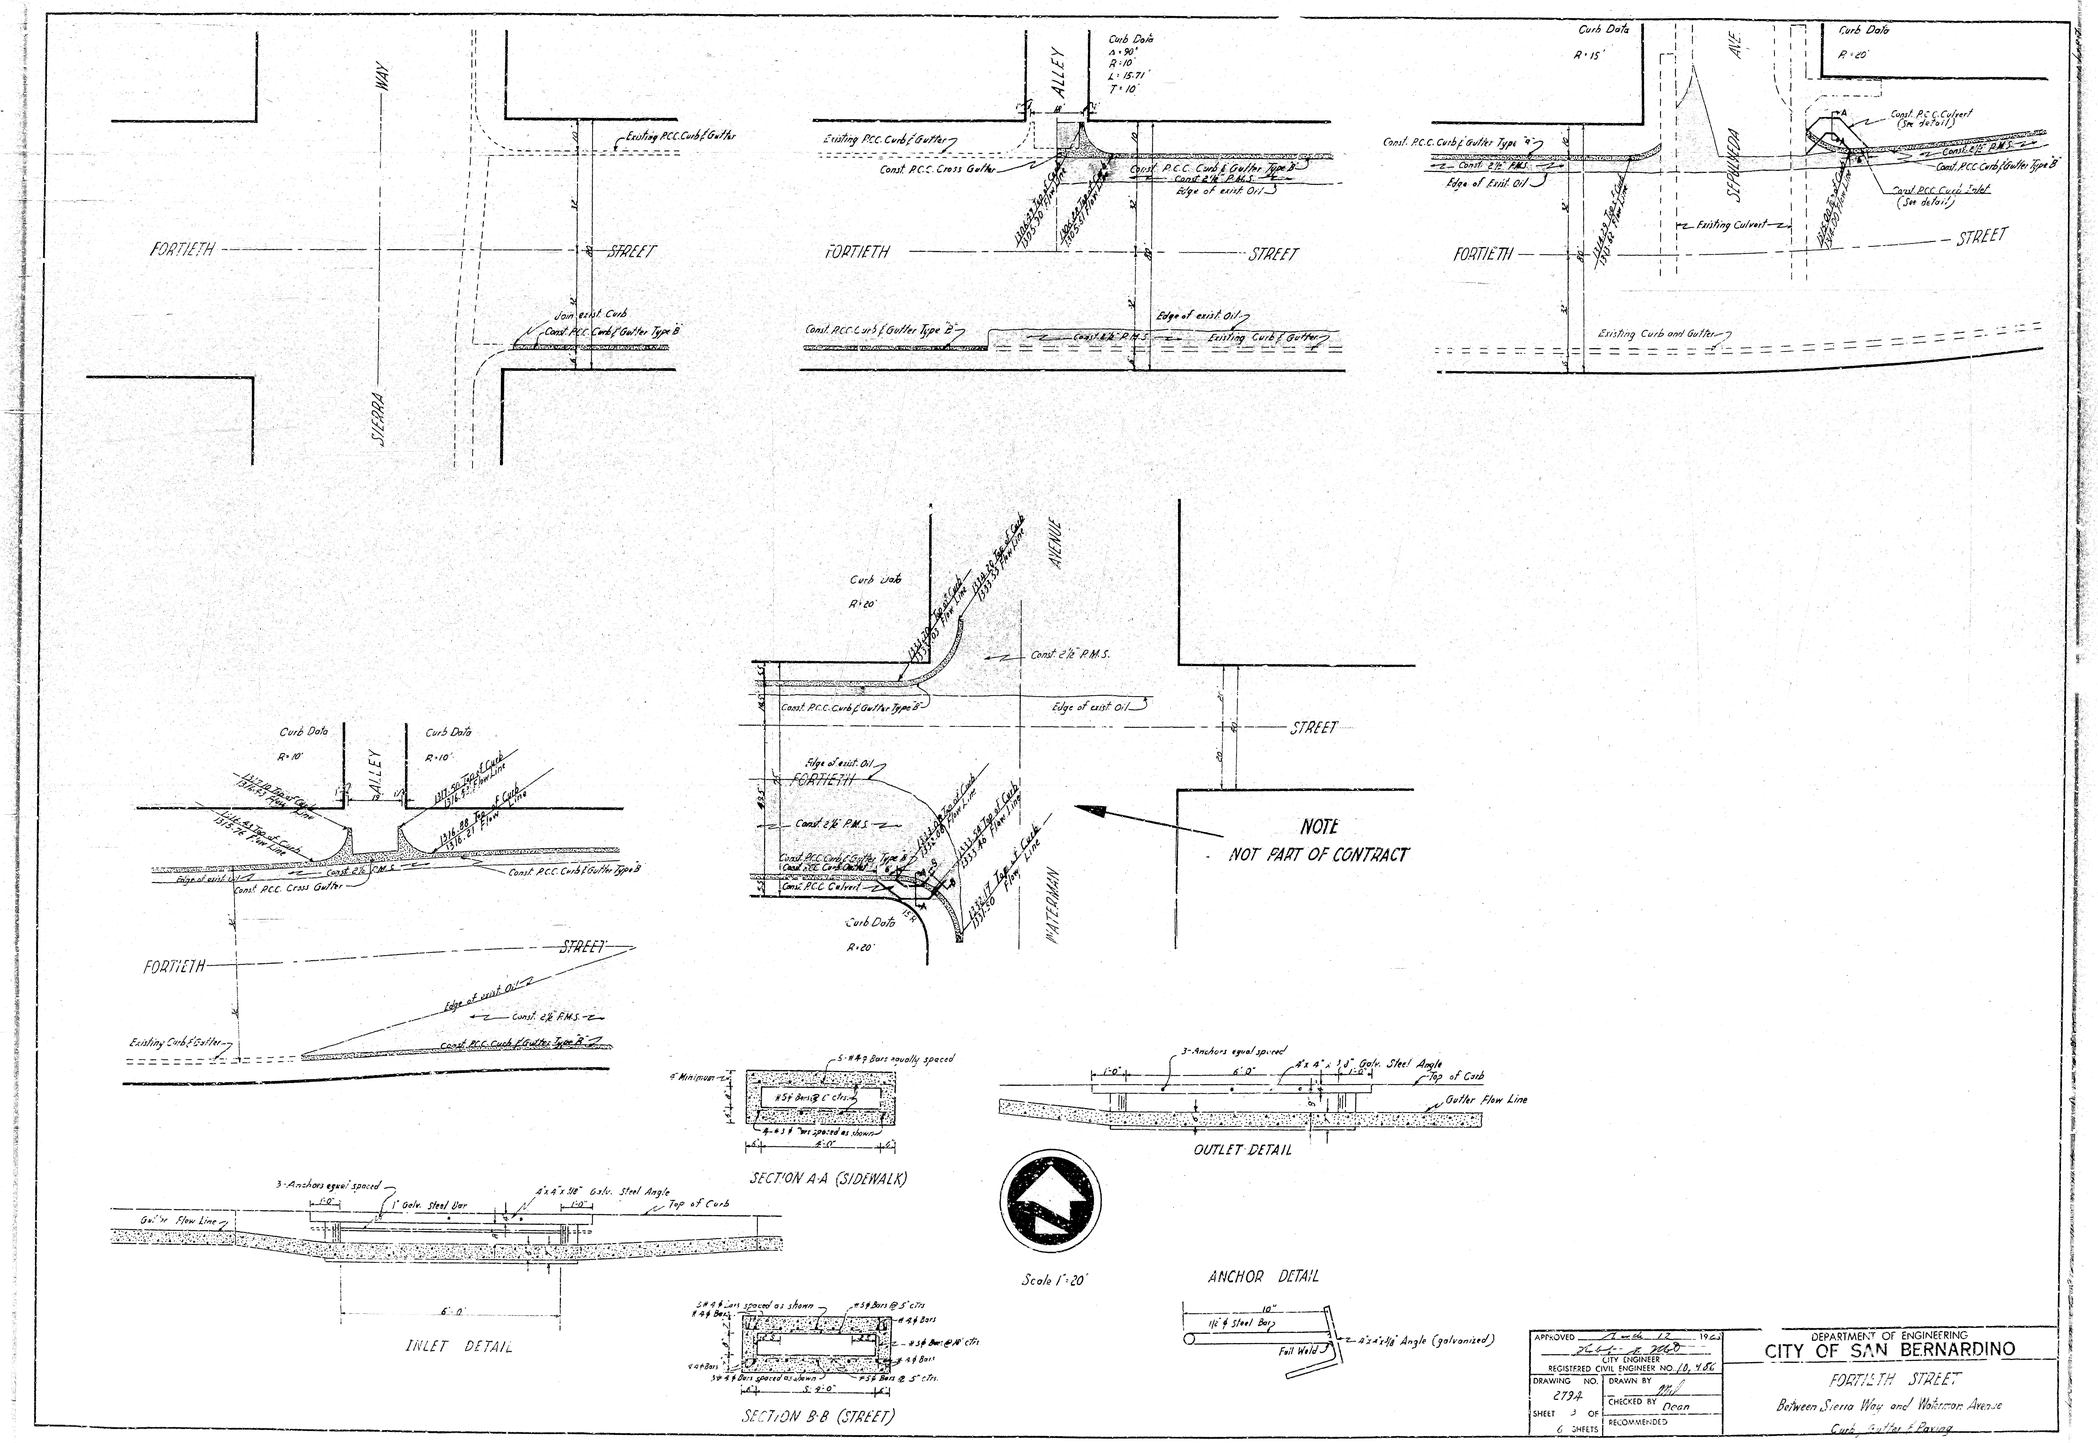

APPROVED Feb 12 1963	DEPARTMENT OF ENGINEERING
CITY ENGINEER	CITY OF SAN BERNARDINO
REGISTERED CIVIL ENGINEER NO. 10,486	FORTIETH STREET
DRAWING NO. 2794	DRAWN BY MH
SHEET 3 OF 6 SHEETS	CHECKED BY Dean
	RECOMMENDED

Between Sierra Way and Waterman Avenue

Curb, Gutter & Paving

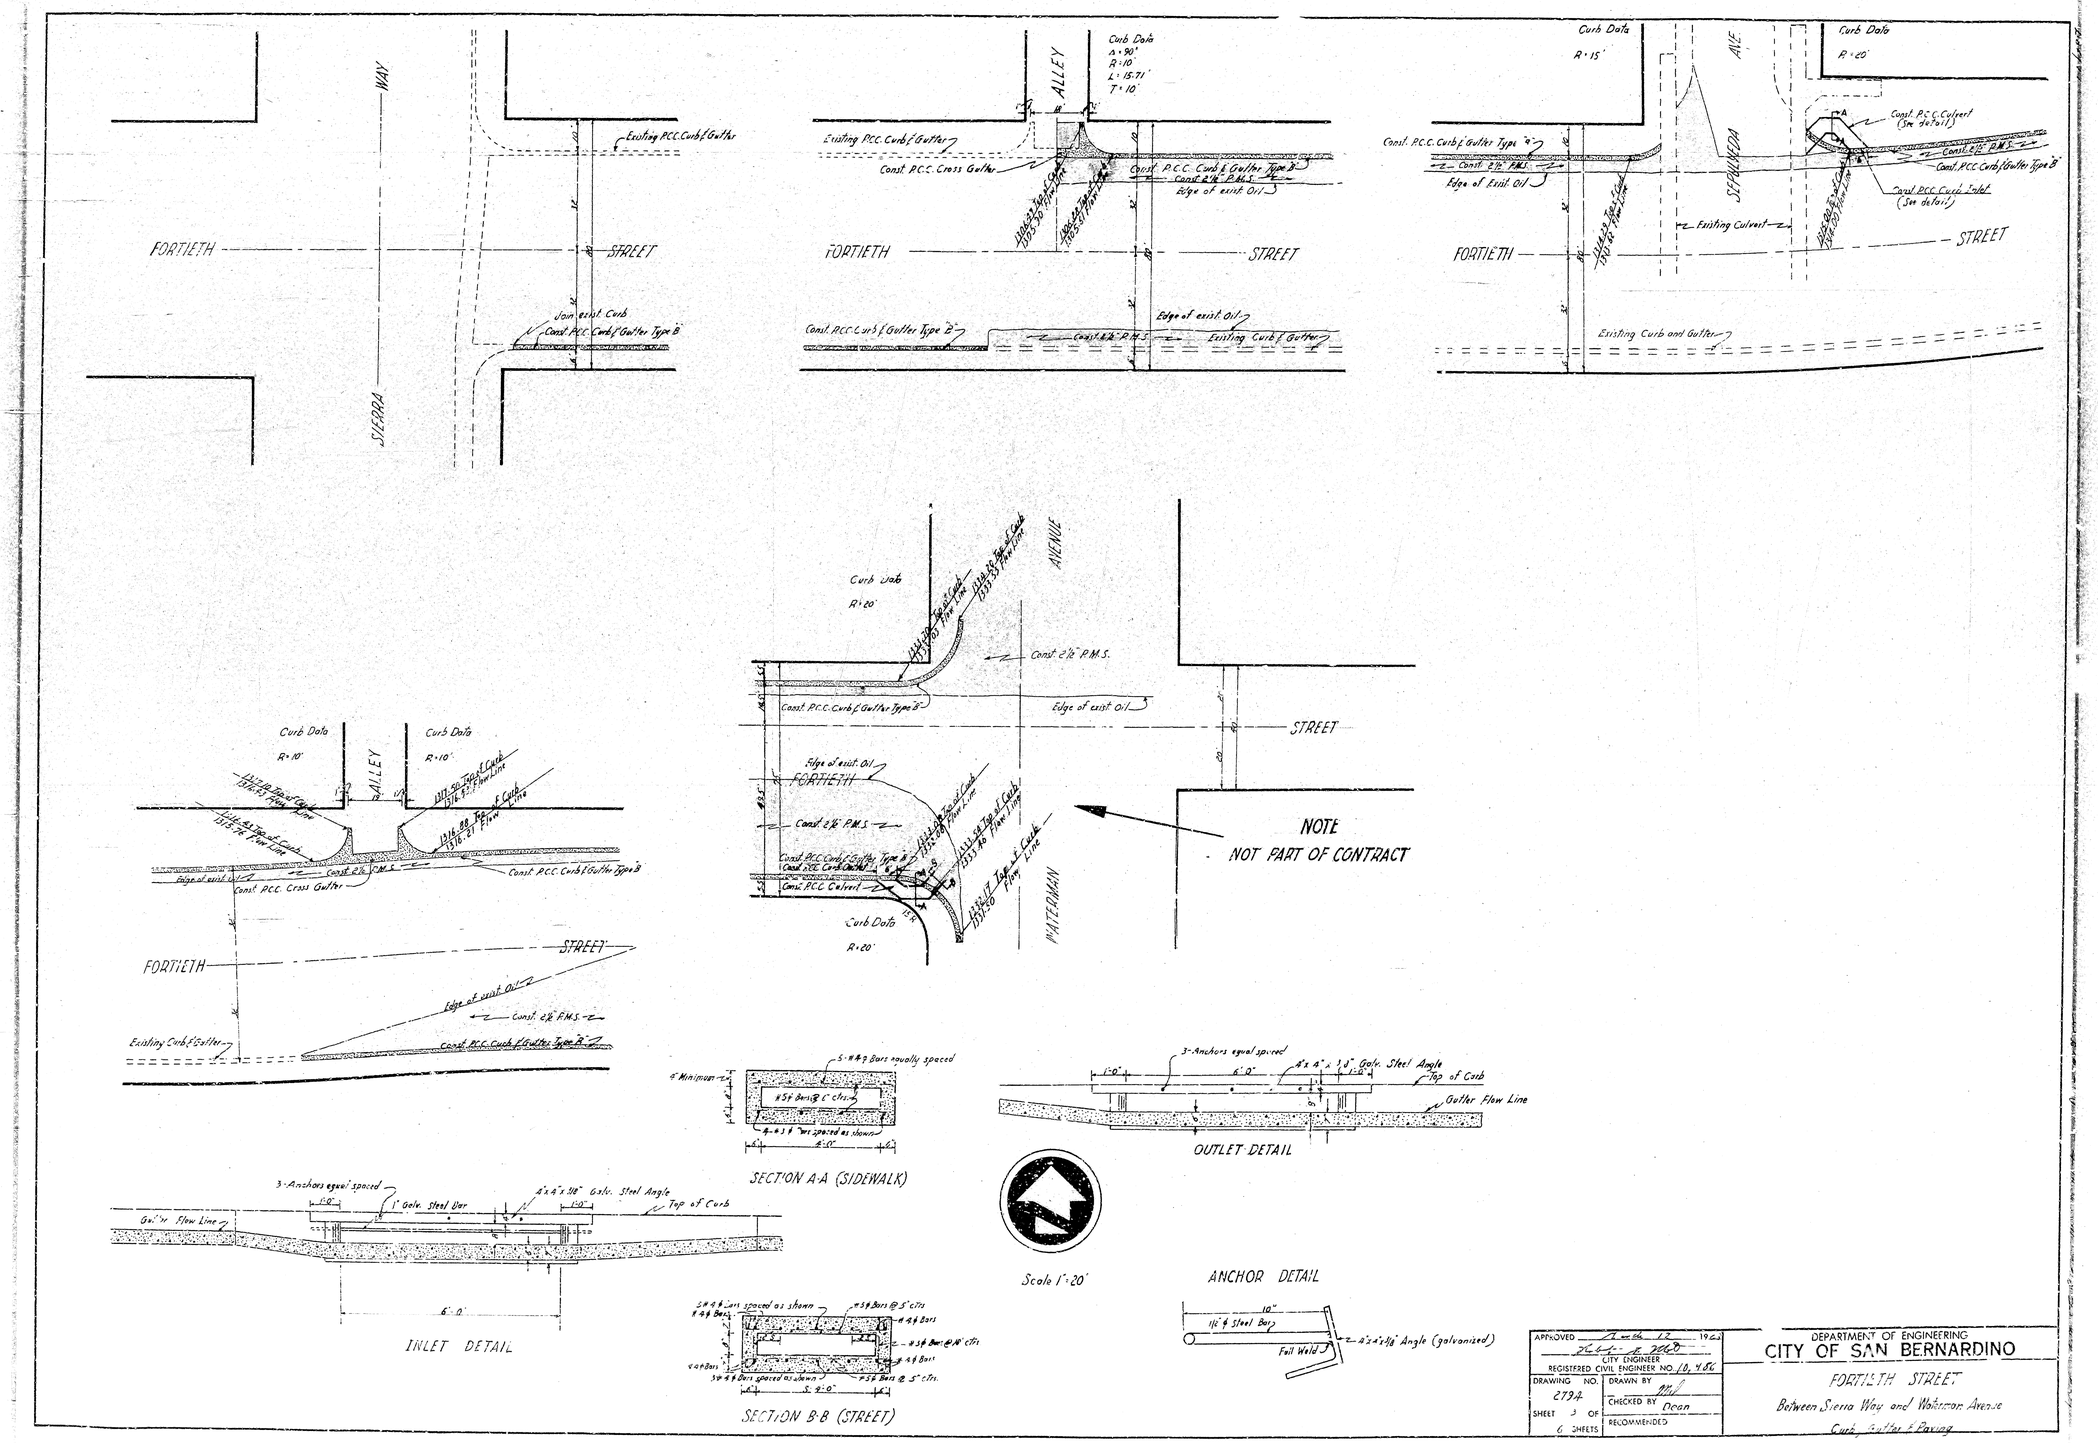

APPROVED Feb 12 1963	DEPARTMENT OF ENGINEERING
CITY ENGINEER	CITY OF SAN BERNARDINO
REGISTERED CIVIL ENGINEER NO. 10,486	FORTIETH STREET
DRAWING NO. 2794	DRAWN BY MH
SHEET 3 OF 6 SHEETS	CHECKED BY Dean
	RECOMMENDED

Between Sierra Way and Waterman Avenue

Curb, Gutter & Paving