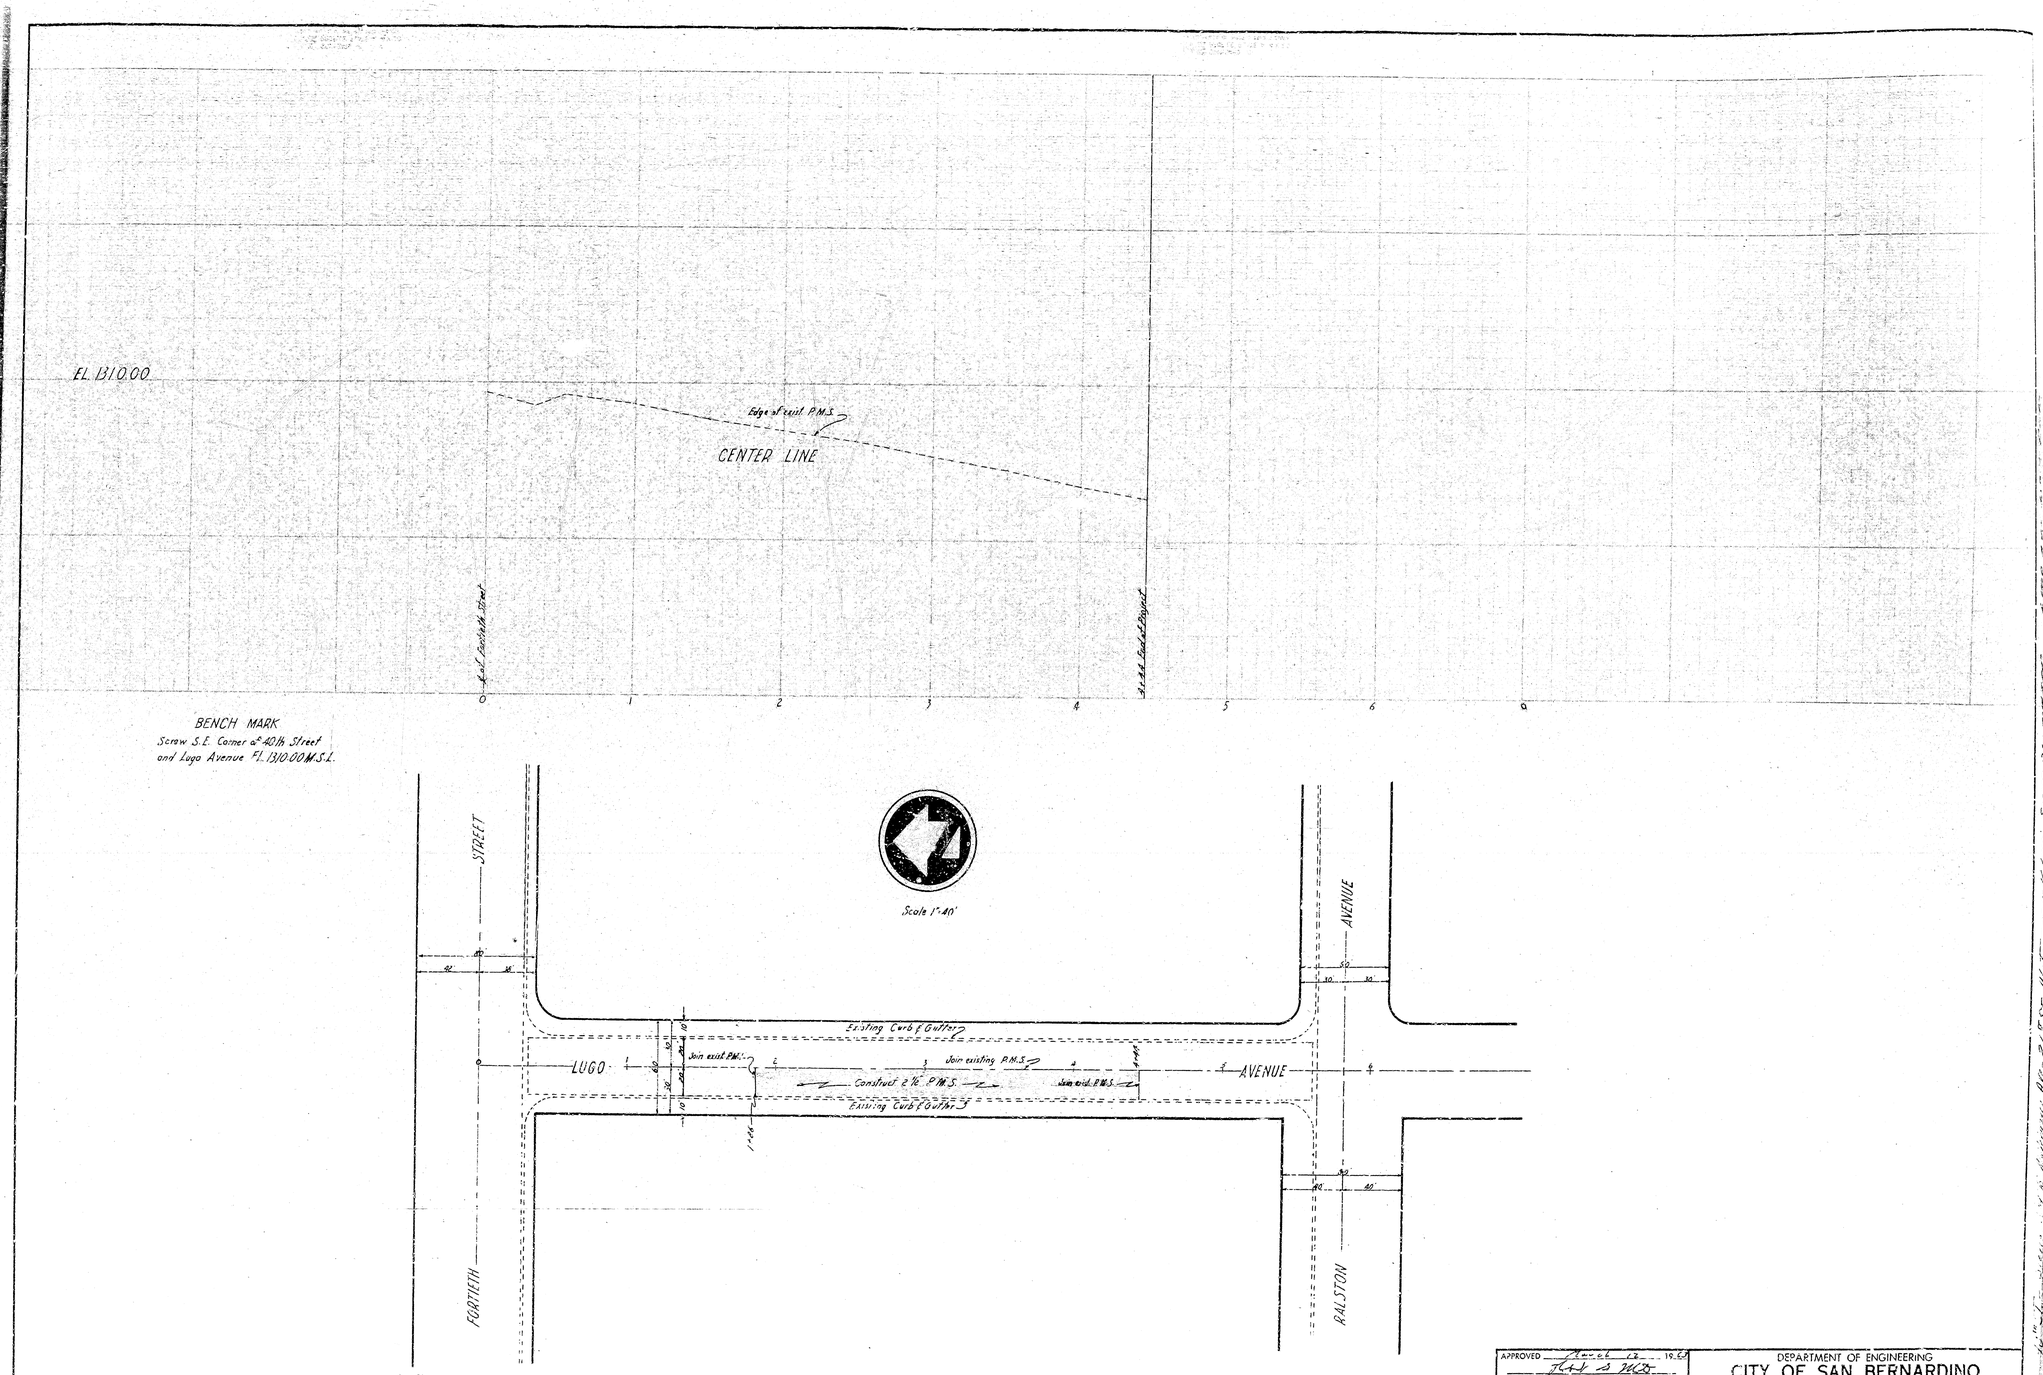
EL 1310.00
Edge of exist. P.M.S.
CENTER LINE
Est. Finish Grade
H.B.B. Pad & Pavement
0
1
2
3
4
5
6
7
BENCH MARK
Screw S.E. Corner of 40th Street and Lugo Avenue El. 1310.00 M.S.L.
Scale 1"=40'
STREET
AVENUE
Existing Curb & Gutter
Join exist. P.M.S.
Join existing P.M.S.
LUGO
AVENUE
Construct 8"x16" P.M.S.
Join exist. P.M.S.
Existing Curb & Gutter
FORTIETH
RALSTON
APPROVED March 12 19 60
CITY ENGINEER
REGISTERED CIVIL ENGINEER NO. 12,486
DRAWING NO. 2794
SHEET 6 OF 6 SHEETS
DRAWN BY
CHECKED BY Dean
RECOMMENDED
DEPARTMENT OF ENGINEERING
CITY OF SAN BERNARDINO
LUGO AVENUE
Between Fortieth Street & Ralston Avenue
Curb, Gutter and Paving

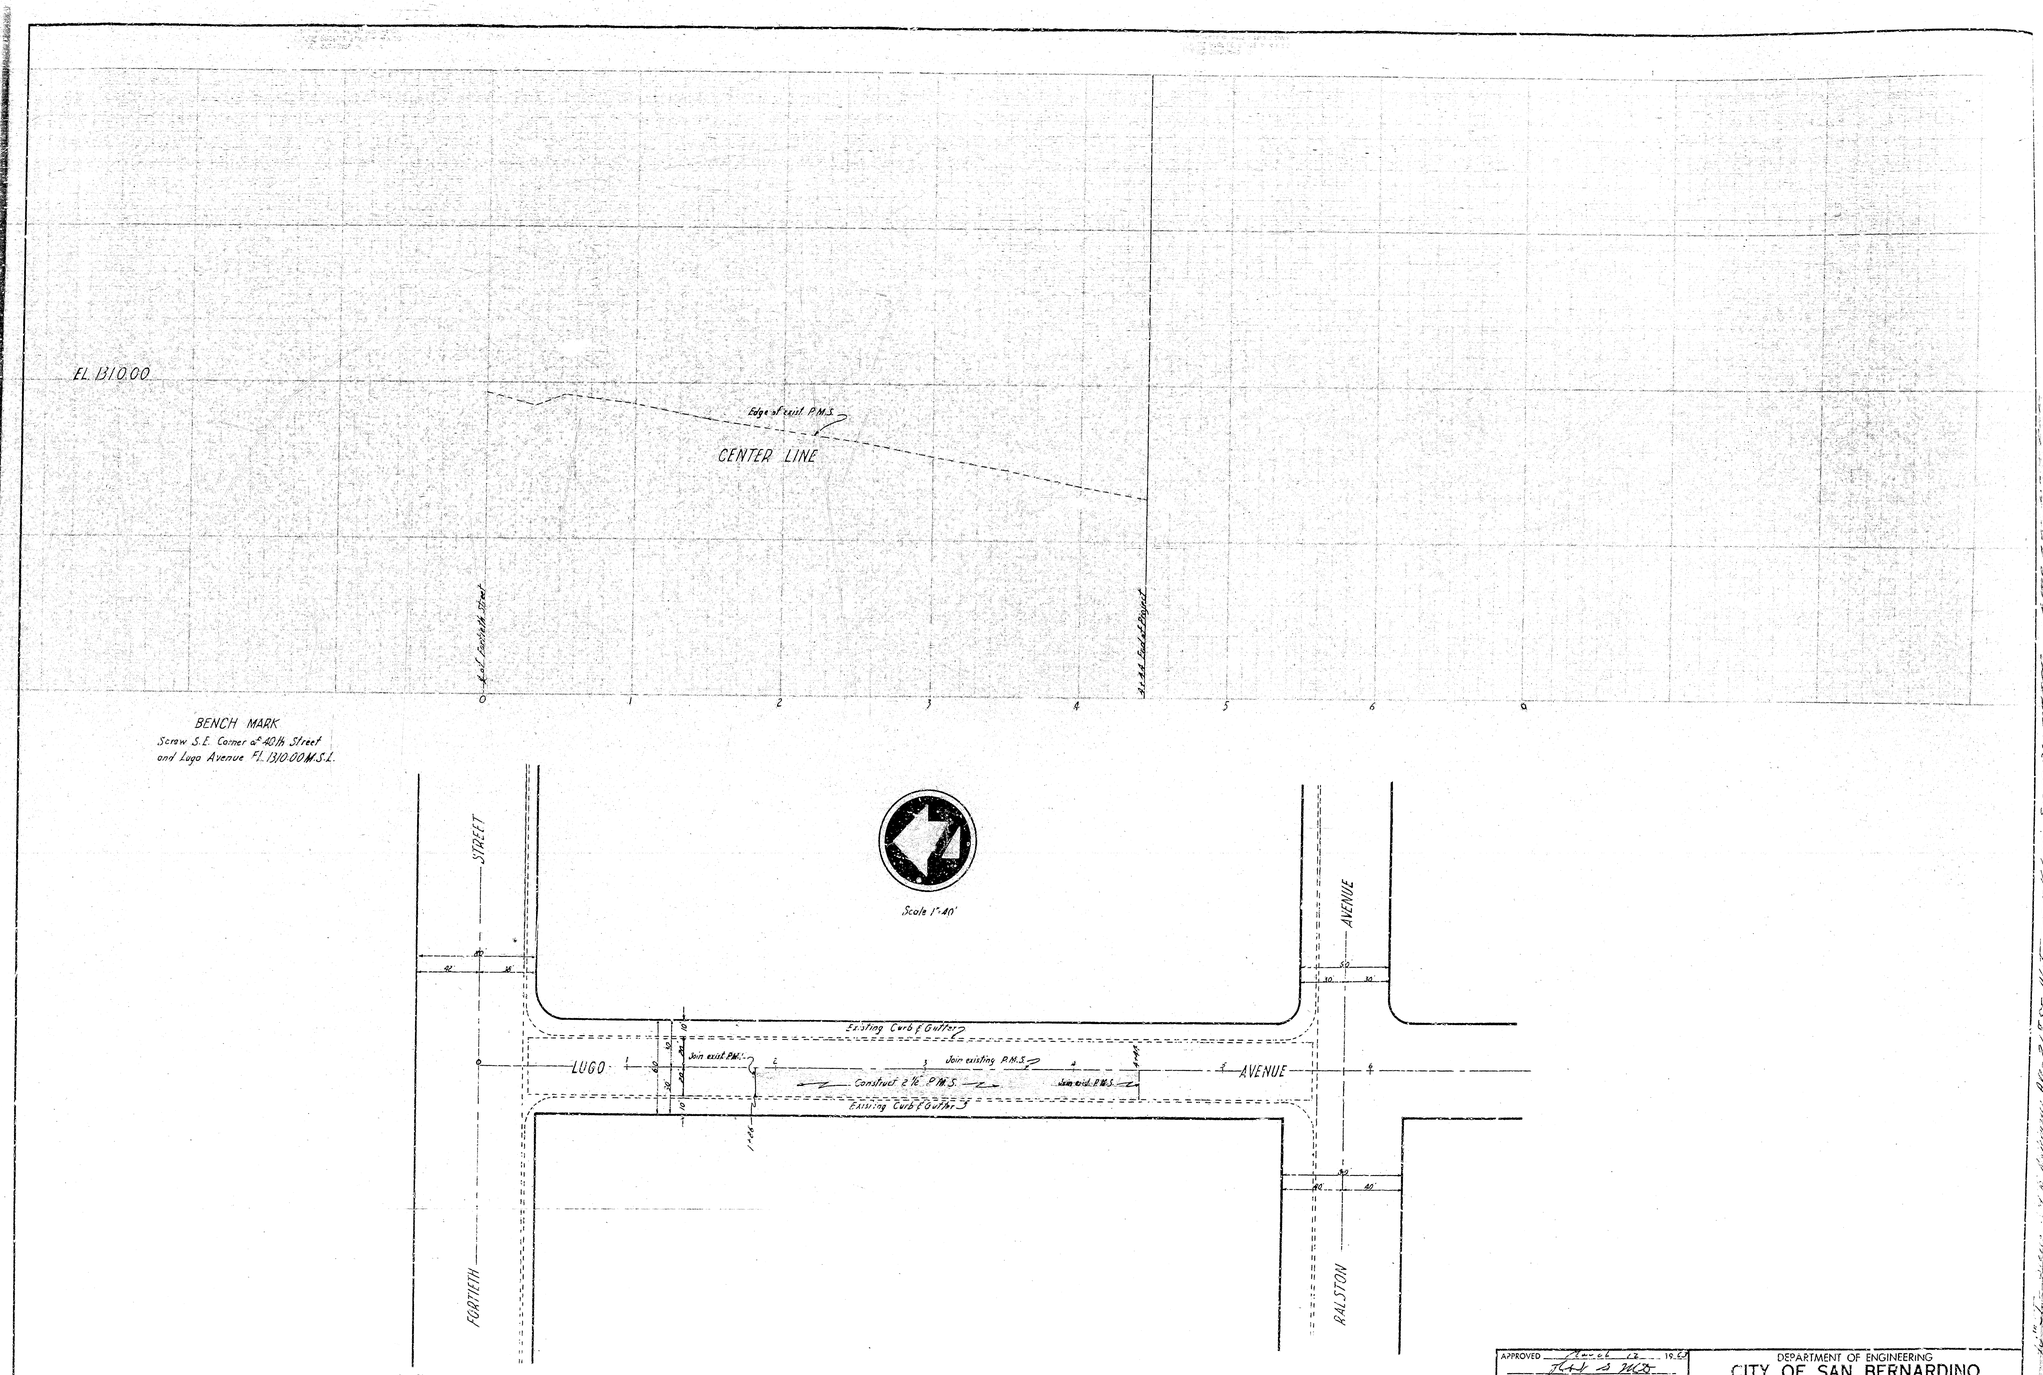
EL 1310.00
Edge of exist. P.M.S.
CENTER LINE
Est. Finish Grade
H.B.B. Pad & Pavement
0
1
2
3
4
5
6
7
BENCH MARK
Screw S.E. Corner of 40th Street and Lugo Avenue El. 1310.00 M.S.L.
Scale 1"=40'
STREET
AVENUE
Existing Curb & Gutter
Join exist. P.M.S.
Join existing P.M.S.
LUGO
AVENUE
Construct 8"x16" P.M.S.
Join exist. P.M.S.
Existing Curb & Gutter
FORTIETH
RALSTON
APPROVED March 12 19 60
CITY ENGINEER
REGISTERED CIVIL ENGINEER NO. 12,486
DRAWING NO. 2794
SHEET 6 OF 6 SHEETS
DRAWN BY
CHECKED BY Dean
RECOMMENDED
DEPARTMENT OF ENGINEERING
CITY OF SAN BERNARDINO
LUGO AVENUE
Between Fortieth Street & Ralston Avenue
Curb, Gutter and Paving