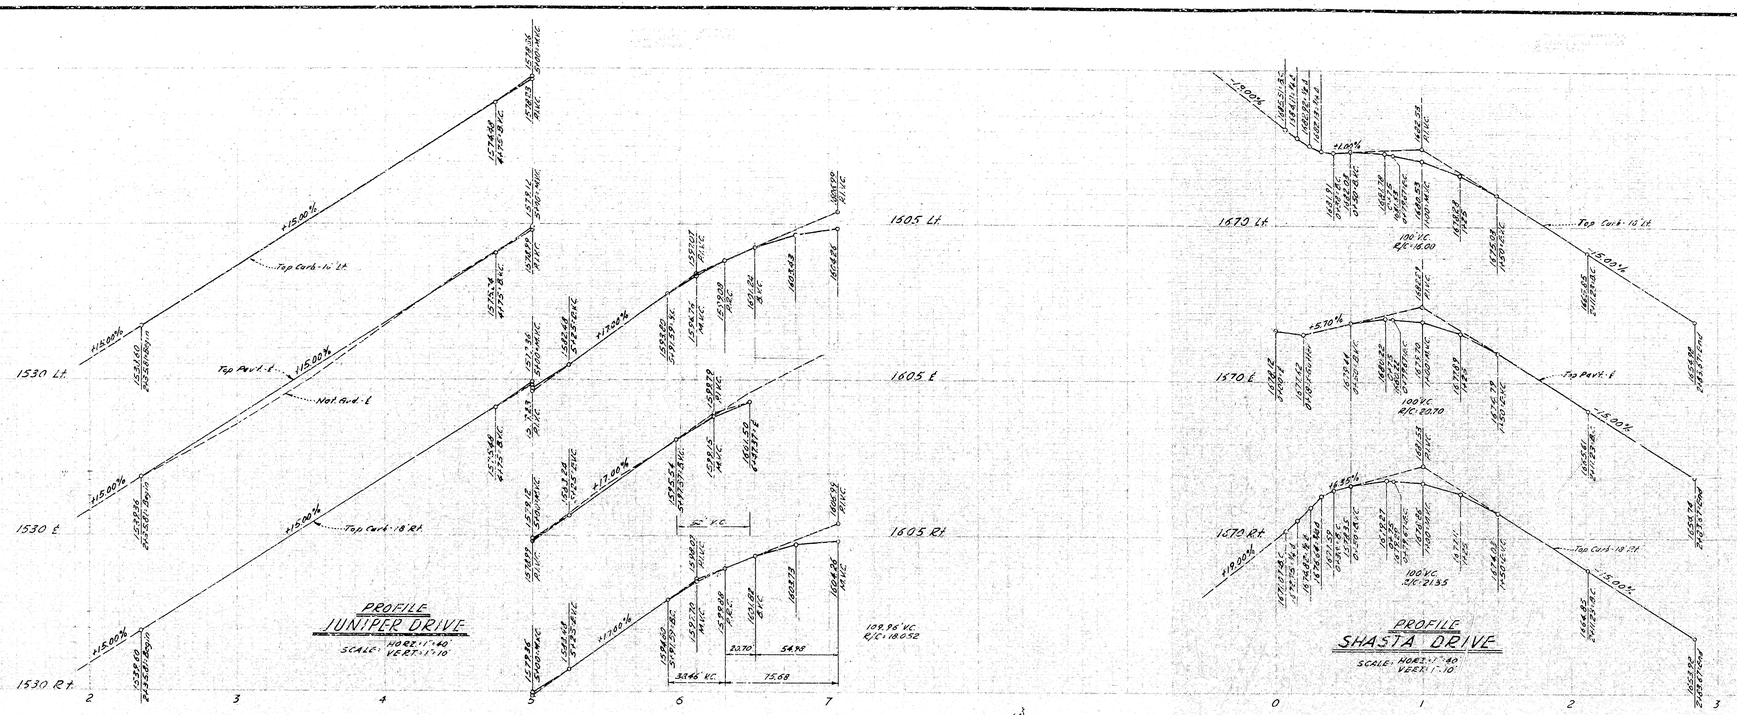

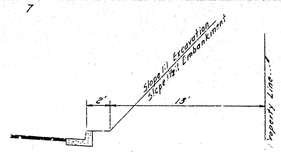

SECTION "X-X"
TYPICAL FROM A to B

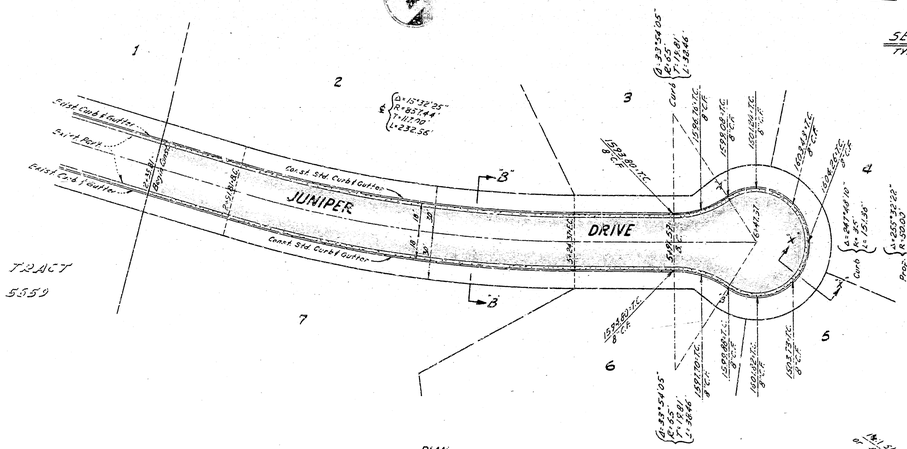

PLAN
JUNIPER DRIVE
SCALE: 1" = 40'

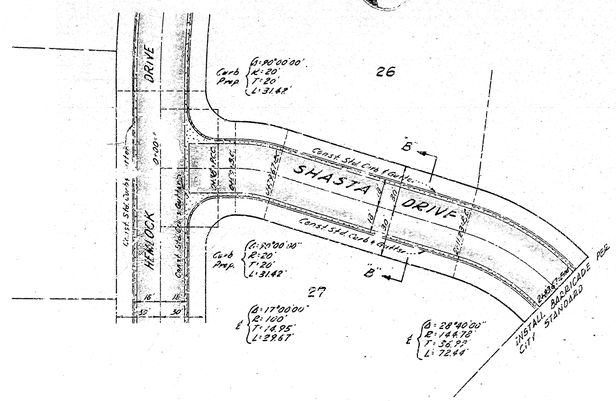

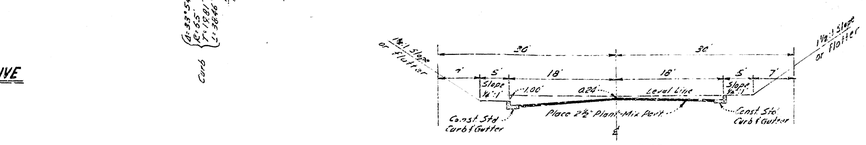

SECTION "B-B"
Scale: 1" = 10'

NOTE:
Shasta Drive from Sta. 0+38 to Sta. 2+83.67 to be constructed at a future date to be determined by the City Engineer. Separate bond to be posted by subdivider for this future construction.

TRACT NO. 6187	DWG. NO.
SHEET 3 OF 3 SHEETS	2804

69-234

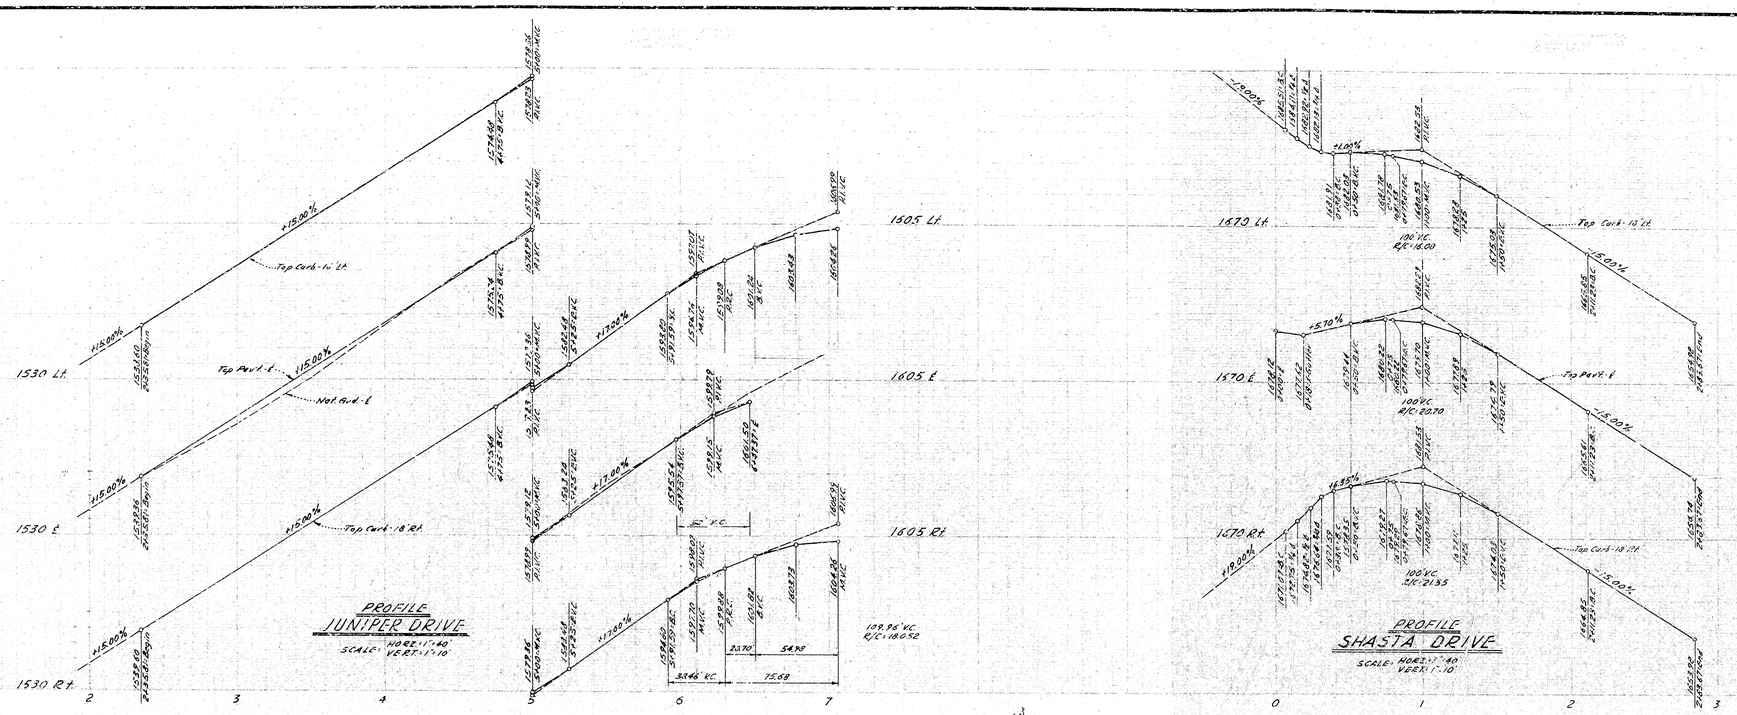

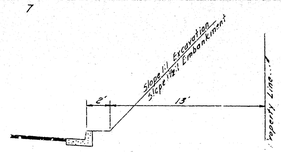

SECTION "X-X"
TYPICAL FROM A to B

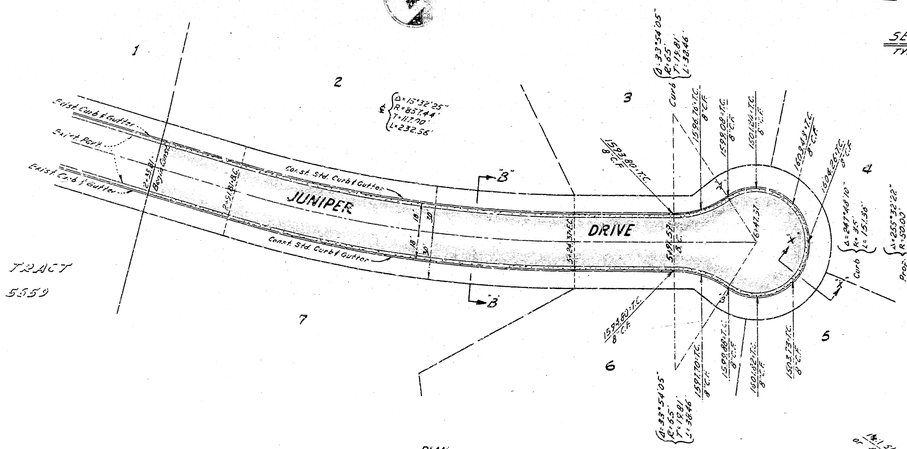

PLAN
JUNIPER DRIVE
SCALE: 1" = 40'

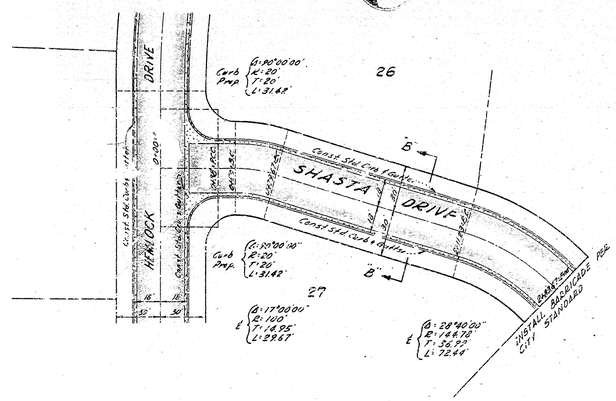

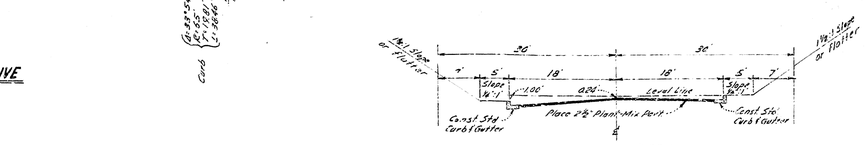

SECTION "B-B"
Scale: 1" = 10'

NOTE:
Shasta Drive from Sta. 0+38 to Sta. 2+83.67 to be constructed at a future date to be determined by the City Engineer. Separate bond to be posted by subdivider for this future construction.

TRACT NO. 6187	DWG. NO.
SHEET 3 OF 3 SHEETS	2804

69-234