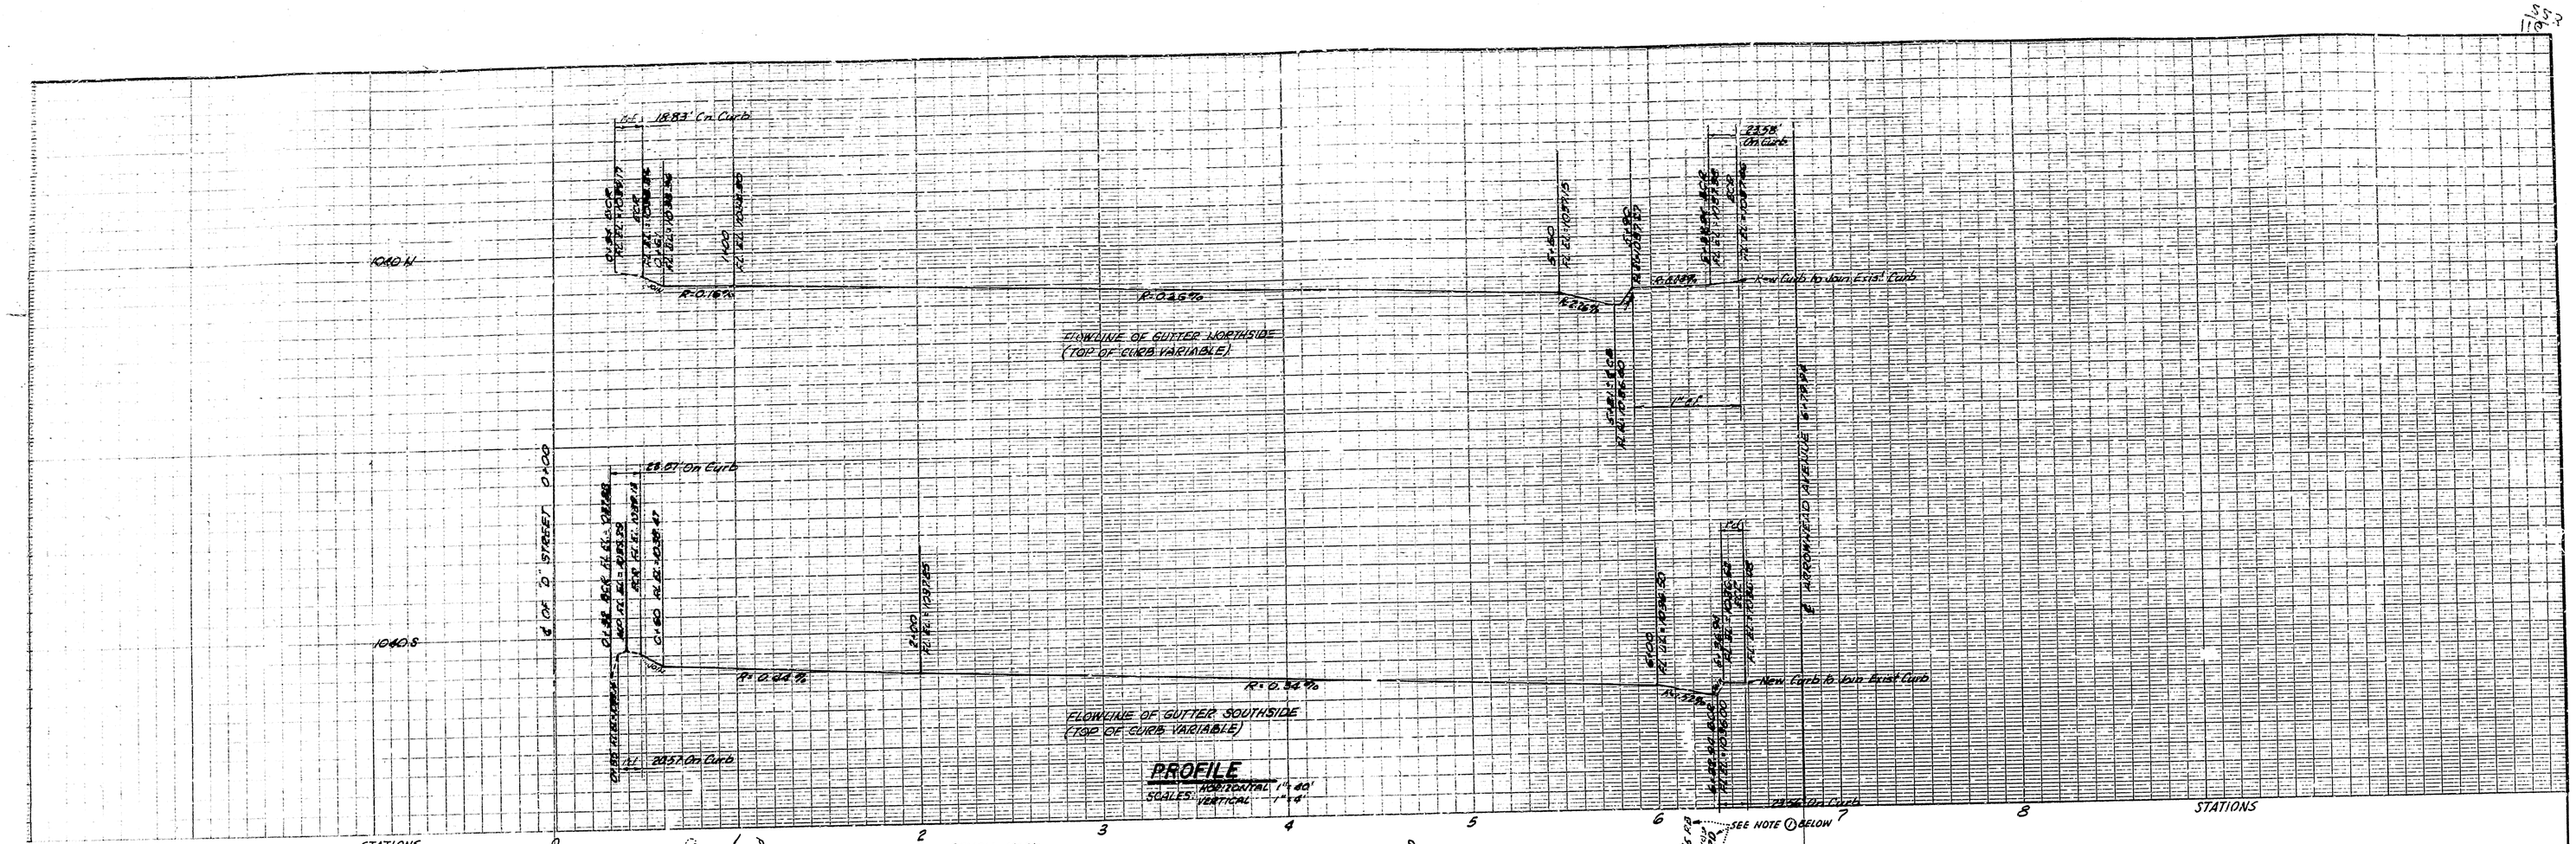

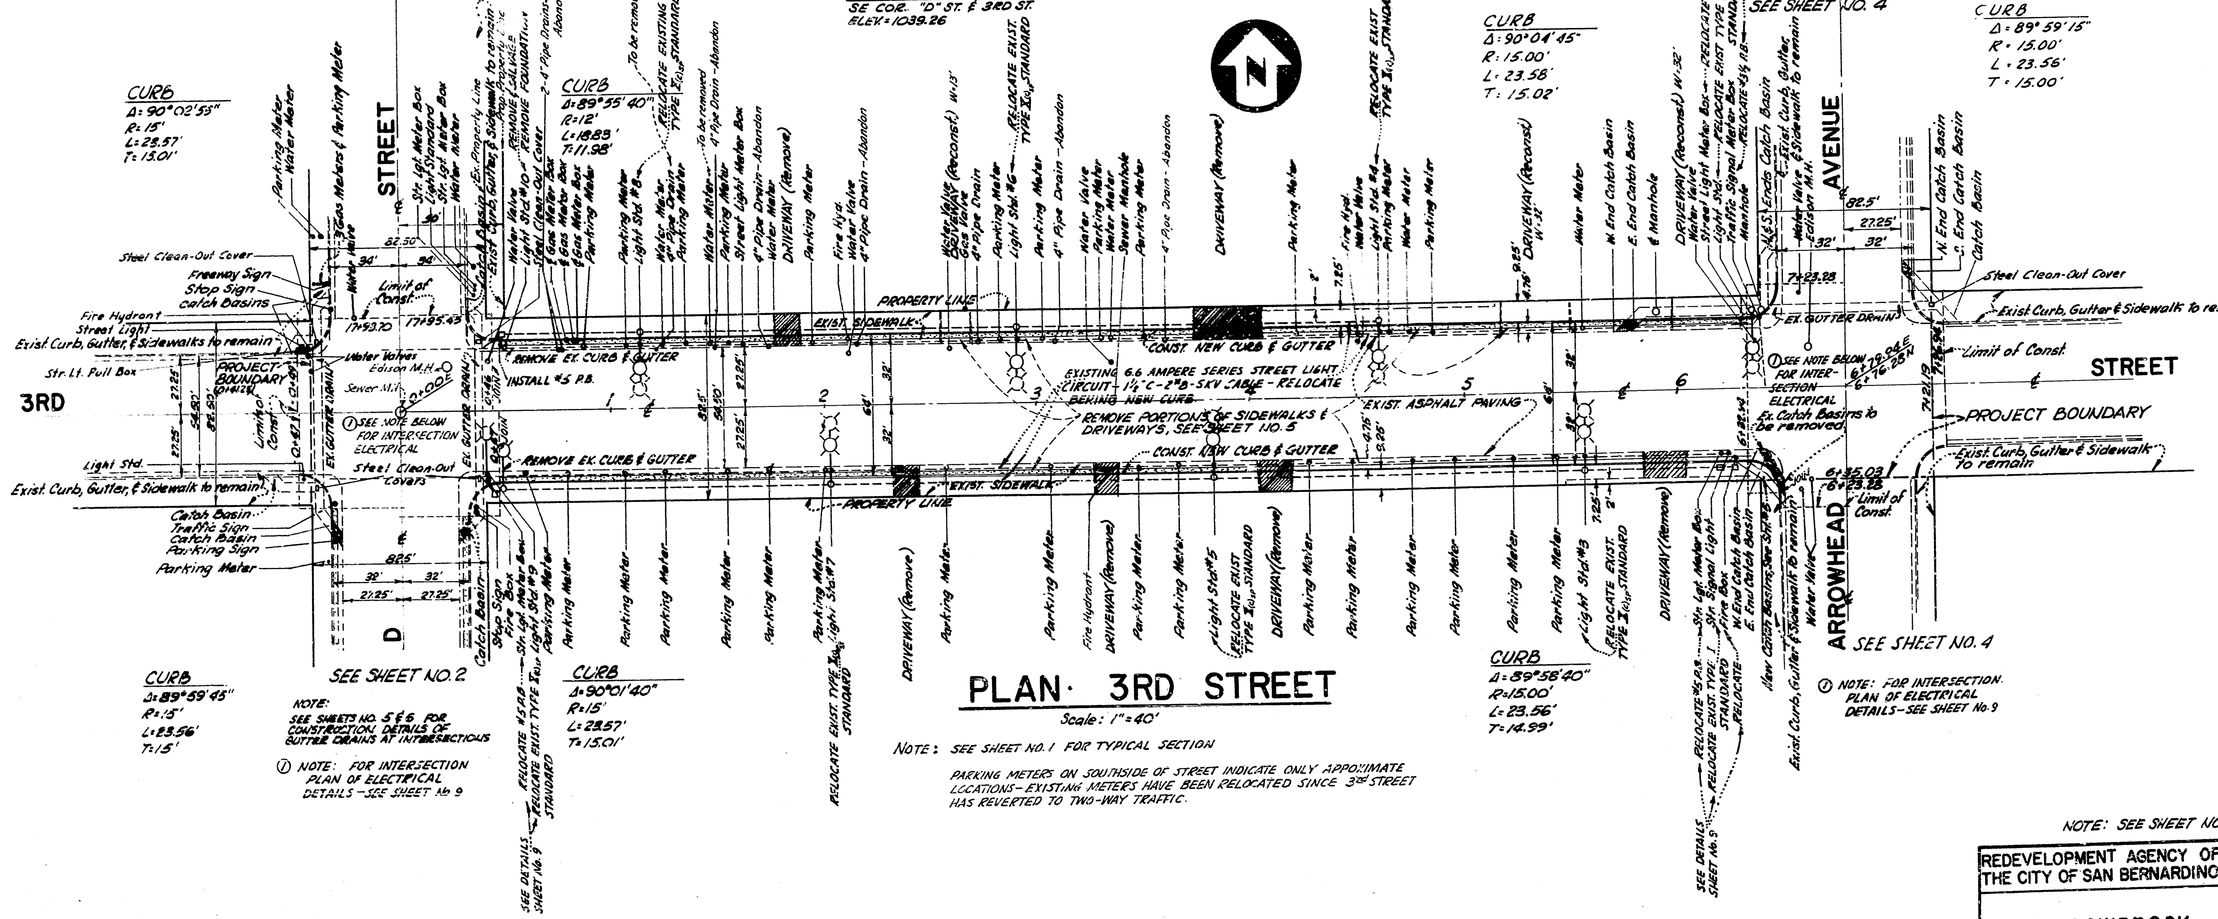

PLAN · 3RD STREET

Scale: 1" = 40'

NOTE: SEE SHEET NO. 1 FOR TYPICAL SECTION

PARKING METERS ON SOUTHSIDE OF STREET INDICATE ONLY APPROXIMATE LOCATIONS - EXISTING METERS HAVE BEEN RELOCATED SINCE 3RD STREET HAS REVERTED TO TWO-WAY TRAFFIC.

NOTE: SEE SHEET NO. 1 FOR GENERAL NOTES.

REDEVELOPMENT AGENCY OF THE CITY OF SAN BERNARDINO	DEPARTMENT OF ENGINEERING CITY OF SAN BERNARDINO
MEADOWBROOK PROJECT AREA NO. 1 CALIF R-10	3RD STREET (D STREET TO ARROWHEAD AVE.)
ACCEPTED BY: G.C. Hulbert STAFF ENGINEER REGISTERED CIVIL ENGINEER NO. 7871	SUBMITTED BY Joseph S. Brandon REGISTERED CIVIL ENGINEER NO. 5844 APPROVED July 12, 1961 Joseph S. Brandon CITY ENGINEER REGISTERED CIVIL ENGINEER NO. 5844
	REFERENCE DRAWN BY RK & WP CHECKED BY AEE
	DRAWING NO. 2863 SHEET 3 OF 11 SHEETS