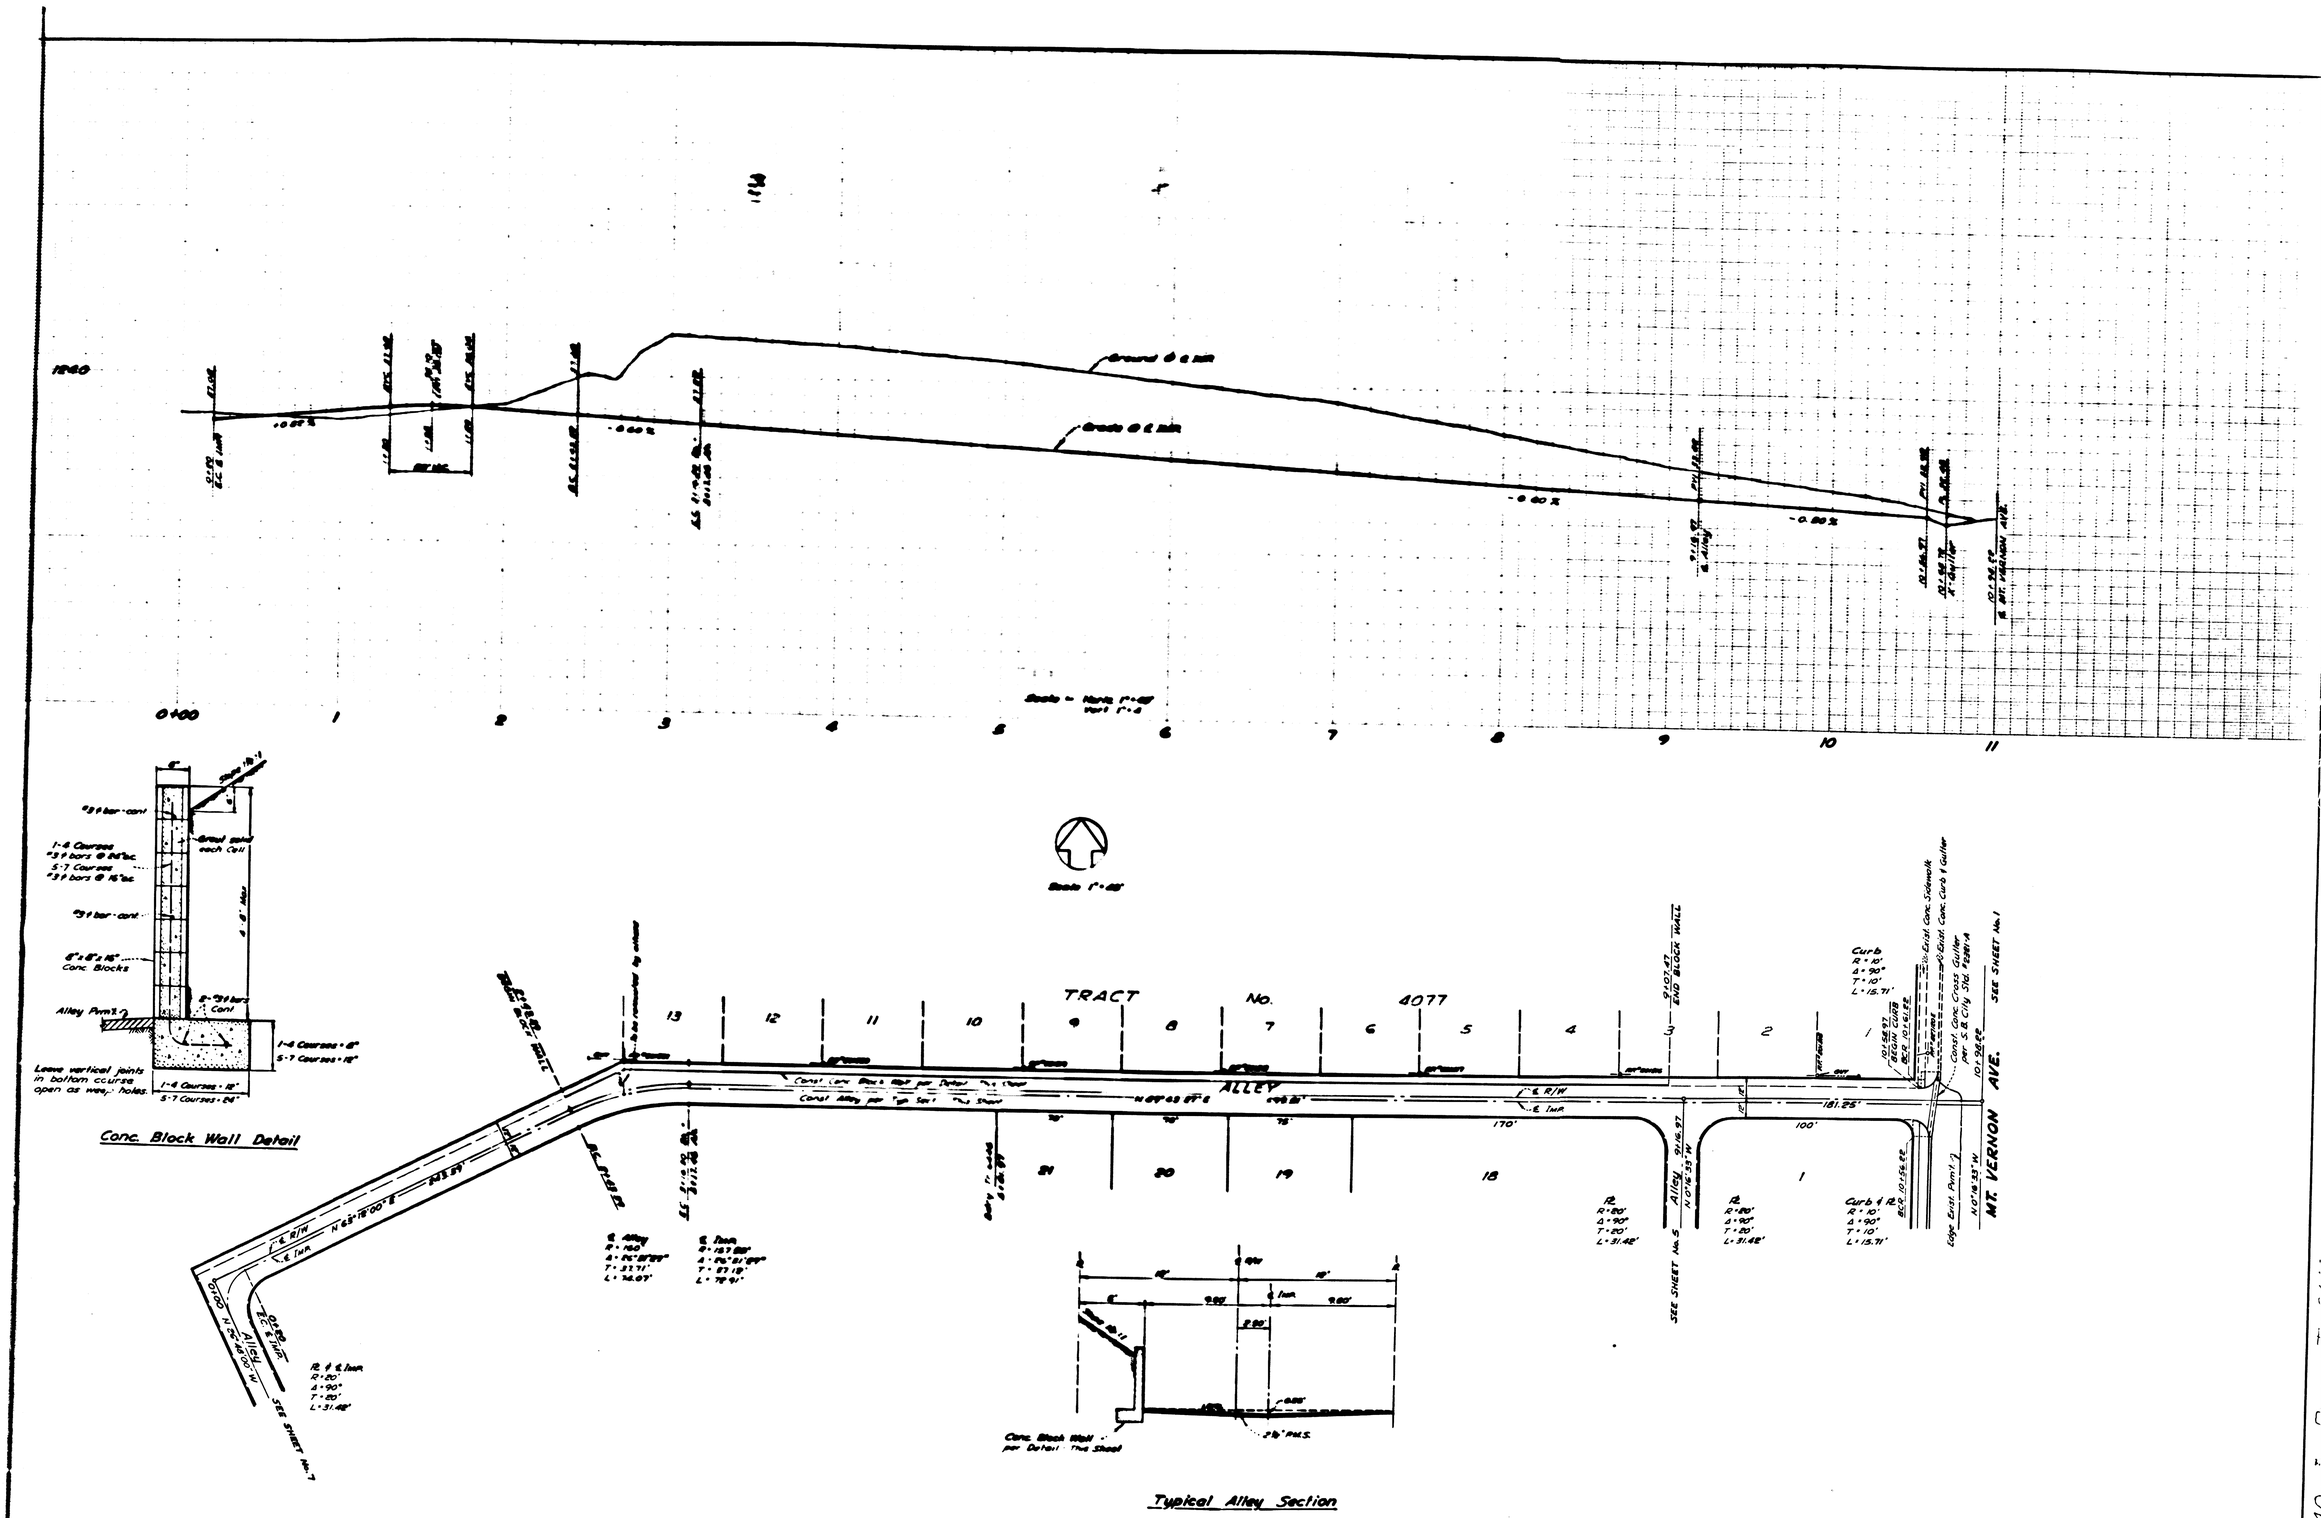
TRACT No. 4077
ALLEY
MT. VERNON AVE.
Conc. Block Wall Detail
Typical Alley Section
SEE SHEET No. 7
SEE SHEET No. 5
SEE SHEET No. 1
END BLOCK WALL
Alley
N 63°18'00" E
N 0°18'33" W
Edge East Pavt'g
Const. Conc. Cross Gutter per S.R. City Std. #281-A
Const. Conc. Sidewalk
Const. Conc. Curb & Gutter
Alley Pavt'g
Leave vertical joints in bottom course open as weep holes.
Grout solid each Cell
Scale 1" = 40'
TRACT No. 6446
SHEET 6 OF 8 SHEETS
DWG. No.
2877