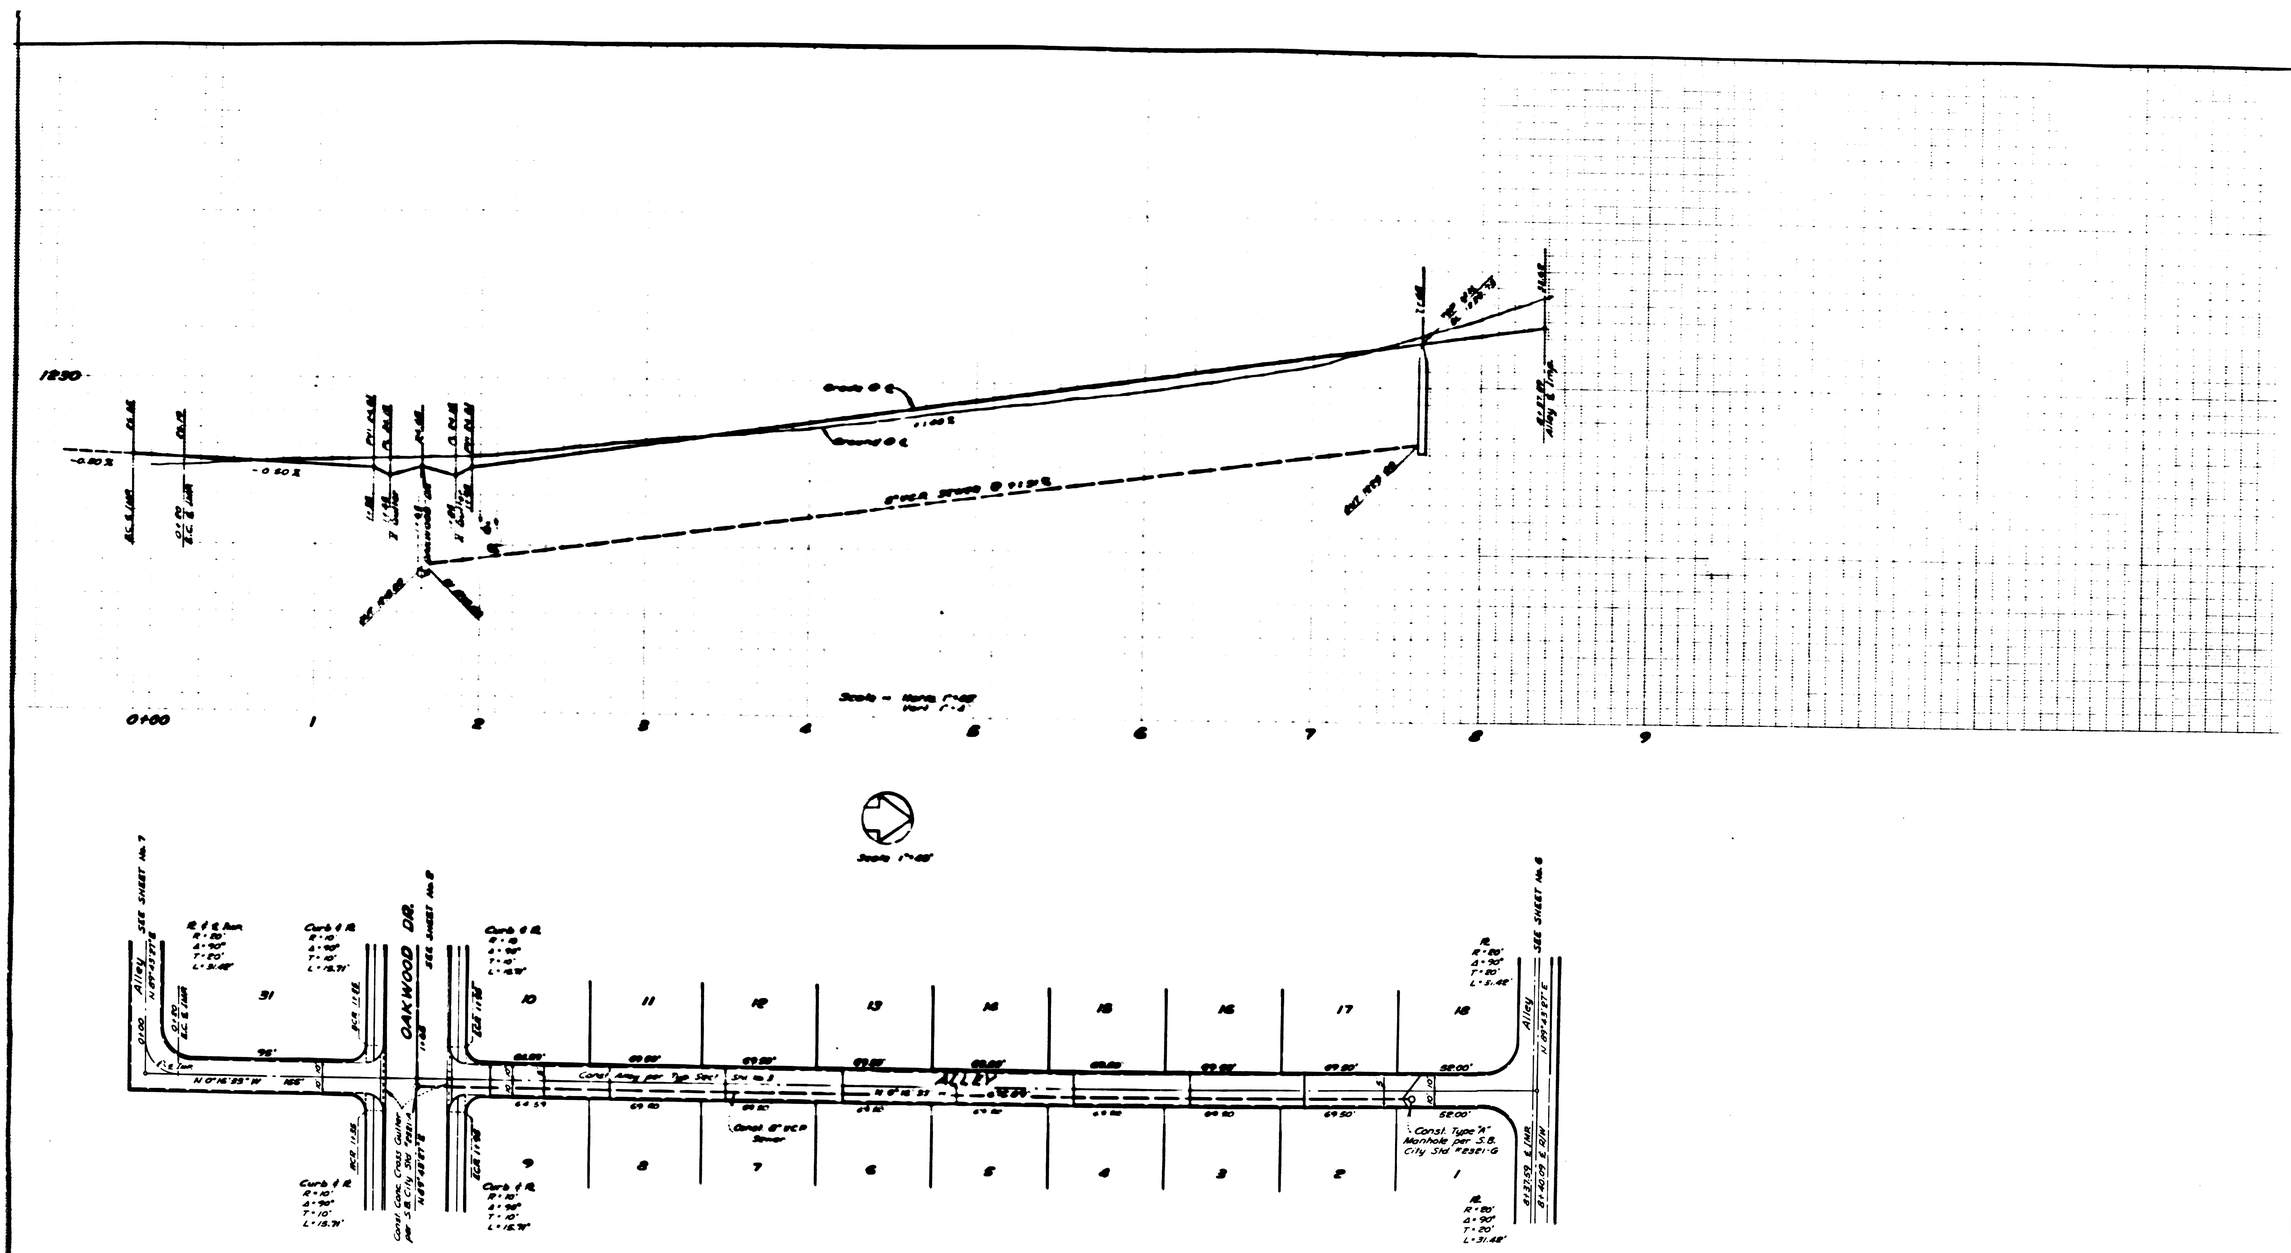

TRACT No. 6446	DWG. No.
SHEET 5 OF 8 SHEETS	2877