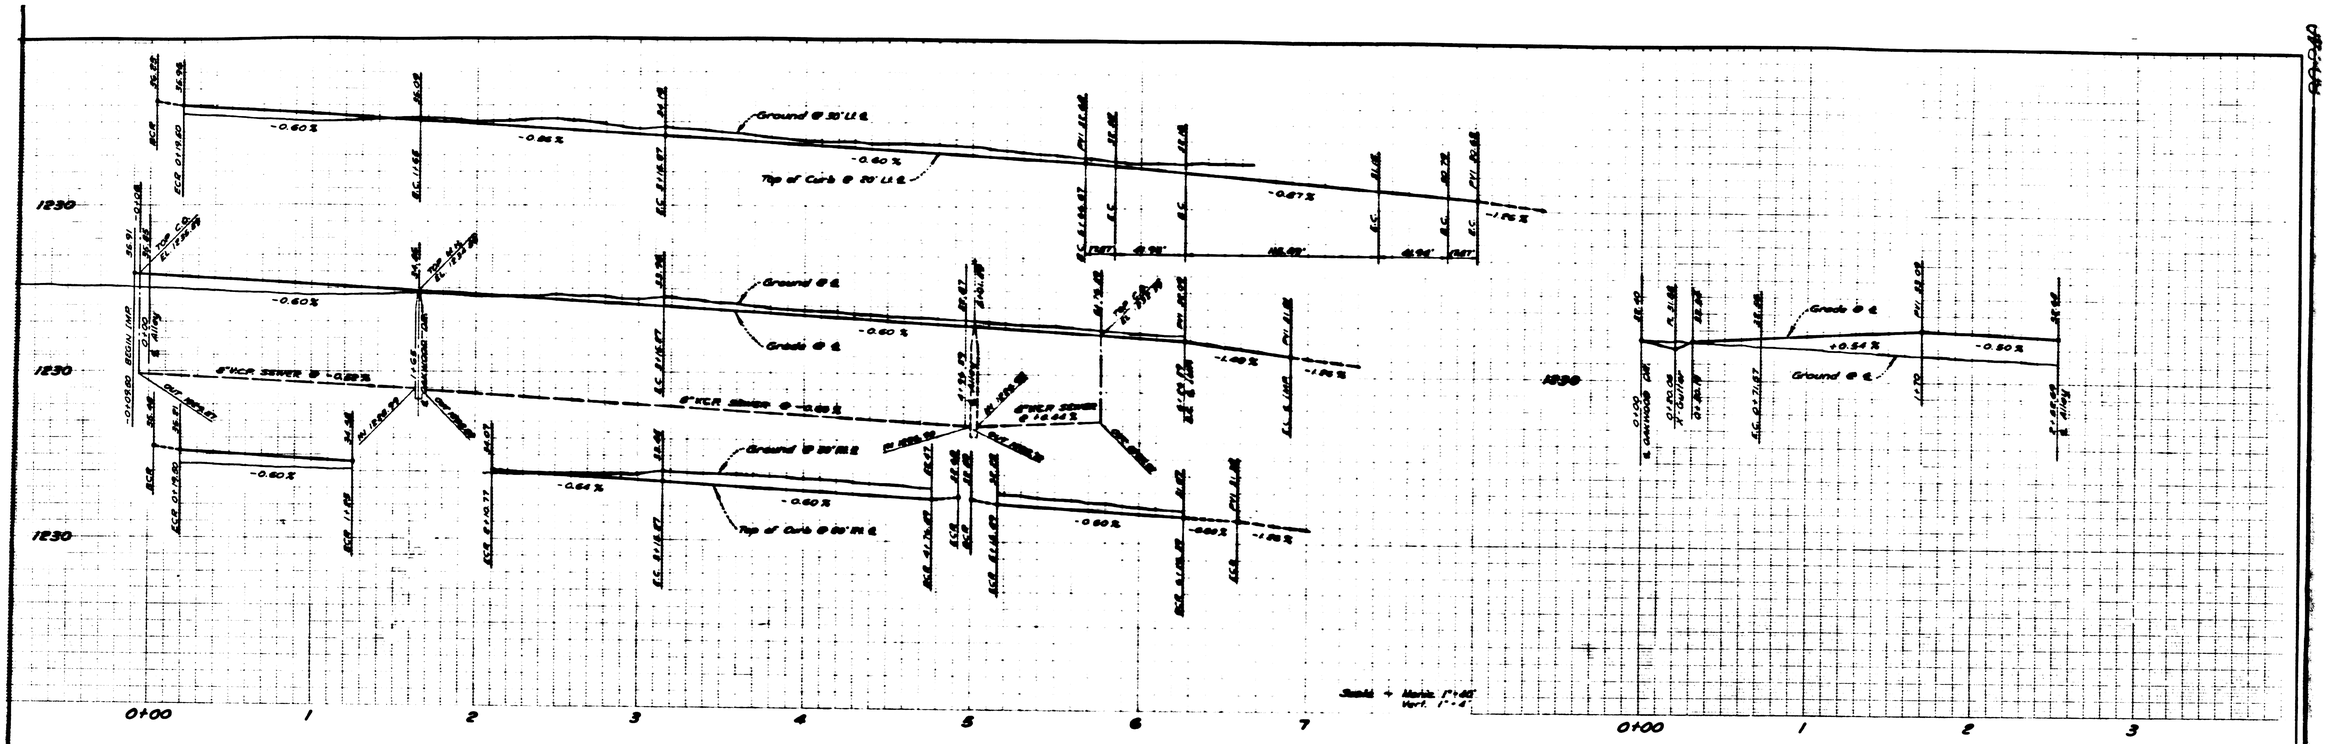

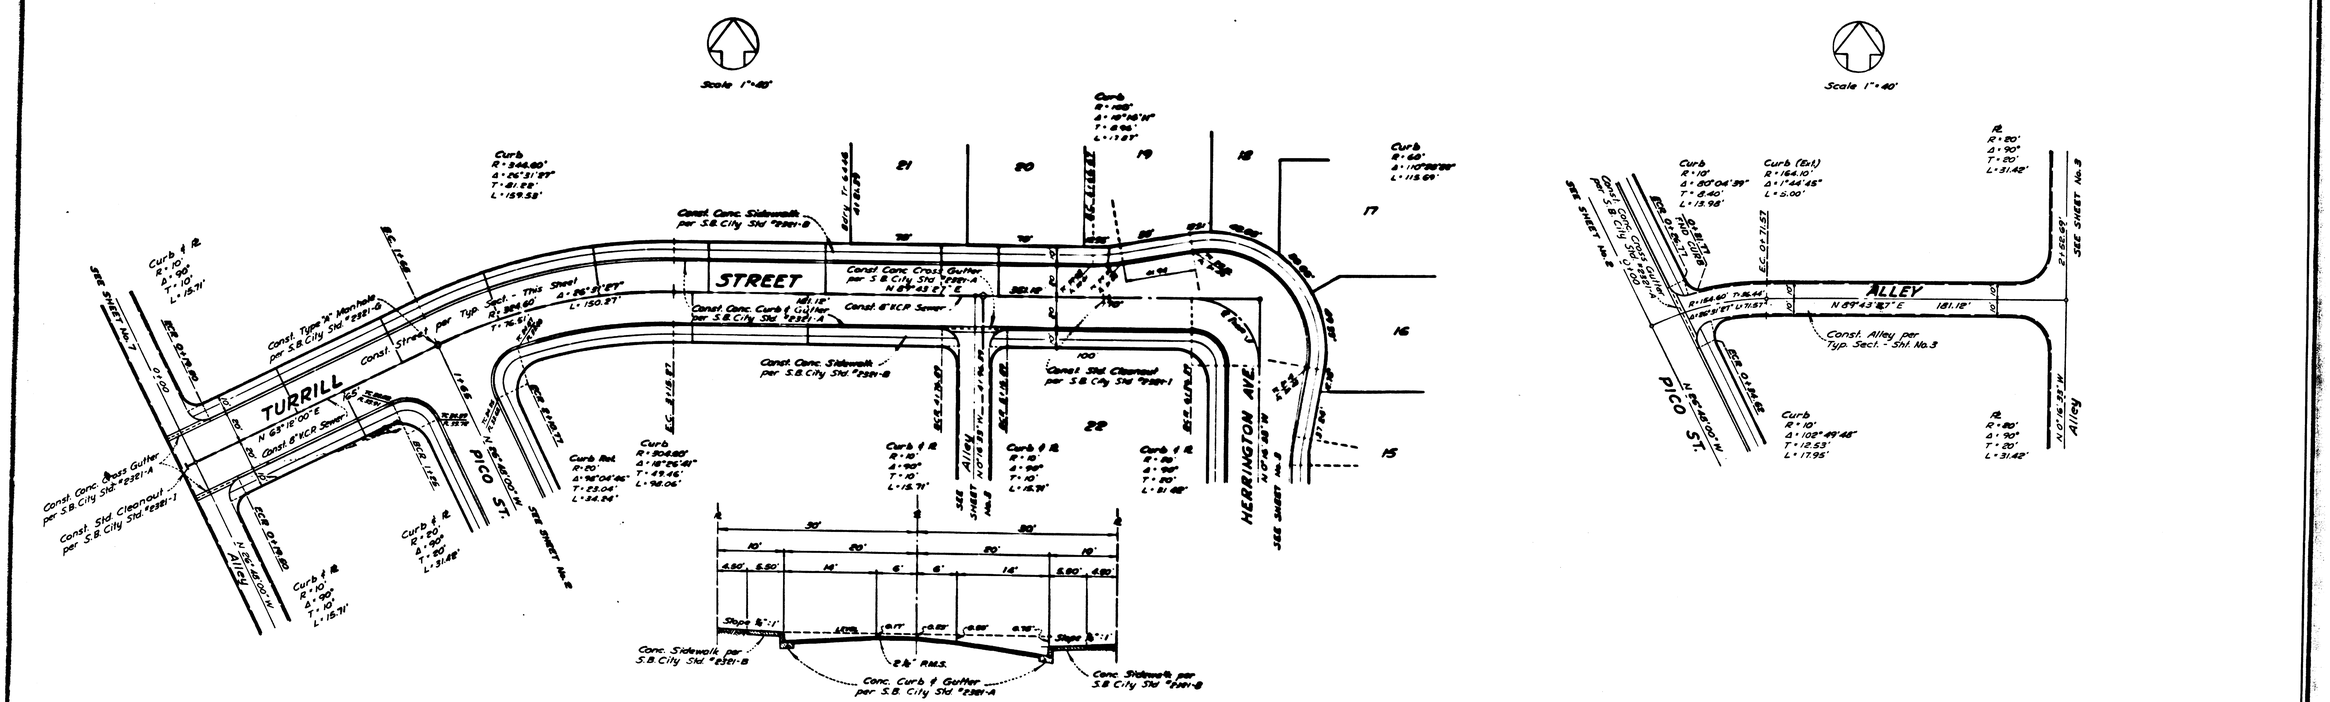

Typical Street Section

TURRILL STREET

Typical Section per S.B. City Std. #2321-B, Type 40-B

TRACT No. 6446	DWG. No.
SHEET 4 OF 8 SHEETS	2877

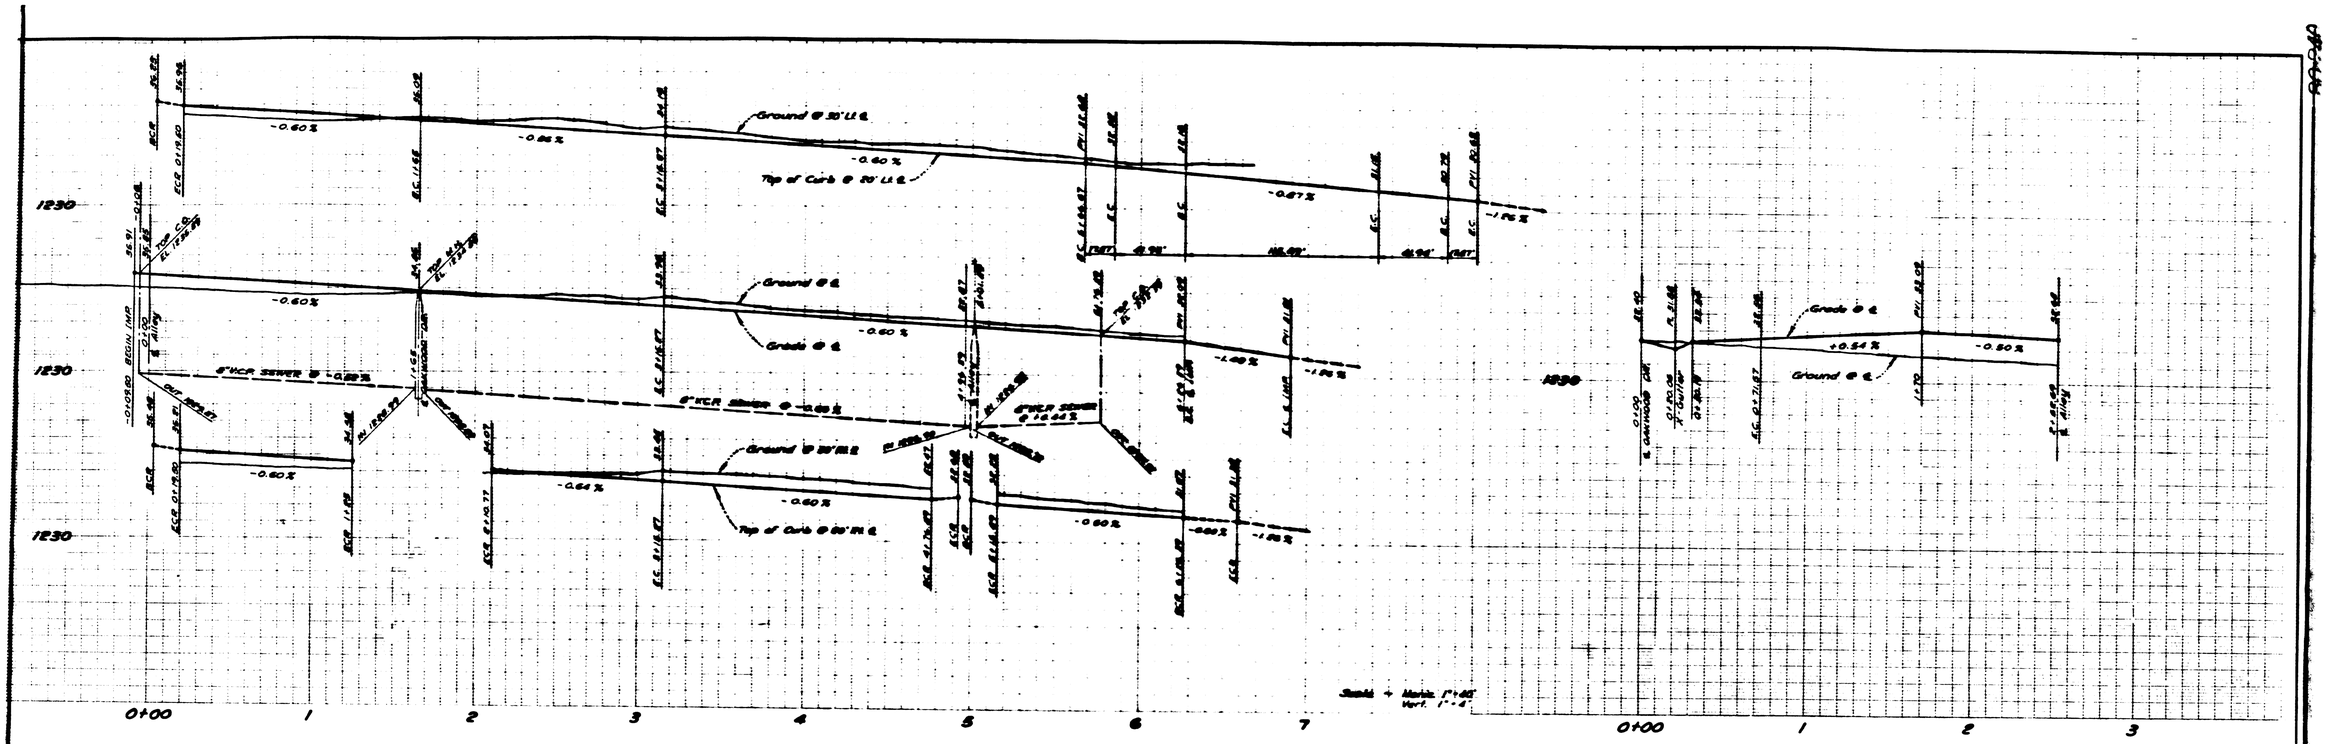

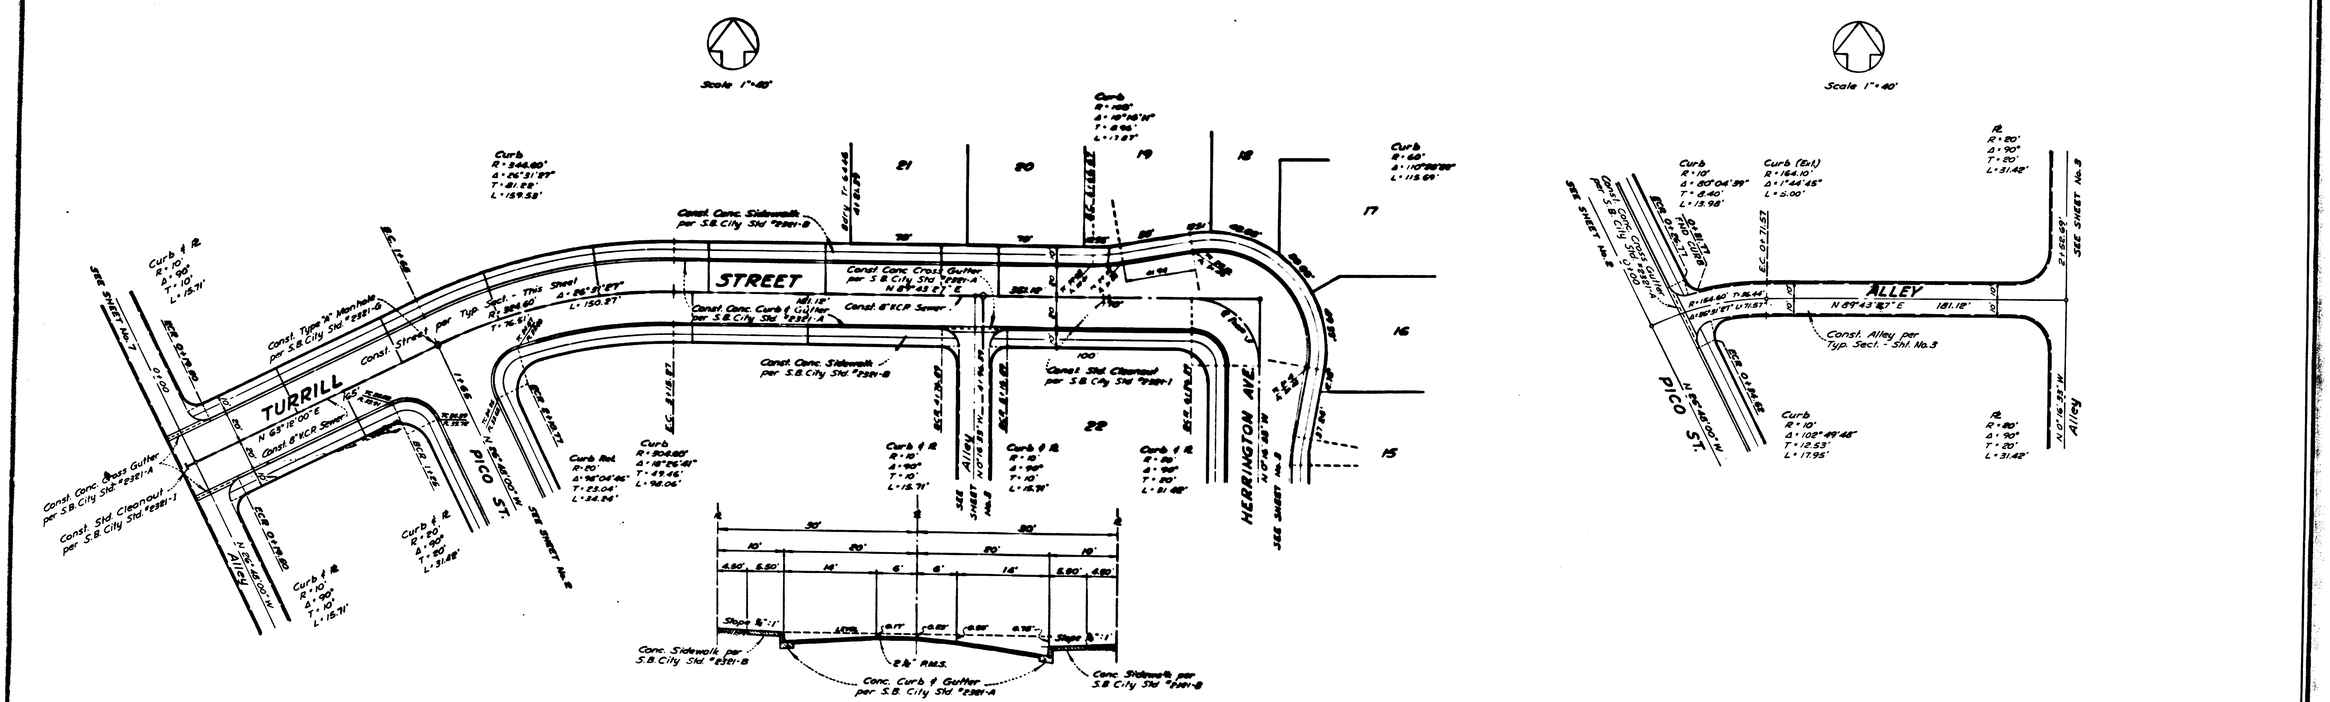

Typical Street Section

TURRILL STREET

Typical Section per S.B. City Std. #2321-B, Type 40-B

TRACT No. 6446	DWG. No.
SHEET 4 OF 8 SHEETS	2877