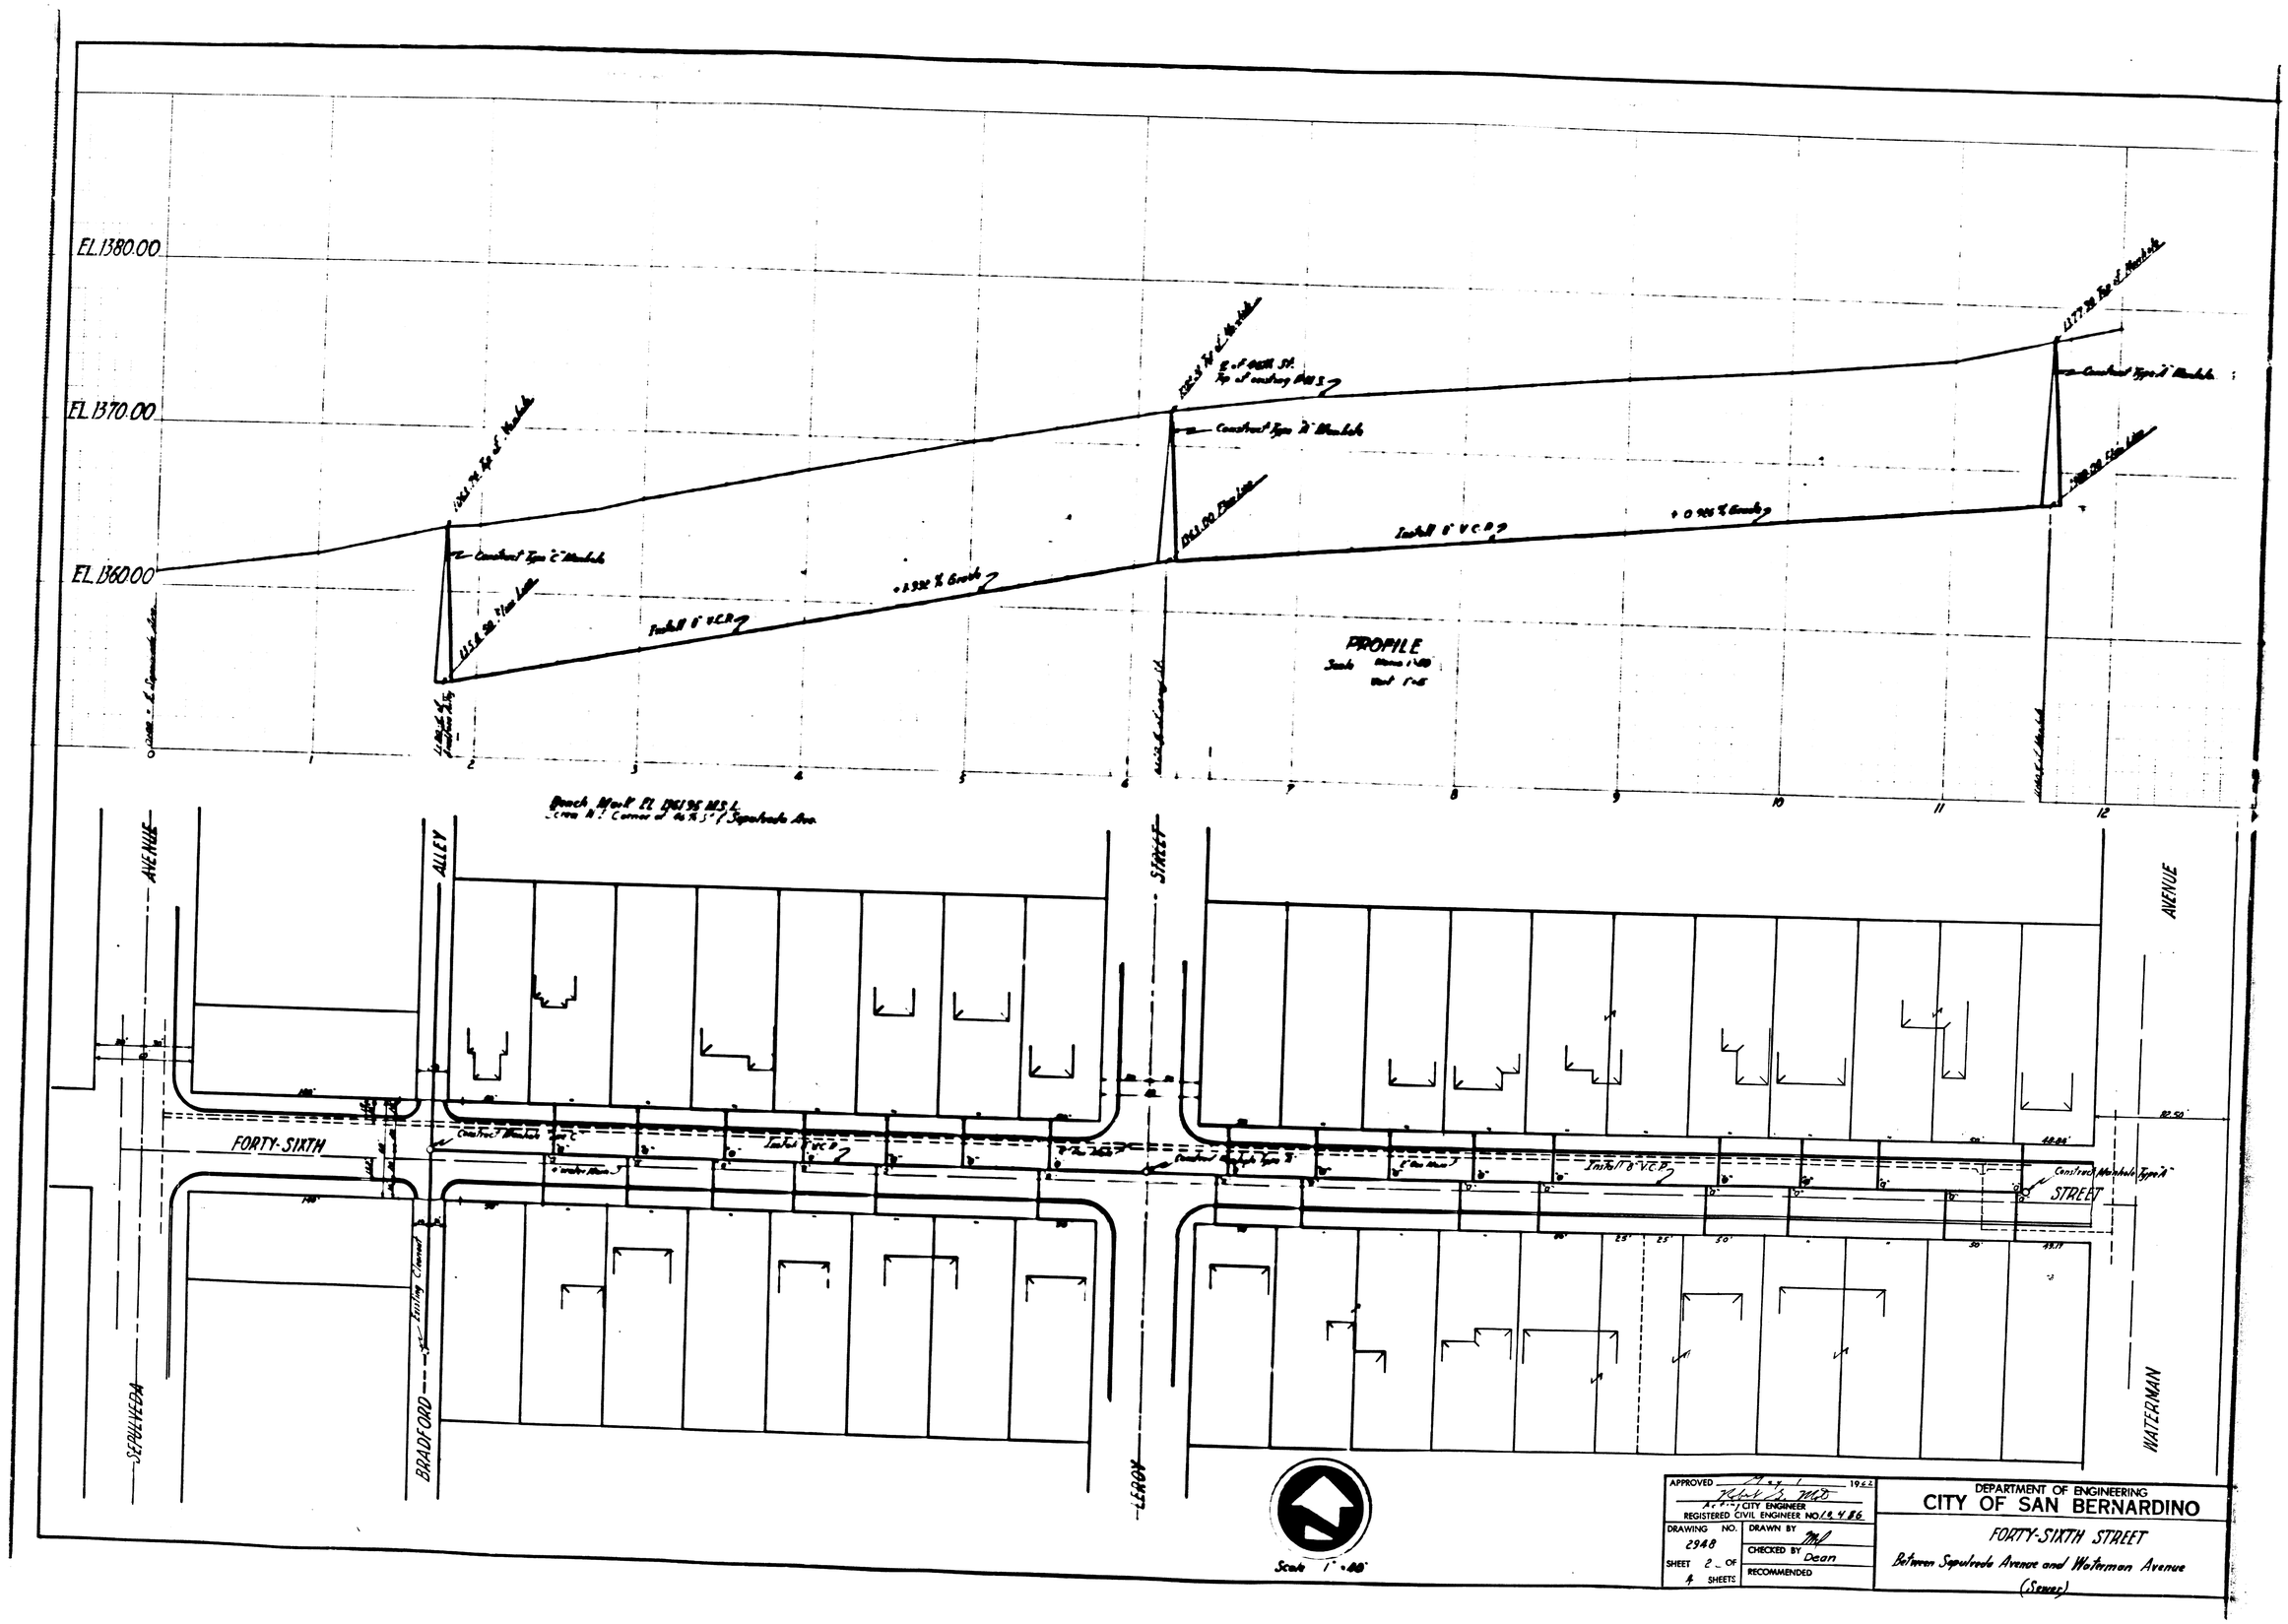
EL 1380.00
EL 1370.00
EL 1360.00
PROFILE
Install 8" VCP
+0.920 % Grade
Construct Type "A" Manhole
Construct Type "B" Manhole
Construct Manhole Type "A"
FORTY-SIXTH
STREET
SEPULVEDA
AVENUE
ALLEY
BRADFORD
Drilling Channel
LEROY
WATERMAN
Scale 1" = 40'
APPROVED
CITY ENGINEER
REGISTERED CIVIL ENGINEER NO. 19,486
DRAWING NO. 2948
SHEET 2 OF 4 SHEETS
DRAWN BY
CHECKED BY Dean
RECOMMENDED
DEPARTMENT OF ENGINEERING
CITY OF SAN BERNARDINO
FORTY-SIXTH STREET
Between Sepulveda Avenue and Waterman Avenue
(Sewer)

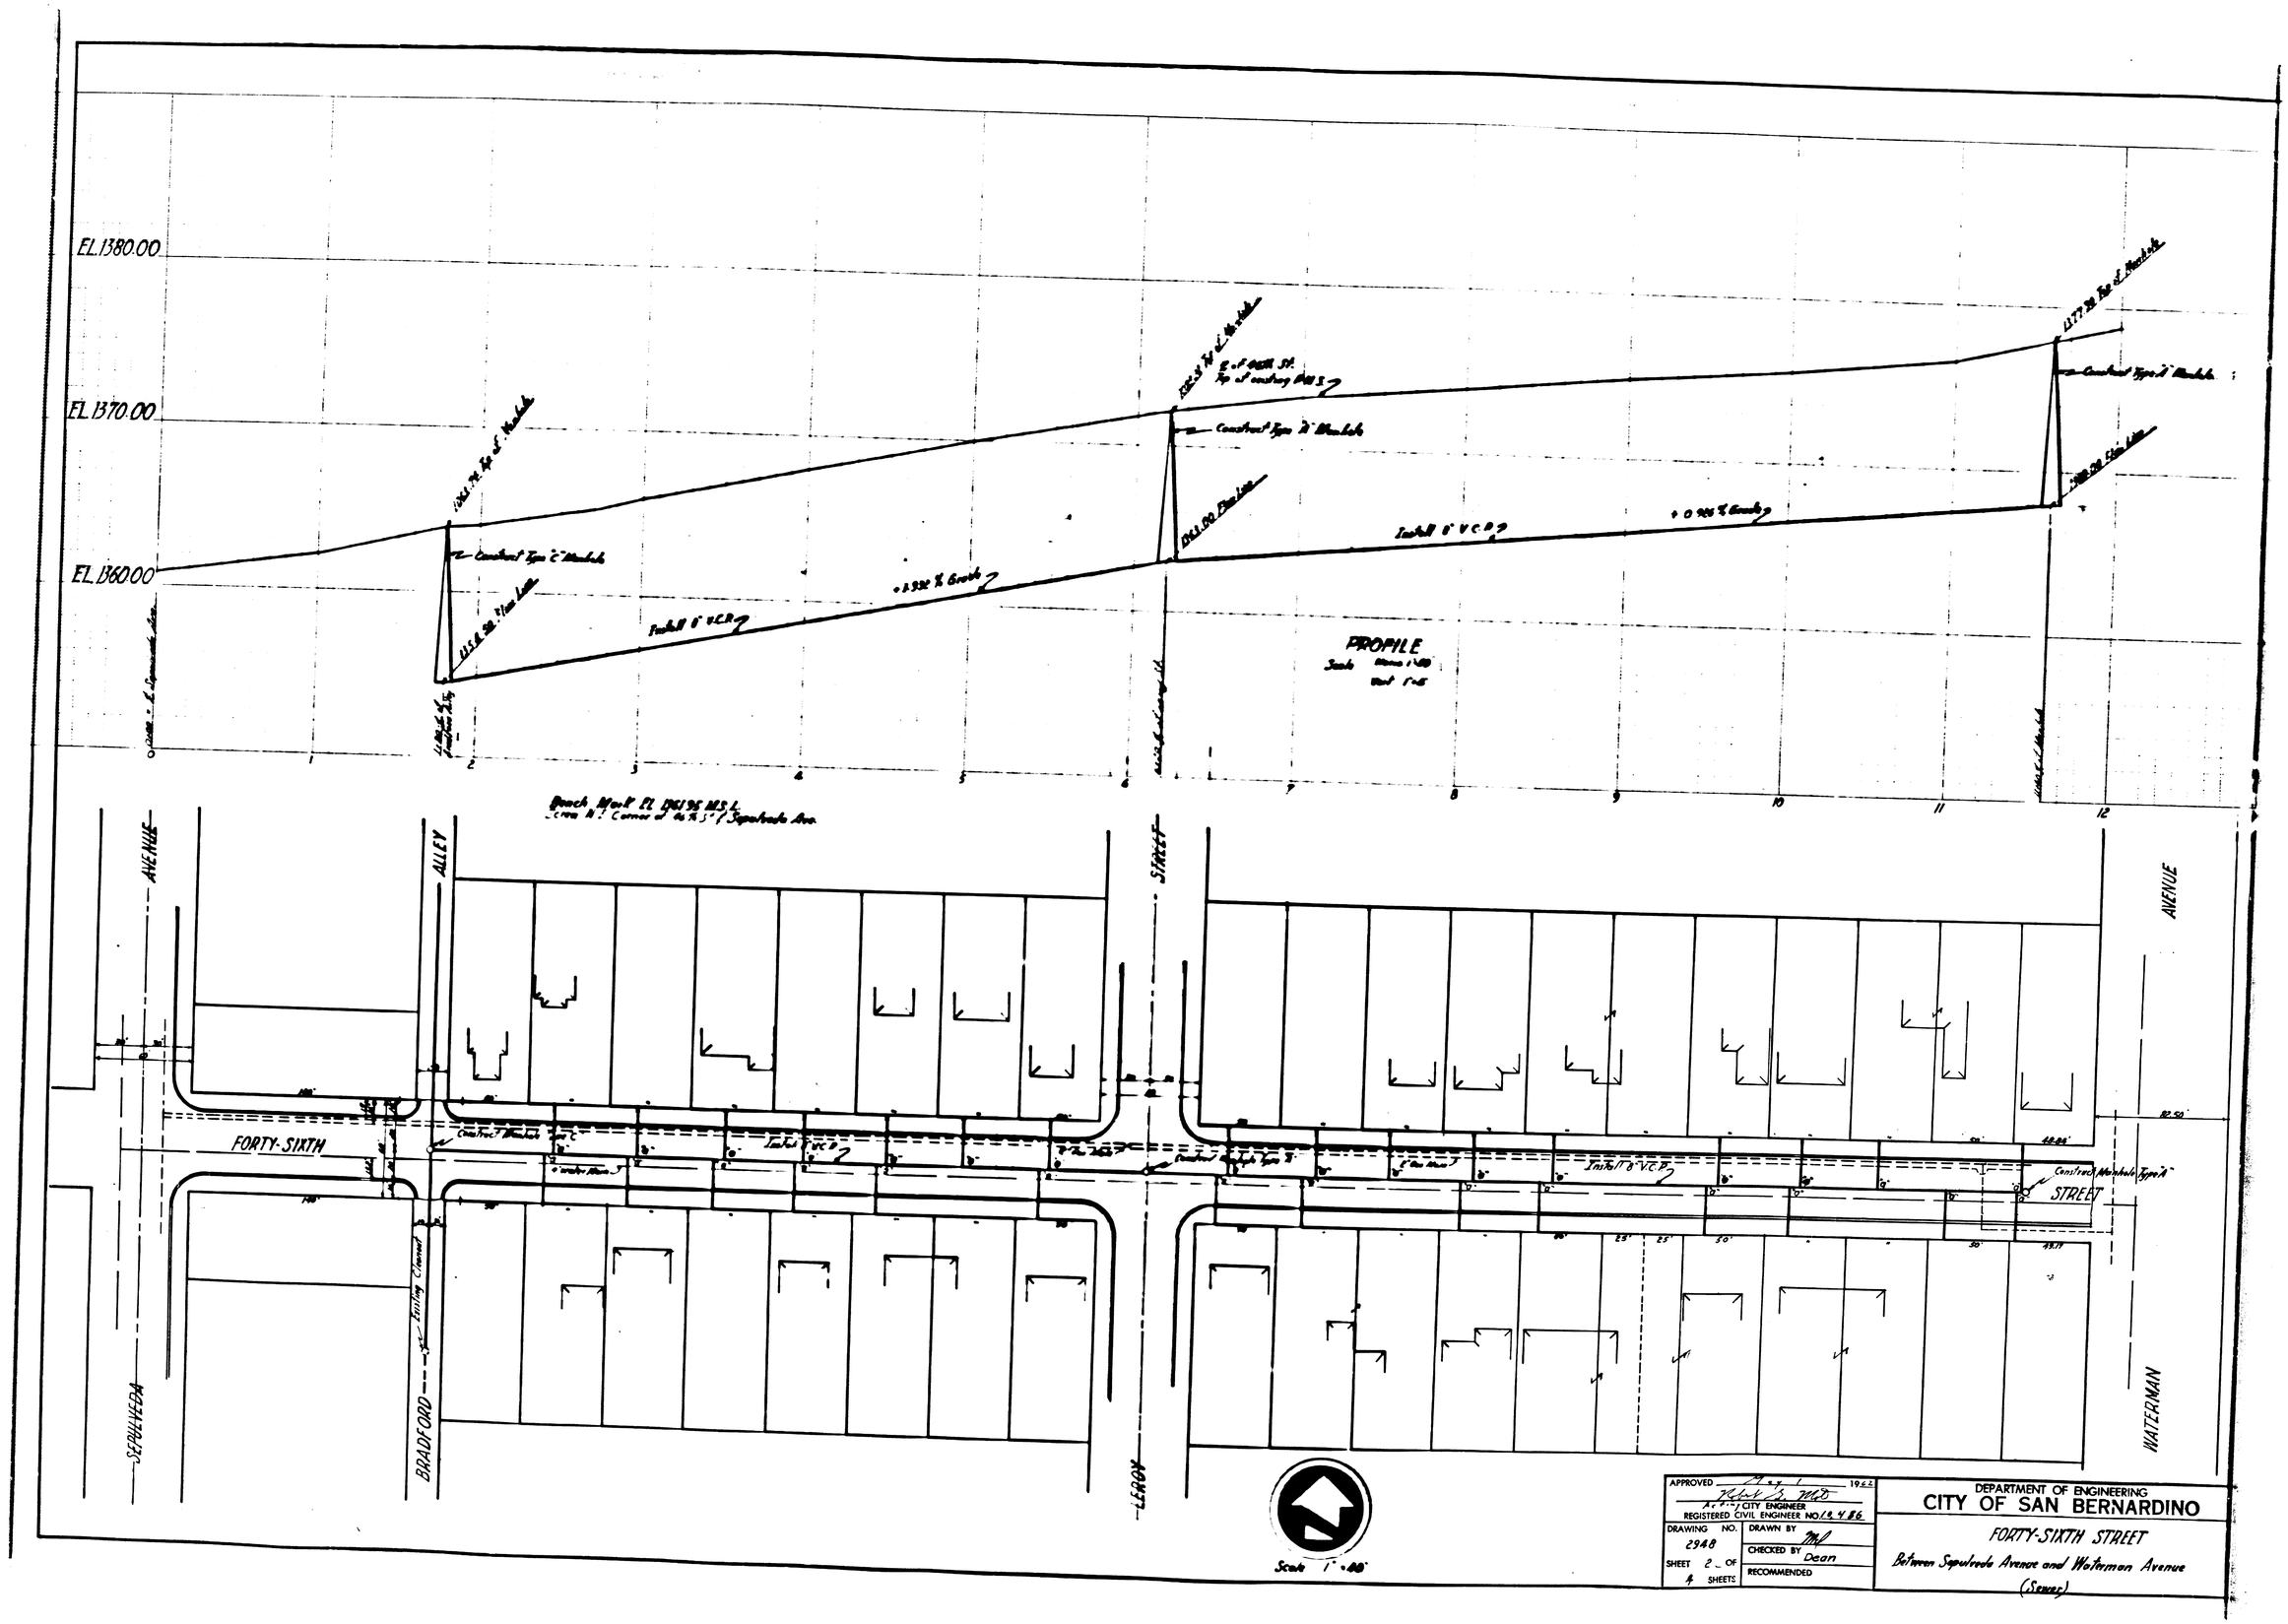
EL 1380.00
EL 1370.00
EL 1360.00
PROFILE
Install 8" VCP
+0.920 % Grade
Construct Type "A" Manhole
Construct Type "B" Manhole
Construct Manhole Type "A"
FORTY-SIXTH
STREET
SEPULVEDA
AVENUE
ALLEY
BRADFORD
Drilling Channel
LEROY
WATERMAN
Scale 1" = 40'
APPROVED
CITY ENGINEER
REGISTERED CIVIL ENGINEER NO. 19,486
DRAWING NO. 2948
SHEET 2 OF 4 SHEETS
DRAWN BY
CHECKED BY Dean
RECOMMENDED
DEPARTMENT OF ENGINEERING
CITY OF SAN BERNARDINO
FORTY-SIXTH STREET
Between Sepulveda Avenue and Waterman Avenue
(Sewer)