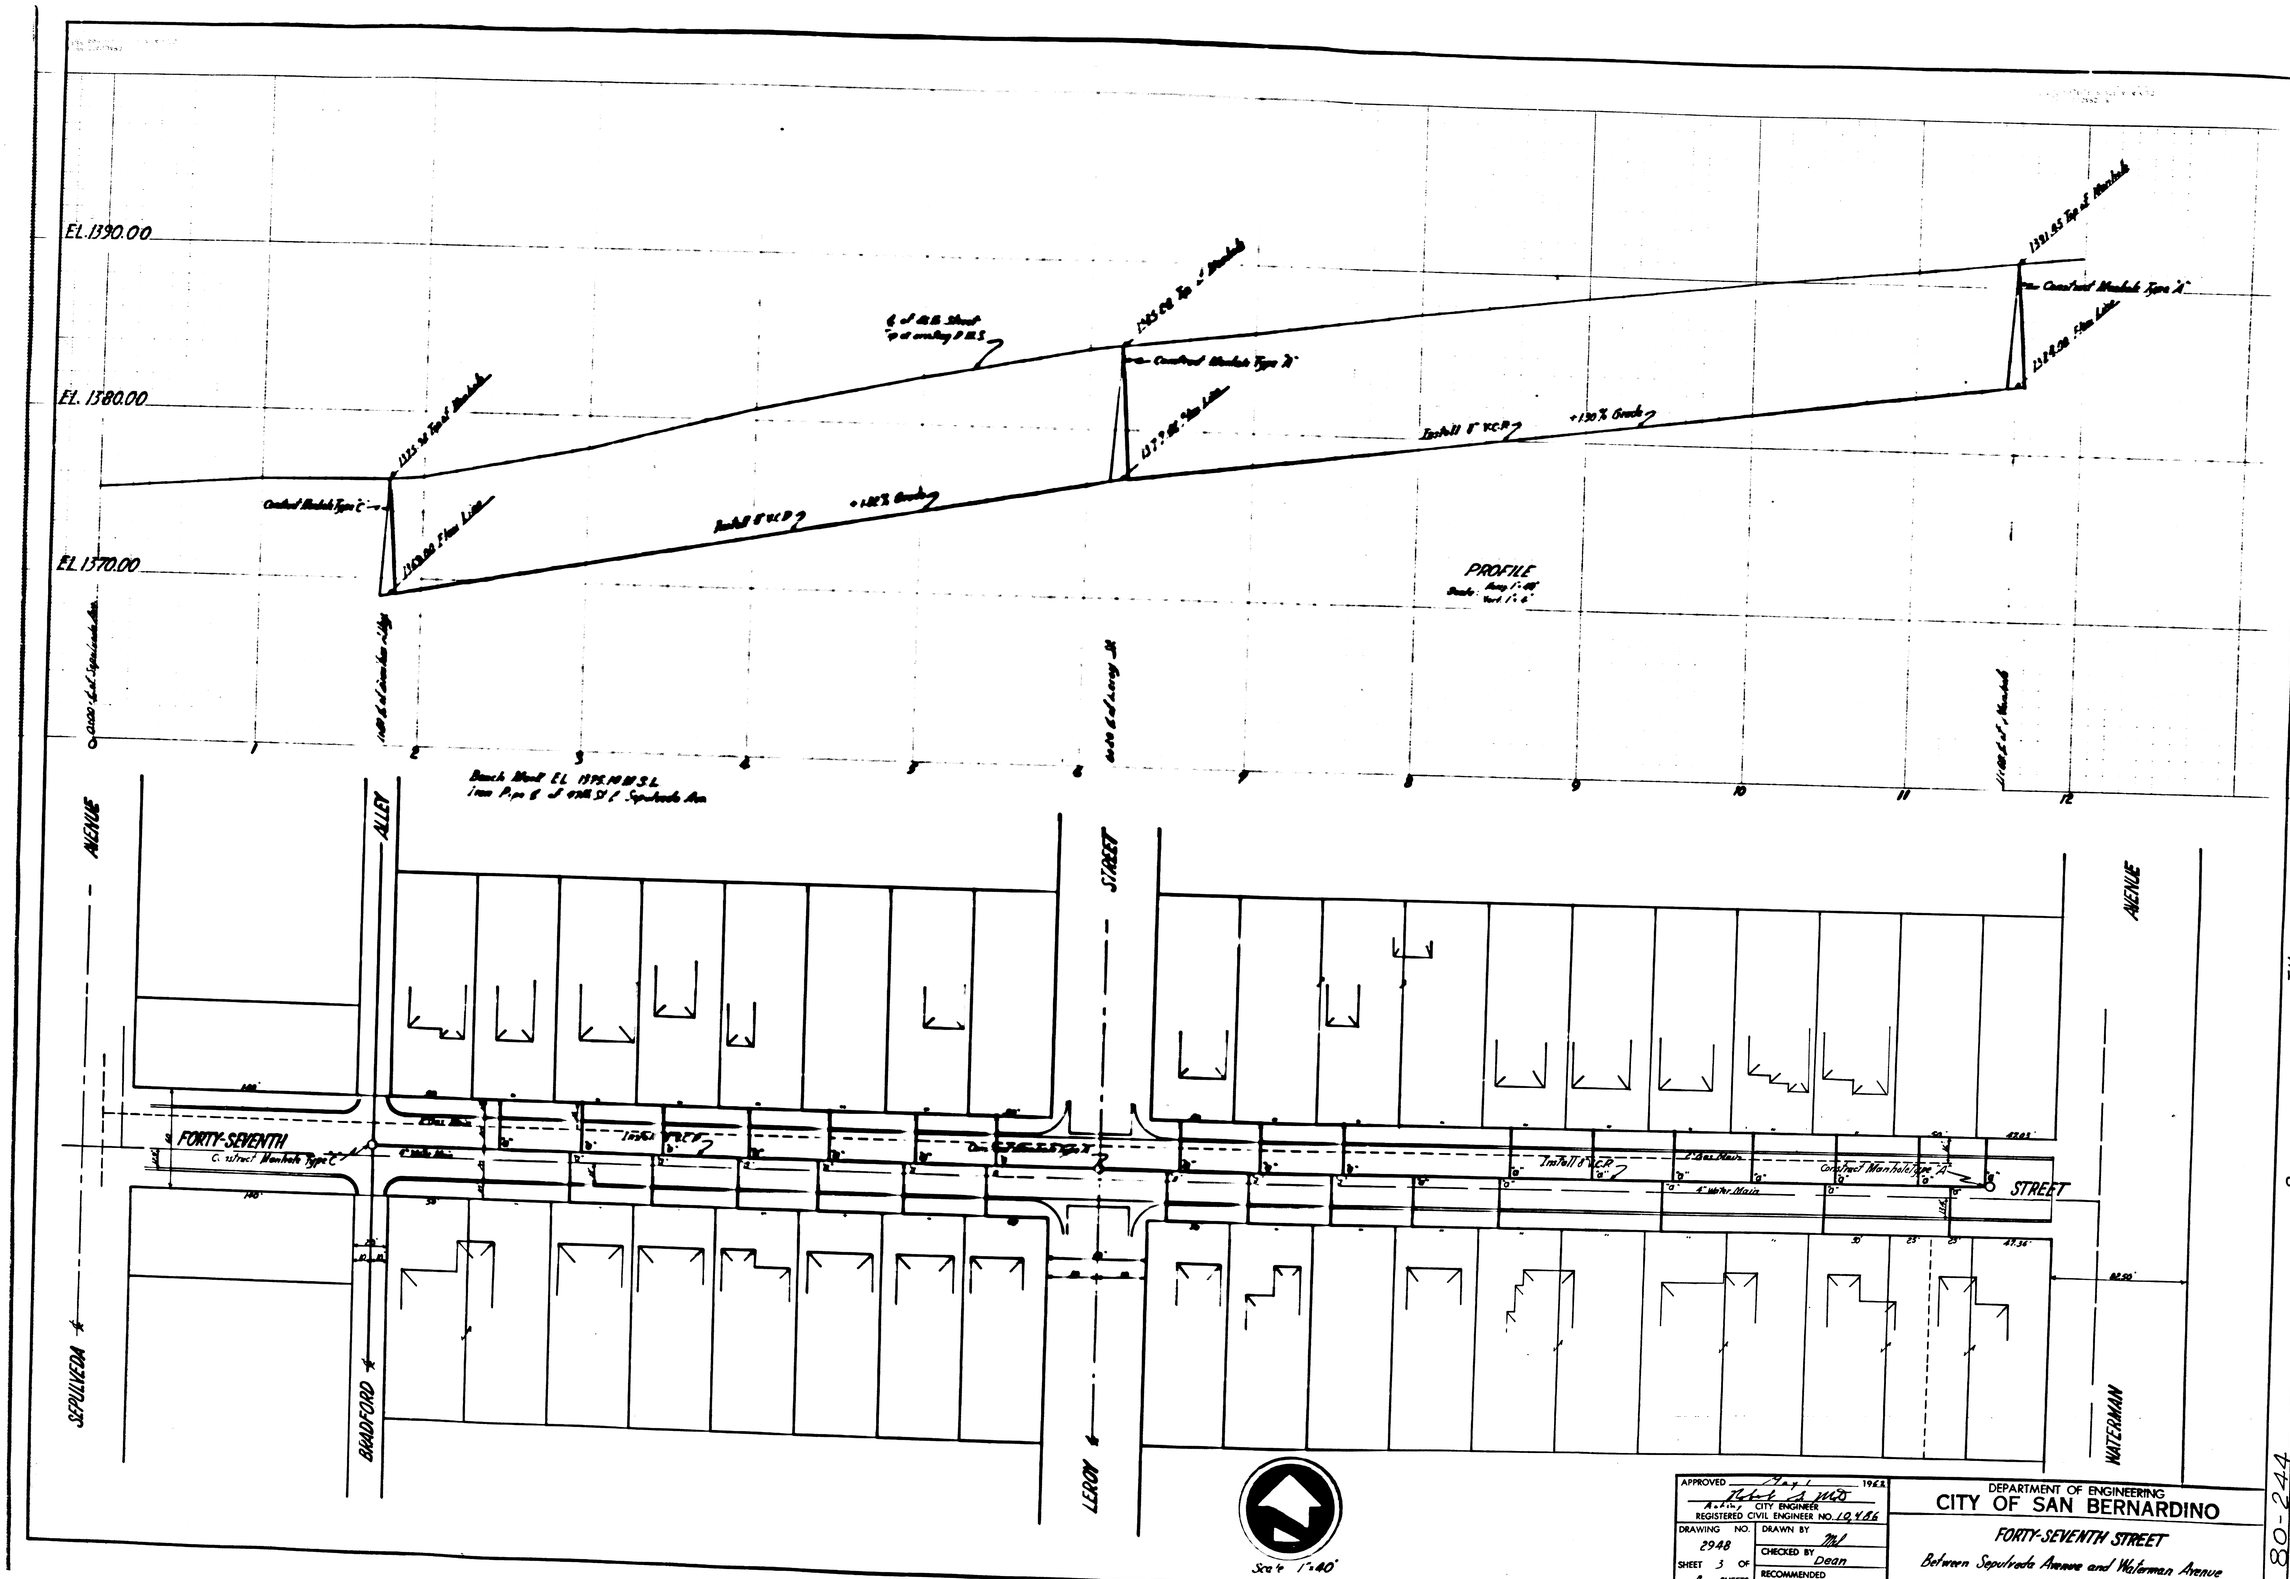
EL. 1390.00
EL. 1380.00
EL. 1370.00
PROFILE
Scale: Horiz. 1" = 40'
Vert. 1" = 6'
Install 8" VCP
+1.28% Grade
+1.30% Grade
Construct Manhole Type "A"
Construct Manhole Type "C"
Flow Line
Branch Manhole EL 1378.10 M.S.L.
from Pipe @ S. of 48th St. & Sepulveda Ave.
FORTY-SEVENTH
STREET
SEPULVEDA
AVENUE
BRADFORD
ALLEY
LEROY
WATERMAN
AVENUE
Construct Manhole Type "C"
Construct Manhole Type "A"
4" Gas Main
4" Water Main
Scale 1" = 40'
APPROVED
CITY ENGINEER
REGISTERED CIVIL ENGINEER NO. 10486
DRAWING NO. 2948
SHEET 3 OF 4 SHEETS
DRAWN BY
CHECKED BY Dean
RECOMMENDED
DEPARTMENT OF ENGINEERING
CITY OF SAN BERNARDINO
FORTY-SEVENTH STREET
Between Sepulveda Avenue and Waterman Avenue
(Sewer)
Series 25 47TH ST
80-244