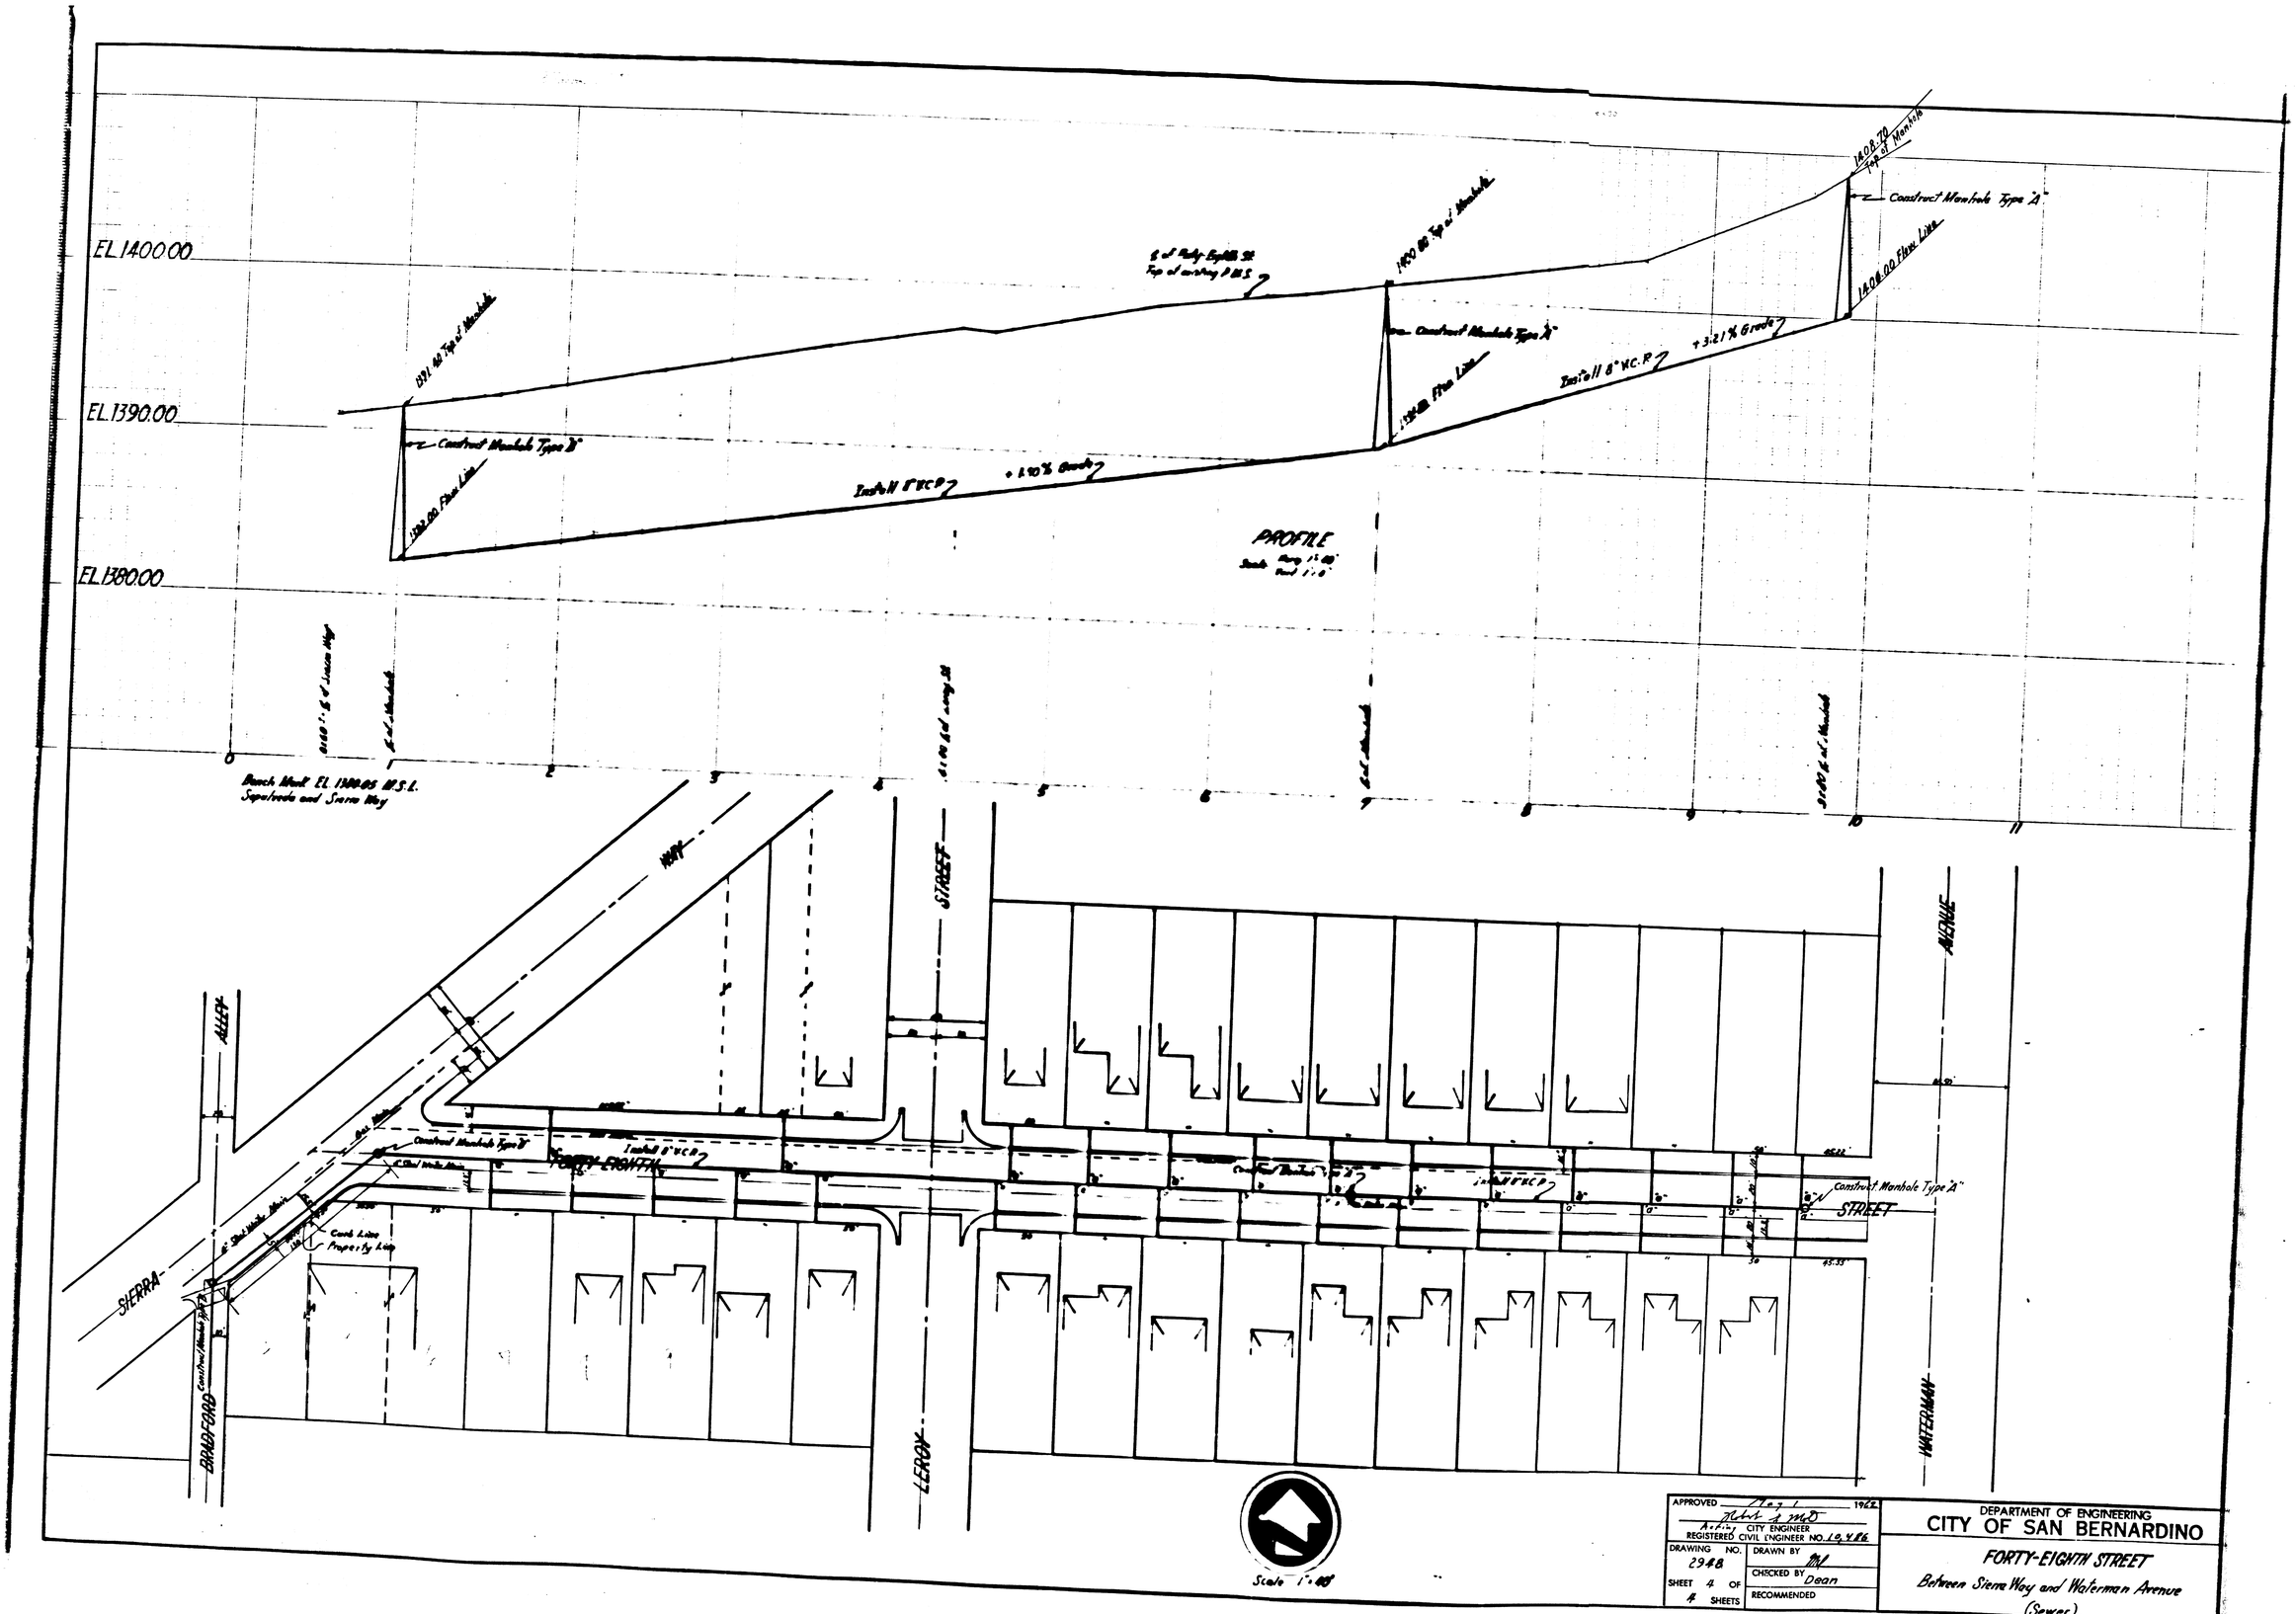

APPROVED May 1 1962	DEPARTMENT OF ENGINEERING
Acting CITY ENGINEER	CITY OF SAN BERNARDINO
REGISTERED CIVIL ENGINEER NO. 10,486	
DRAWING NO. 2948	DRAWN BY MM
SHEET 4 OF 4 SHEETS	CHECKED BY Dean
	RECOMMENDED

FORTY-EIGHTH STREET

Between Sierra Way and Waterman Avenue

(Sewer)