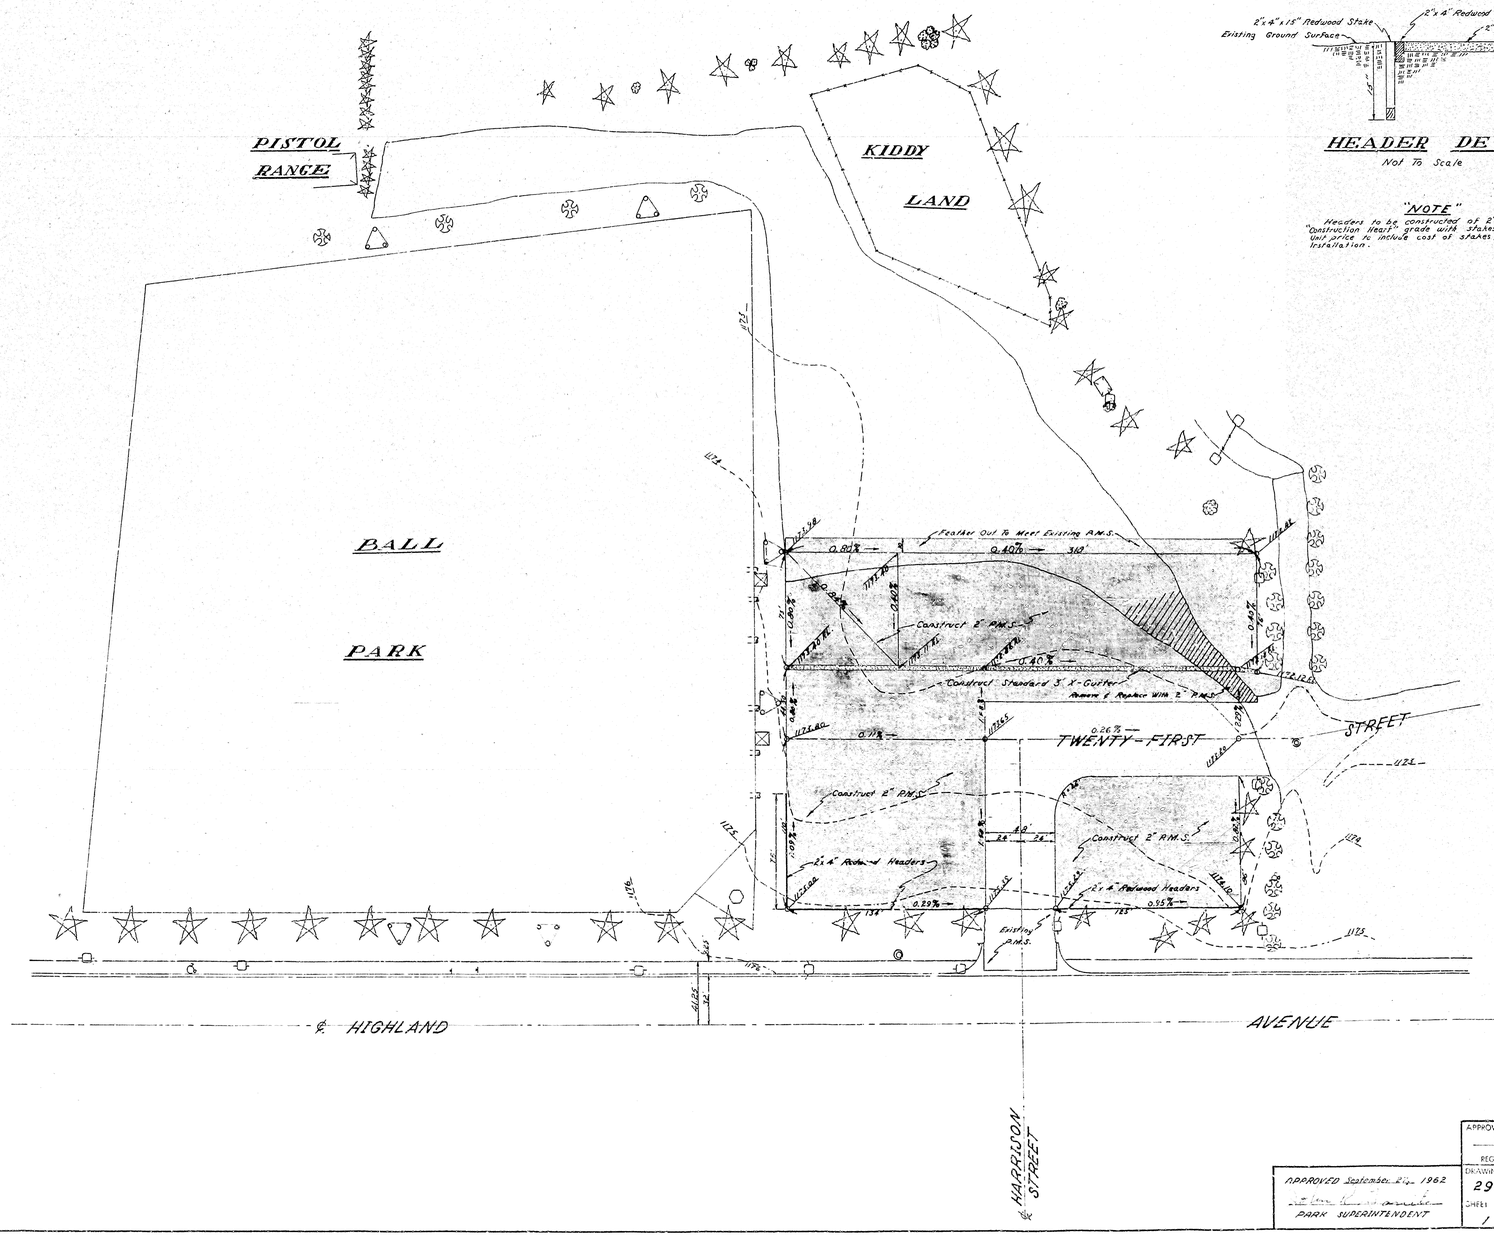

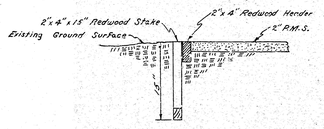

HEADER DETAIL

Not To Scale

"NOTE"

Headers to be constructed of 2"x4" Redwood, "Construction Heart" grade with stakes at 4' centers. Unit price to include cost of stakes, nails and installation.

LEGEND

- POWER POLE
- LIGHT TOWER
- PALM TREE
- EVERGREEN TREE
- TREE
- SEWER MANHOLE
- 4" I.R DRAIN

PLAN
Scale: 1" = 40'

APPROVED September 3 1962
A.J. CITY ENGINEER
REGISTERED CIVIL ENGINEER NO. 10,486

APPROVED September 21, 1962
PARK SUPERINTENDENT

DRAWING NO. 2964	DRAWN BY Harrel
SHEET 1 OF 1 SHEETS	CHECKED B. Dean
	RECOMMENDED

DEPARTMENT OF ENGINEERING
CITY OF SAN BERNARDINO

SURFACING PARKING LOT
PERRIS HILL BASEBALL PARK

63