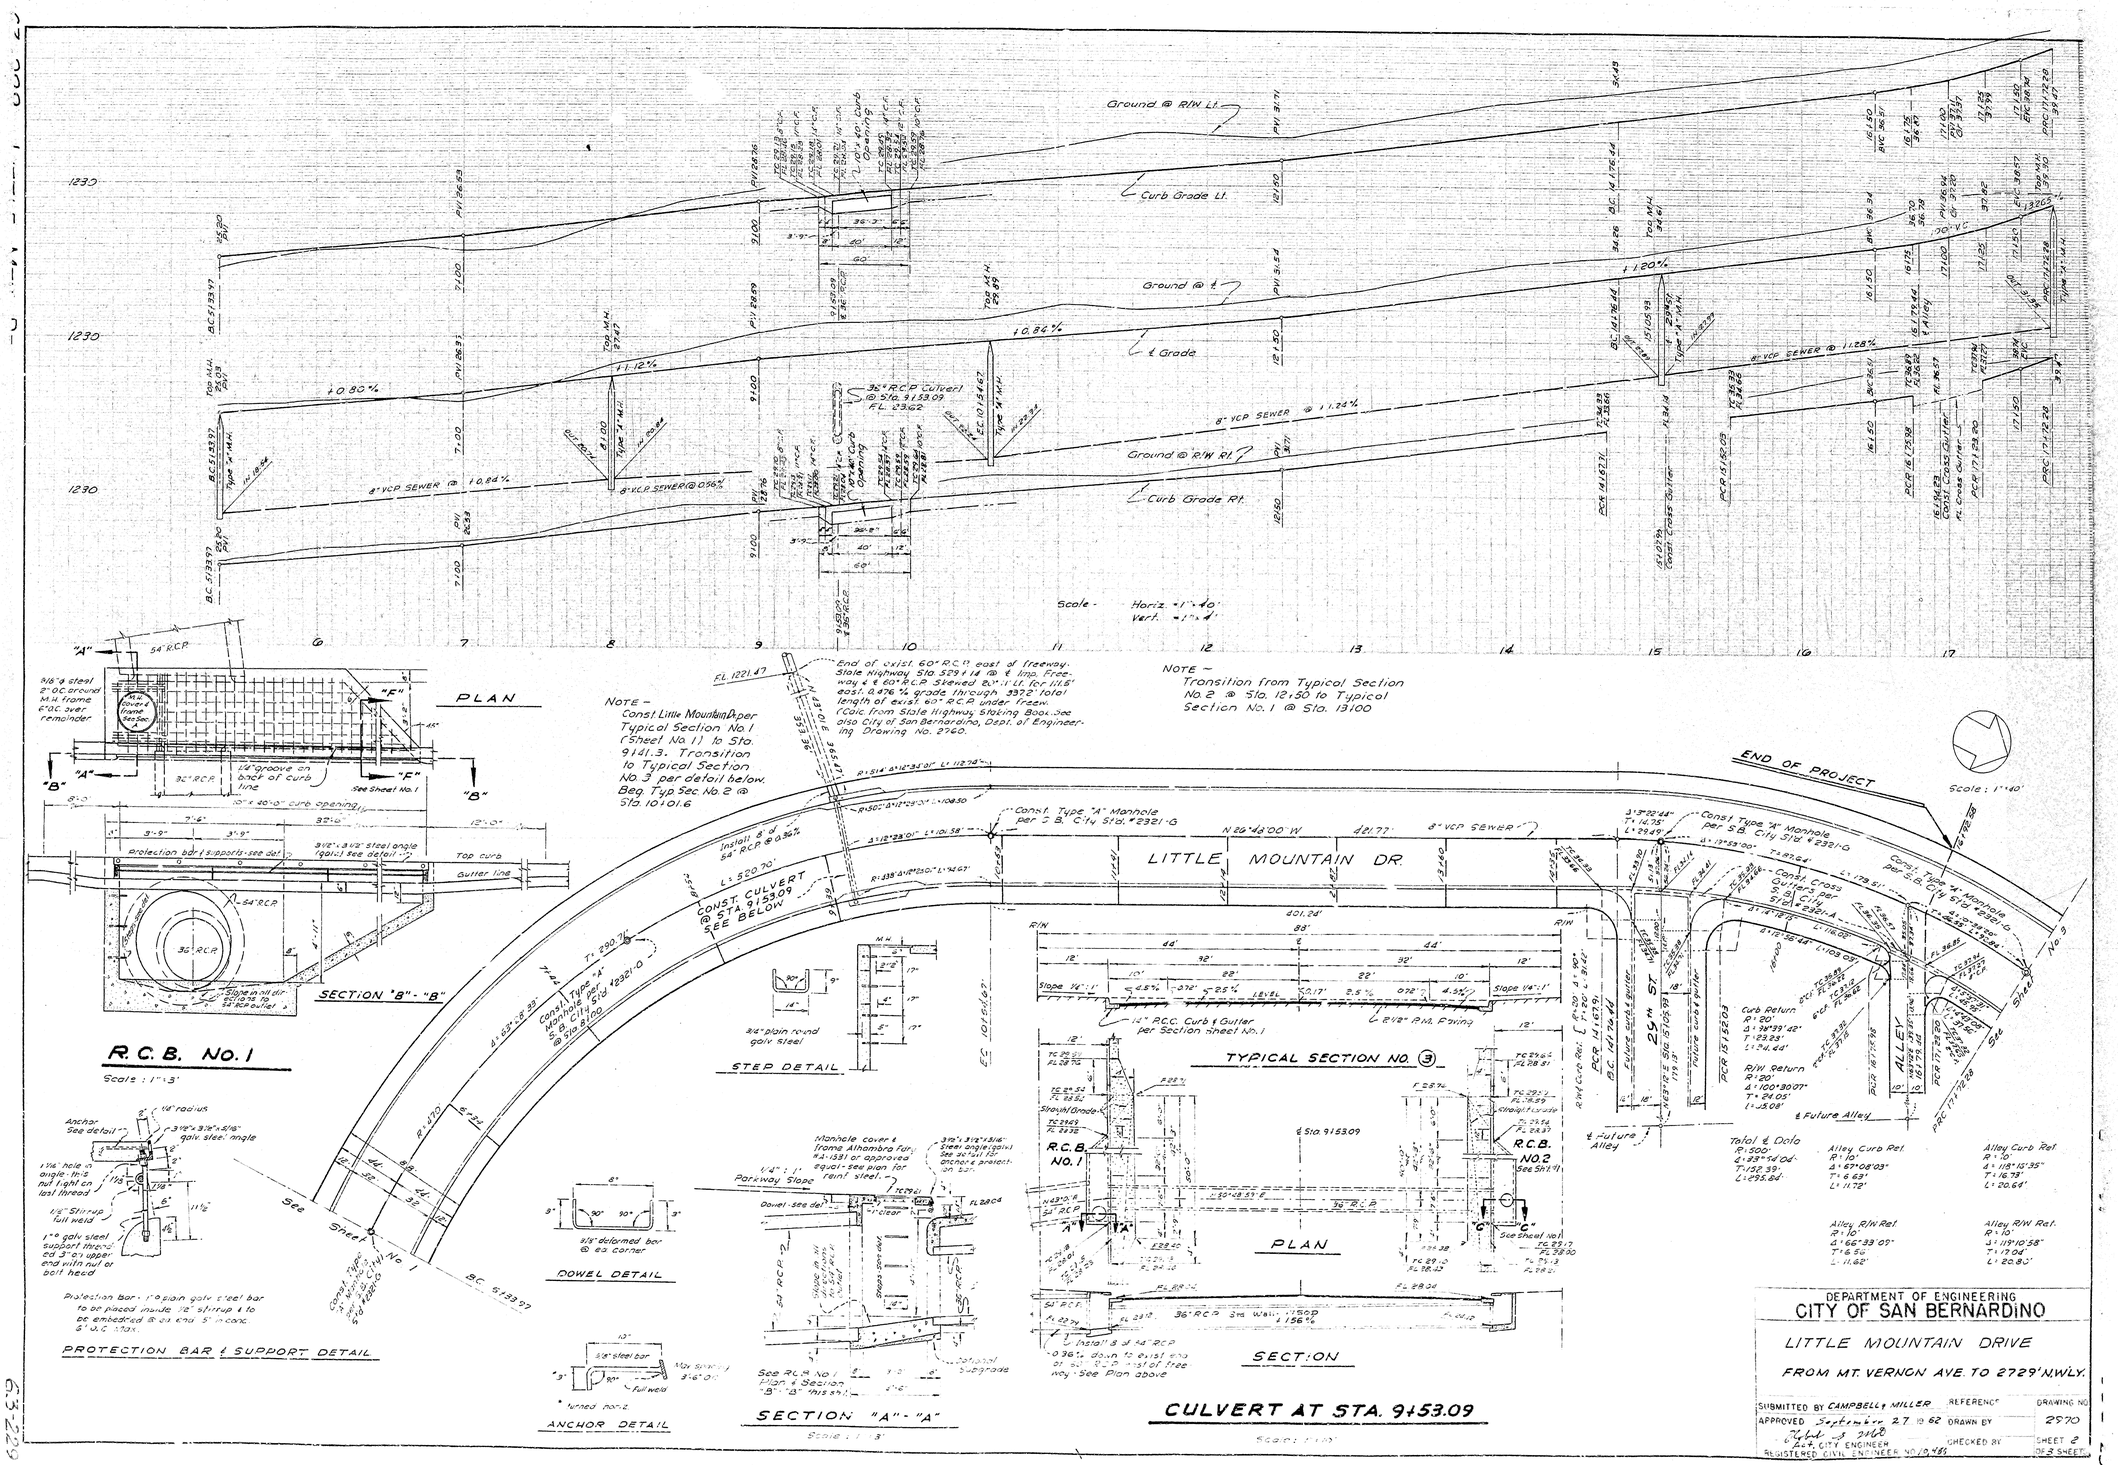
Ground @ R/W Lt.
Curb Grade Lt.
Ground @ ℄
℄ Grade
Ground @ R/W Rt.
Curb Grade Rt.
8" VCP SEWER @ 1.24%
8" VCP SEWER @ 1.28%
8" VCP SEWER @ 0.84%
8" VCP SEWER @ 0.56%
+0.80%
+1.12%
+0.84%
+1.20%
36" RCP Culvert @ Sta. 9153.09 F.L. 1232.02
Scale - Horiz. = 1" = 40'
Vert. = 1" = 4'
PLAN
SECTION "B" - "B"
R.C.B. No. 1
Scale : 1" = 3'
STEP DETAIL
DOWEL DETAIL
ANCHOR DETAIL
PROTECTION BAR & SUPPORT DETAIL
SECTION "A" - "A"
Scale : 1" = 3'
NOTE - Const. Little Mountain per Typical Section No. 1 (Sheet No. 1) to Sta. 9141.3. Transition to Typical Section No. 3 per detail below. Beg. Typ. Sec. No. 2 @ Sta. 10101.6
NOTE - Transition from Typical Section No. 2 @ Sta. 12+50 to Typical Section No. 1 @ Sta. 13100
LITTLE MOUNTAIN DR.
CONST. CULVERT @ STA. 9+53.09 SEE BELOW
END OF PROJECT
Scale : 1" = 40'
TYPICAL SECTION NO. 3
R.C.B. NO. 1
R.C.B. NO. 2
PLAN
SECTION
CULVERT AT STA. 9+53.09
Scale : 1" = 10'
DEPARTMENT OF ENGINEERING
CITY OF SAN BERNARDINO
LITTLE MOUNTAIN DRIVE
FROM MT. VERNON AVE. TO 2729' N.W'LY.
SUBMITTED BY CAMPBELL & MILLER
REFERENCE
DRAWING NO.
APPROVED September 27 19 62
DRAWN BY
2970
CHECKED BY
SHEET 2 OF 3 SHEETS
CITY ENGINEER
REGISTERED CIVIL ENGINEER NO. 10,785