63-229

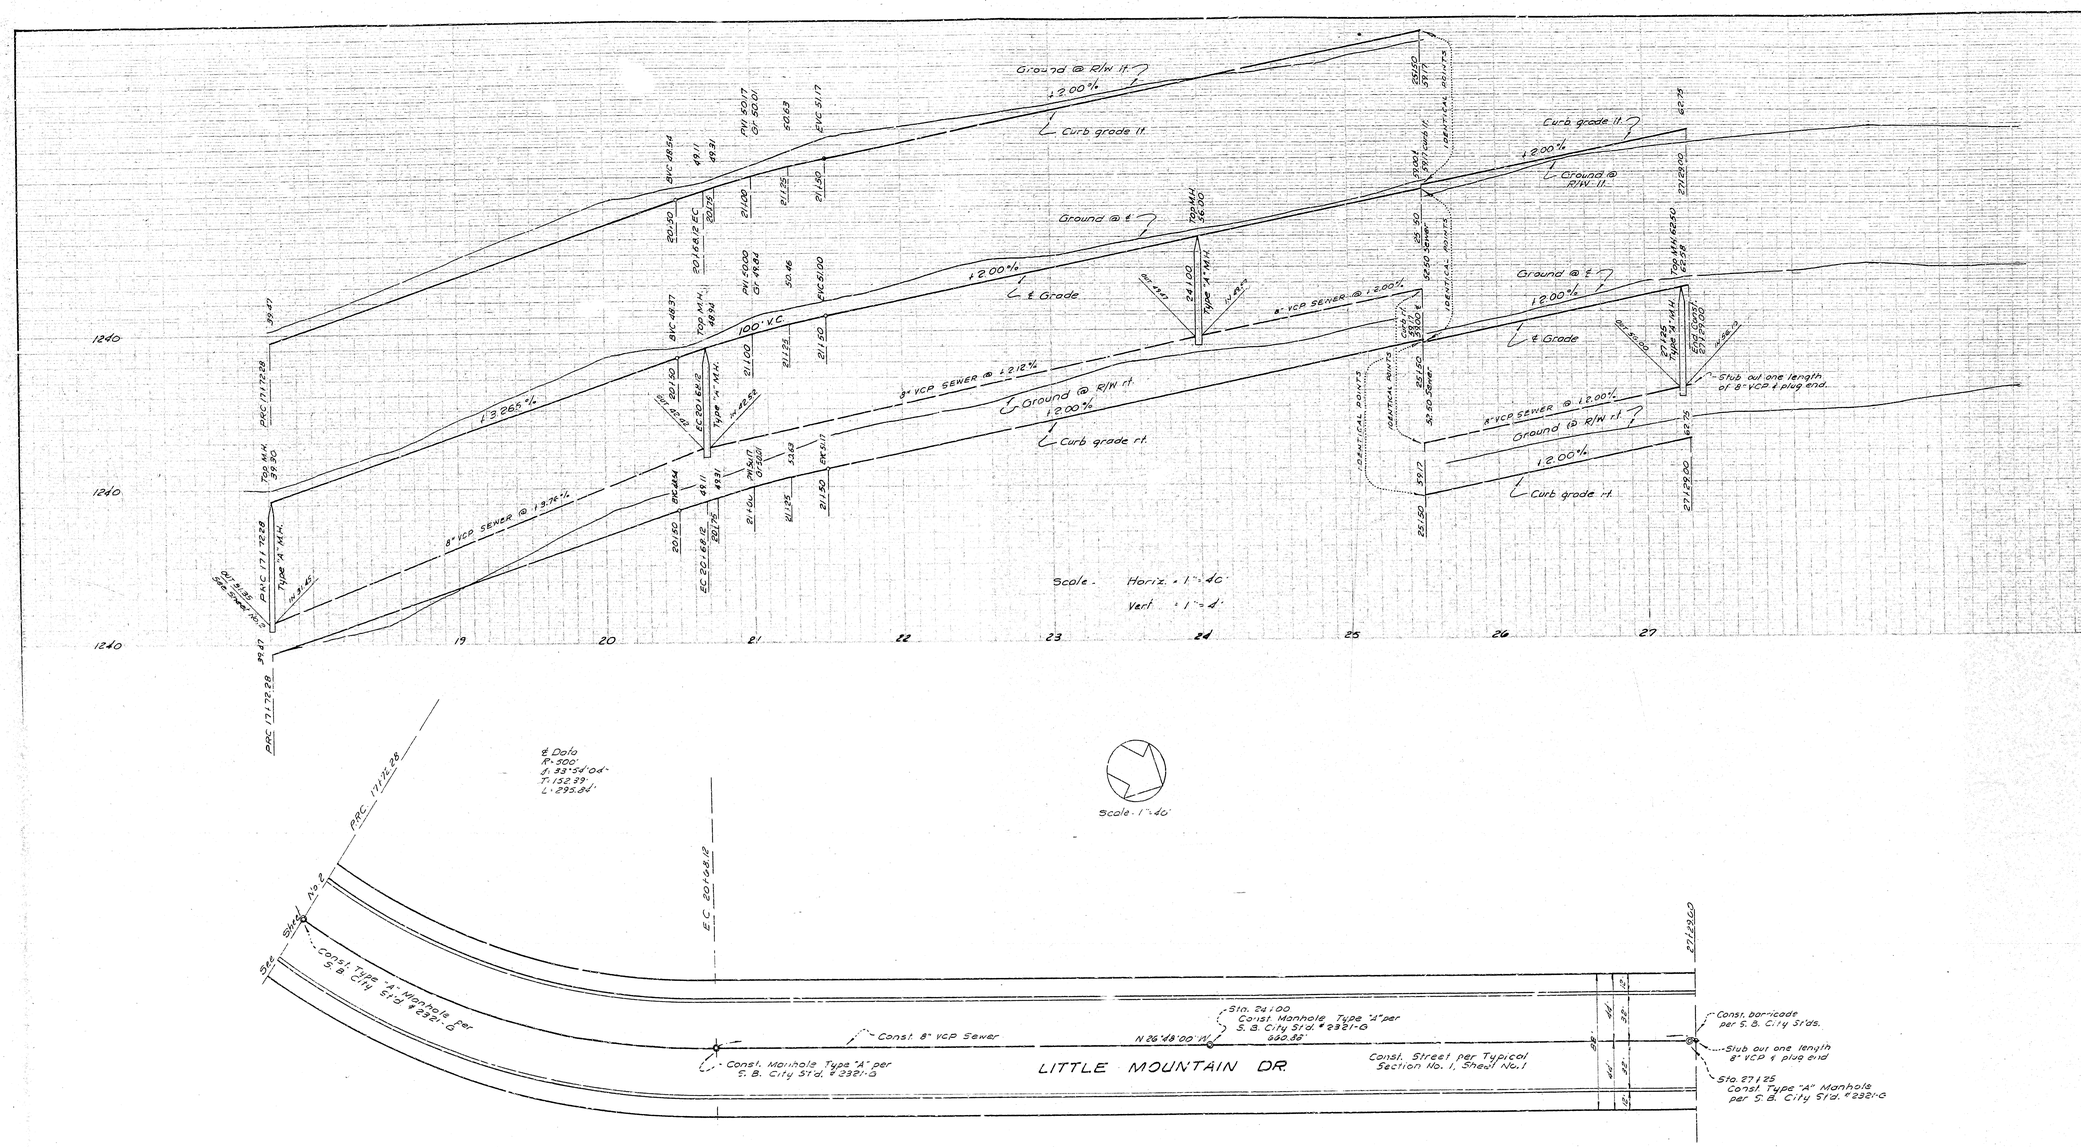

DEPARTMENT OF ENGINEERING
CITY OF SAN BERNARDINO

LITTLE MOUNTAIN DRIVE

FROM MT. VERNON AVE. TO 2729' NORTHWEST'LY

SUBMITTED BY CAMPBELL & MILLER	REFERENCE	DRAWING	
APPROVED September 27, 62	DRAWN BY	2970	
Asst. CITY ENGINEER	CHECKED BY	SHEET 3	OF 3 SHEETS
REGISTERED CIVIL ENGINEER NO. 19418			