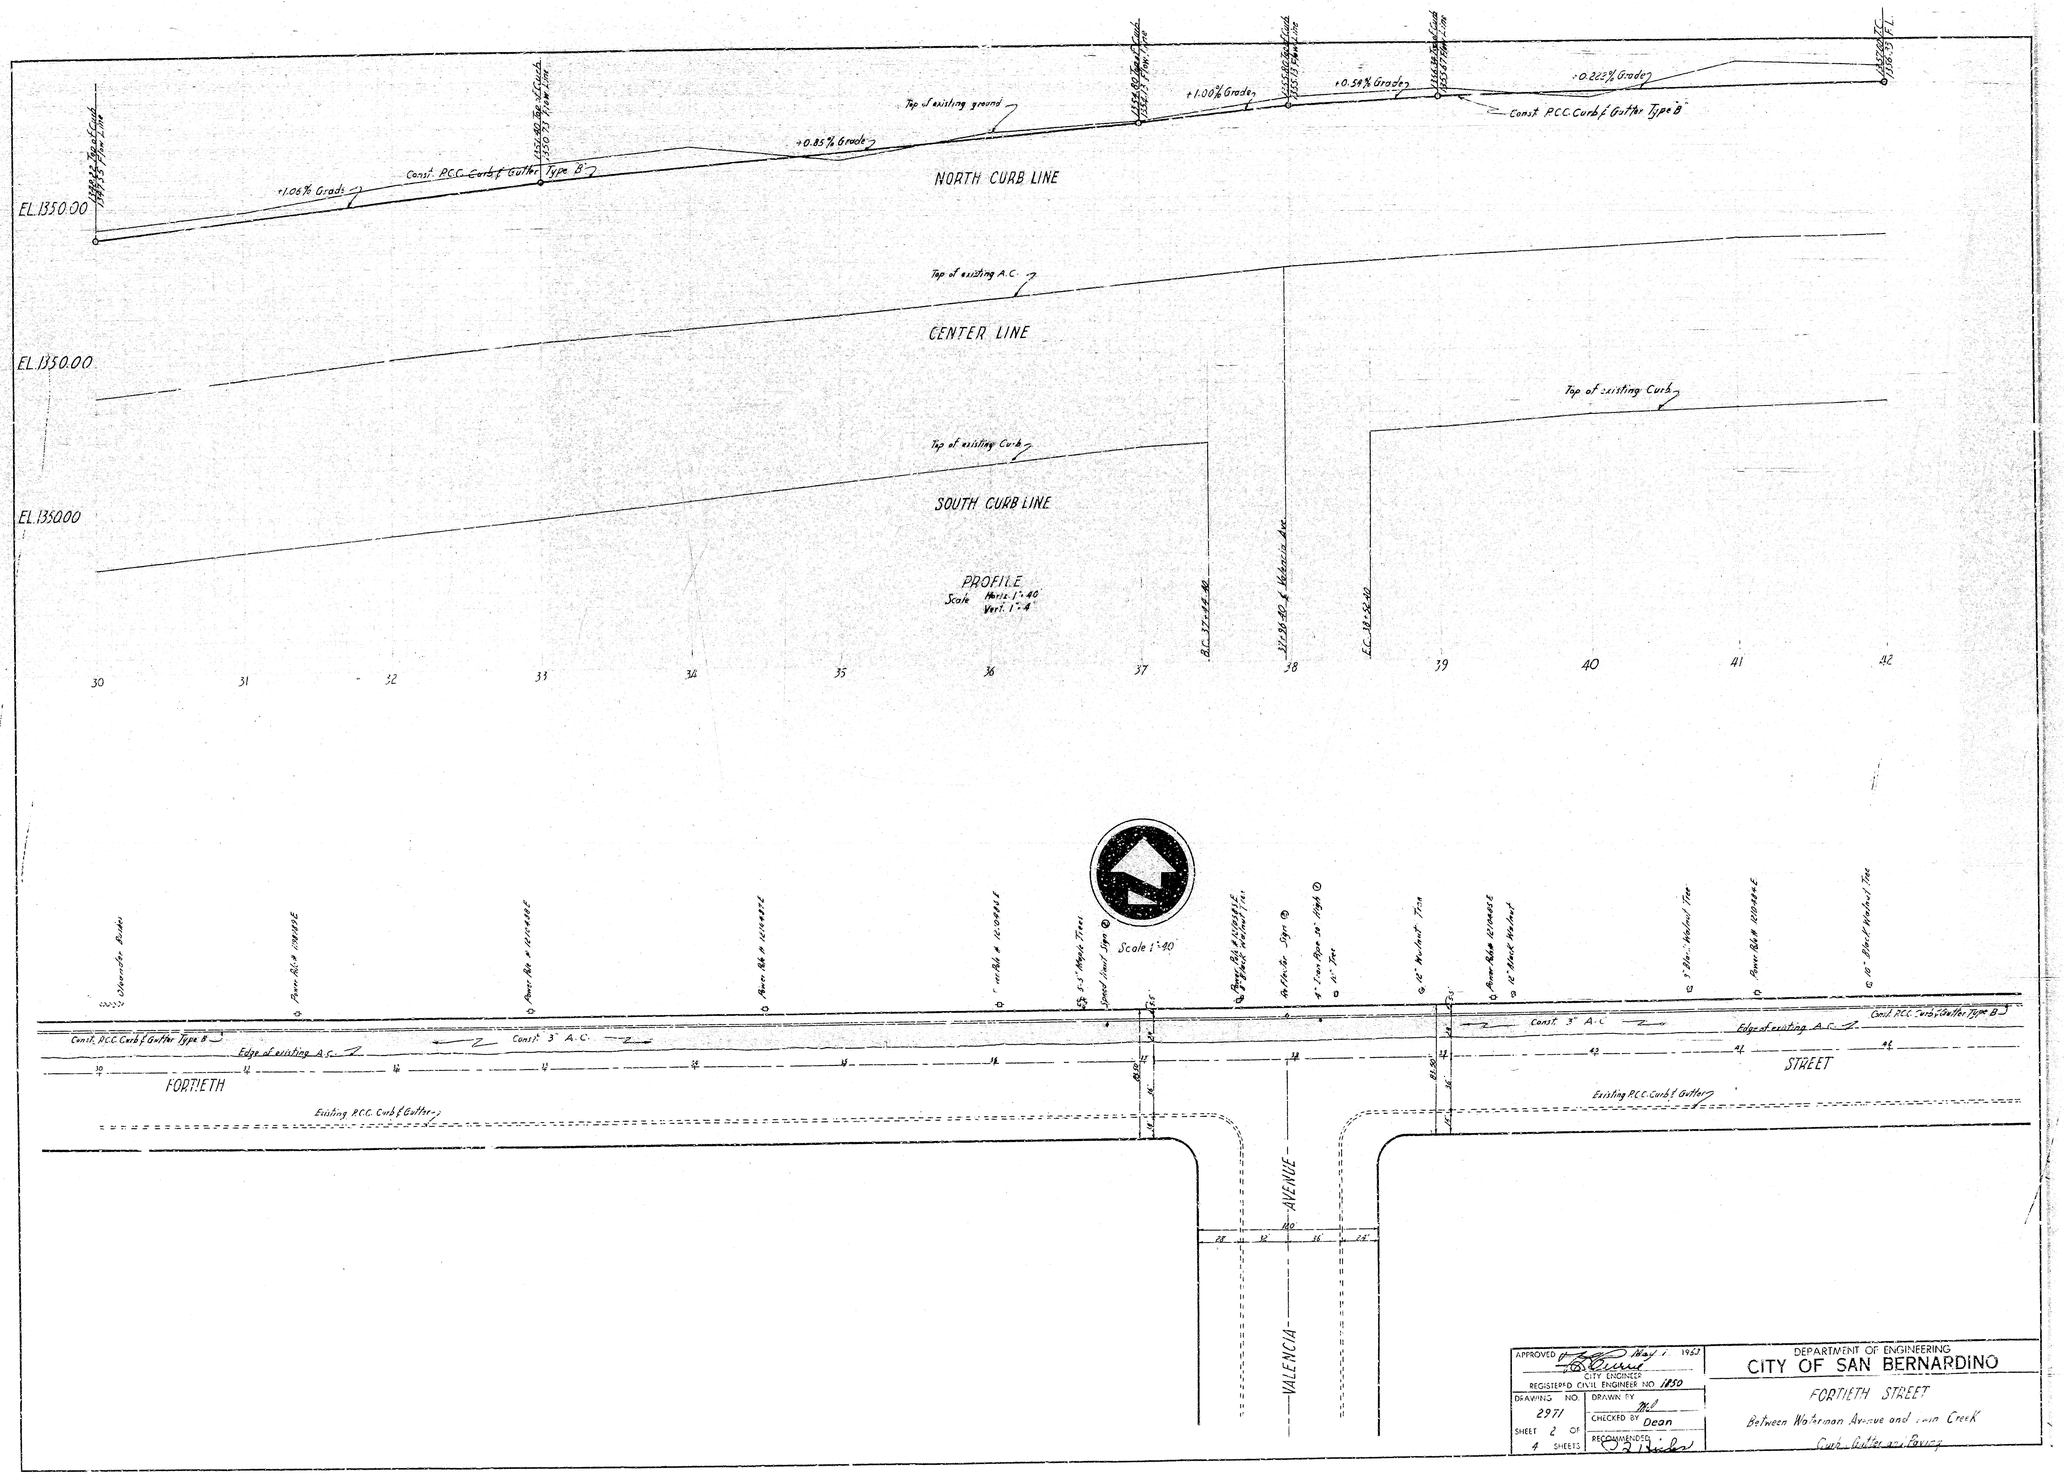
EL. 1350.00
+1.06% Grade
Const. P.C.C. Curb & Gutter Type "B"
+0.85% Grade
Top of existing ground
+1.00% Grade
+0.54% Grade
+0.222% Grade
Const. P.C.C. Curb & Gutter Type "B"
NORTH CURB LINE
Top of existing A.C.
CENTER LINE
EL. 1350.00
Top of existing Curb
SOUTH CURB LINE
EL. 1350.00
PROFILE
Scale Horiz. 1"=40'
Vert. 1"=4'
30
31
32
33
34
35
36
37
38
39
40
41
42
Scale 1"=40'
Const. P.C.C. Curb & Gutter Type "B"
Edge of existing A.C.
Const. 3" A.C.
FORTIETH
STREET
Existing P.C.C. Curb & Gutter
VALENCIA
AVENUE
APPROVED May 1 1953
CITY ENGINEER
REGISTERED CIVIL ENGINEER NO. 1850
DRAWING NO. 2971
SHEET 2 OF 4 SHEETS
DRAWN BY
CHECKED BY Dean
RECOMMENDED
DEPARTMENT OF ENGINEERING
CITY OF SAN BERNARDINO
FORTIETH STREET
Between Waterman Avenue and Twin Creek
Curb, Gutter and Paving