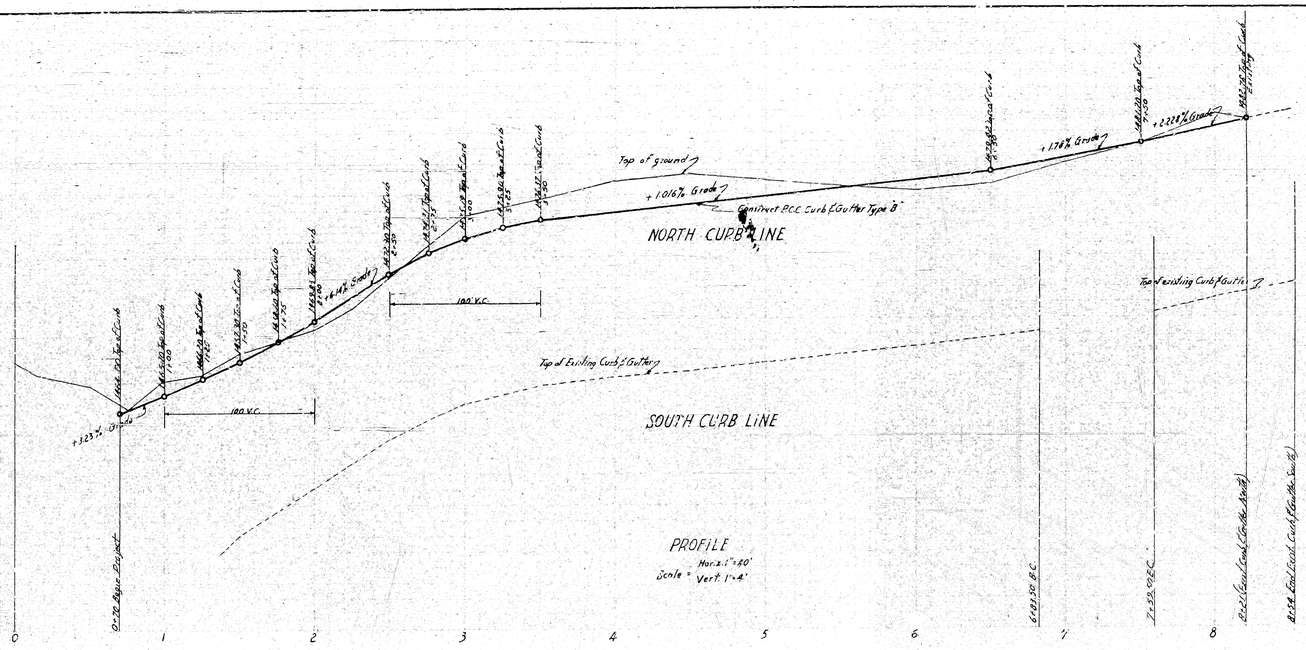

GENERAL NOTES

1. All work embodied on these plans shall be done in conformity with applicable provisions of standard Specifications No. 0211 & Standard Drawings No. 0321 on file in the Office of the City Engineer.
2. Recess Curb for Driveways where necessary. Exact locations & width to be determined in the field. Width not to exceed City Standards.
3. Payment for all removals, earthwork and watering shall be included in prices paid for other contract items of work & no additional compensation will be allowed therefore.
4. Obstructions (Markings on plan) as directed by Engineer.

① To be removed under this contract.
② To be removed & relocated under this contract (Footings on street signs shall be Class "B" concrete, same as original installation)
③ To be removed or relocated by others
④ To be removed & deposited on adjacent property

BENCH MARK

Spike in Pole N/W Oxford Lane and Del Rosa Avenue EL 1423.87 M.S.L.

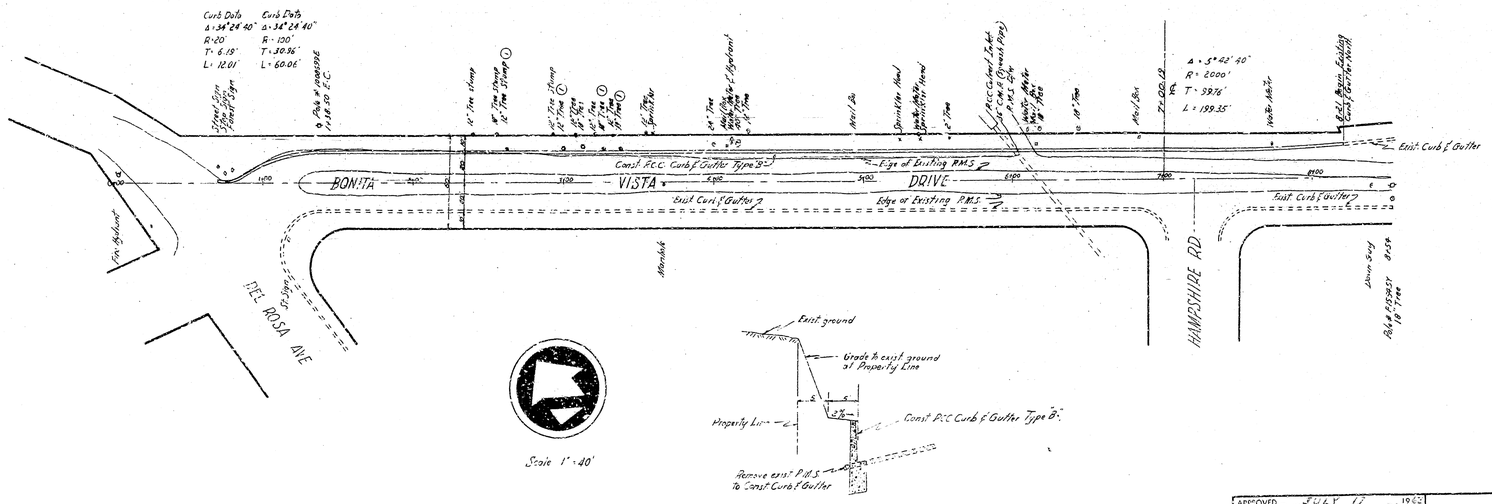

APPROVED JULY 17 1962	DEPARTMENT OF ENGINEERING
CITY ENGINEER	CITY OF SAN BERNARDINO
REGISTERED CIVIL ENGINEER NO. 1850	BONITA VISTA DRIVE
DRAWING NO. 2986 / DRAWN BY Mel	Between Del Rosa Ave and a point 1406 ft. Southeast
SHEET 1 OF 2 SHEETS / CHECKED BY Dean	Curb and Gutter
RECOMMENDED	

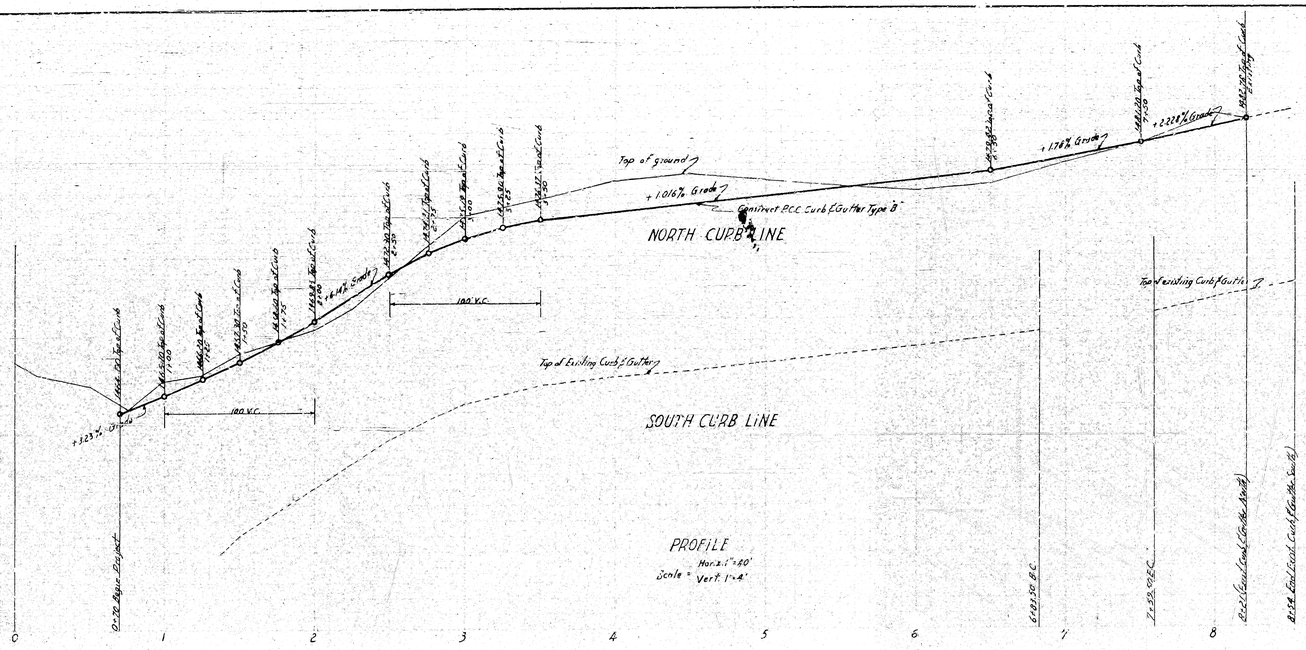

GENERAL NOTES

1. All work embodied on these plans shall be done in conformity with applicable provisions of standard Specifications No. 0211 & Standard Drawings No. 0321 on file in the Office of the City Engineer.
2. Recess Curb for Driveways where necessary. Exact locations & width to be determined in the field. Width not to exceed City Standards.
3. Payment for all removals, earthwork and watering shall be included in prices paid for other contract items of work & no additional compensation will be allowed therefore.
4. Obstructions (Markings on plan) as directed by Engineer.

① To be removed under this contract.
② To be removed & relocated under this contract (Footings on street signs shall be Class "B" concrete, same as original installation)
③ To be removed or relocated by others
④ To be removed & deposited on adjacent property

BENCH MARK

Spike in Pole N/W Oxford Lane and Del Rosa Avenue EL 1423.87 M.S.L.

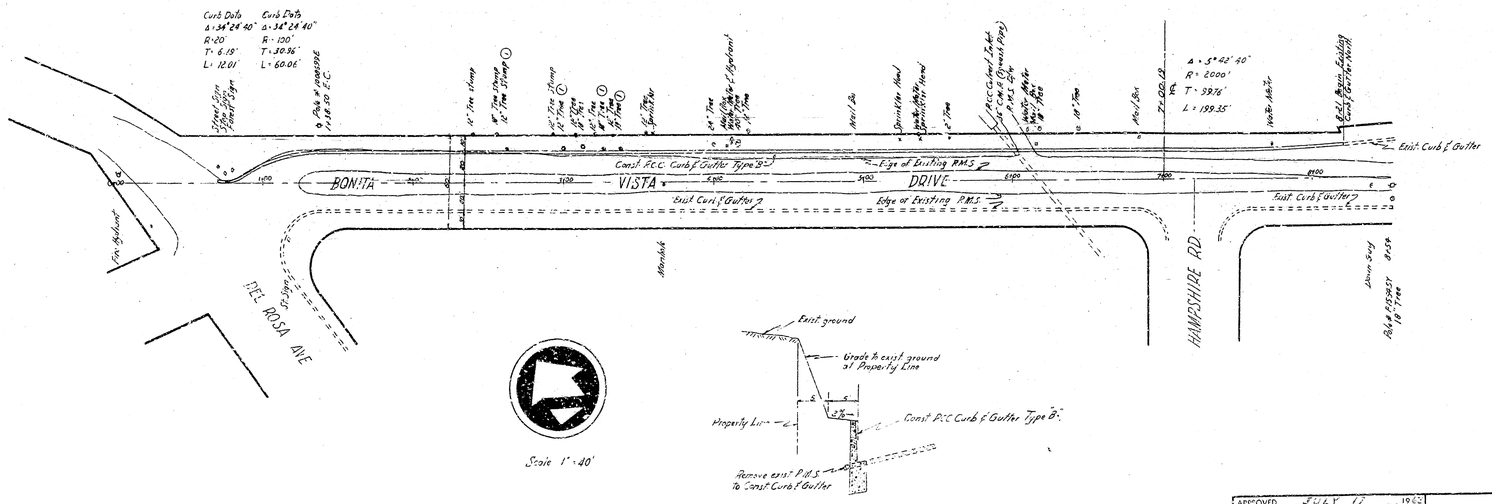

APPROVED JULY 17 1962	DEPARTMENT OF ENGINEERING
CITY ENGINEER	CITY OF SAN BERNARDINO
REGISTERED CIVIL ENGINEER NO. 1850	BONITA VISTA DRIVE
DRAWING NO. 2986 / DRAWN BY Mel	Between Del Rosa Ave and a point 1406 ft. Southeast
SHEET 1 OF 2 SHEETS / CHECKED BY Dean	Curb and Gutter
RECOMMENDED	