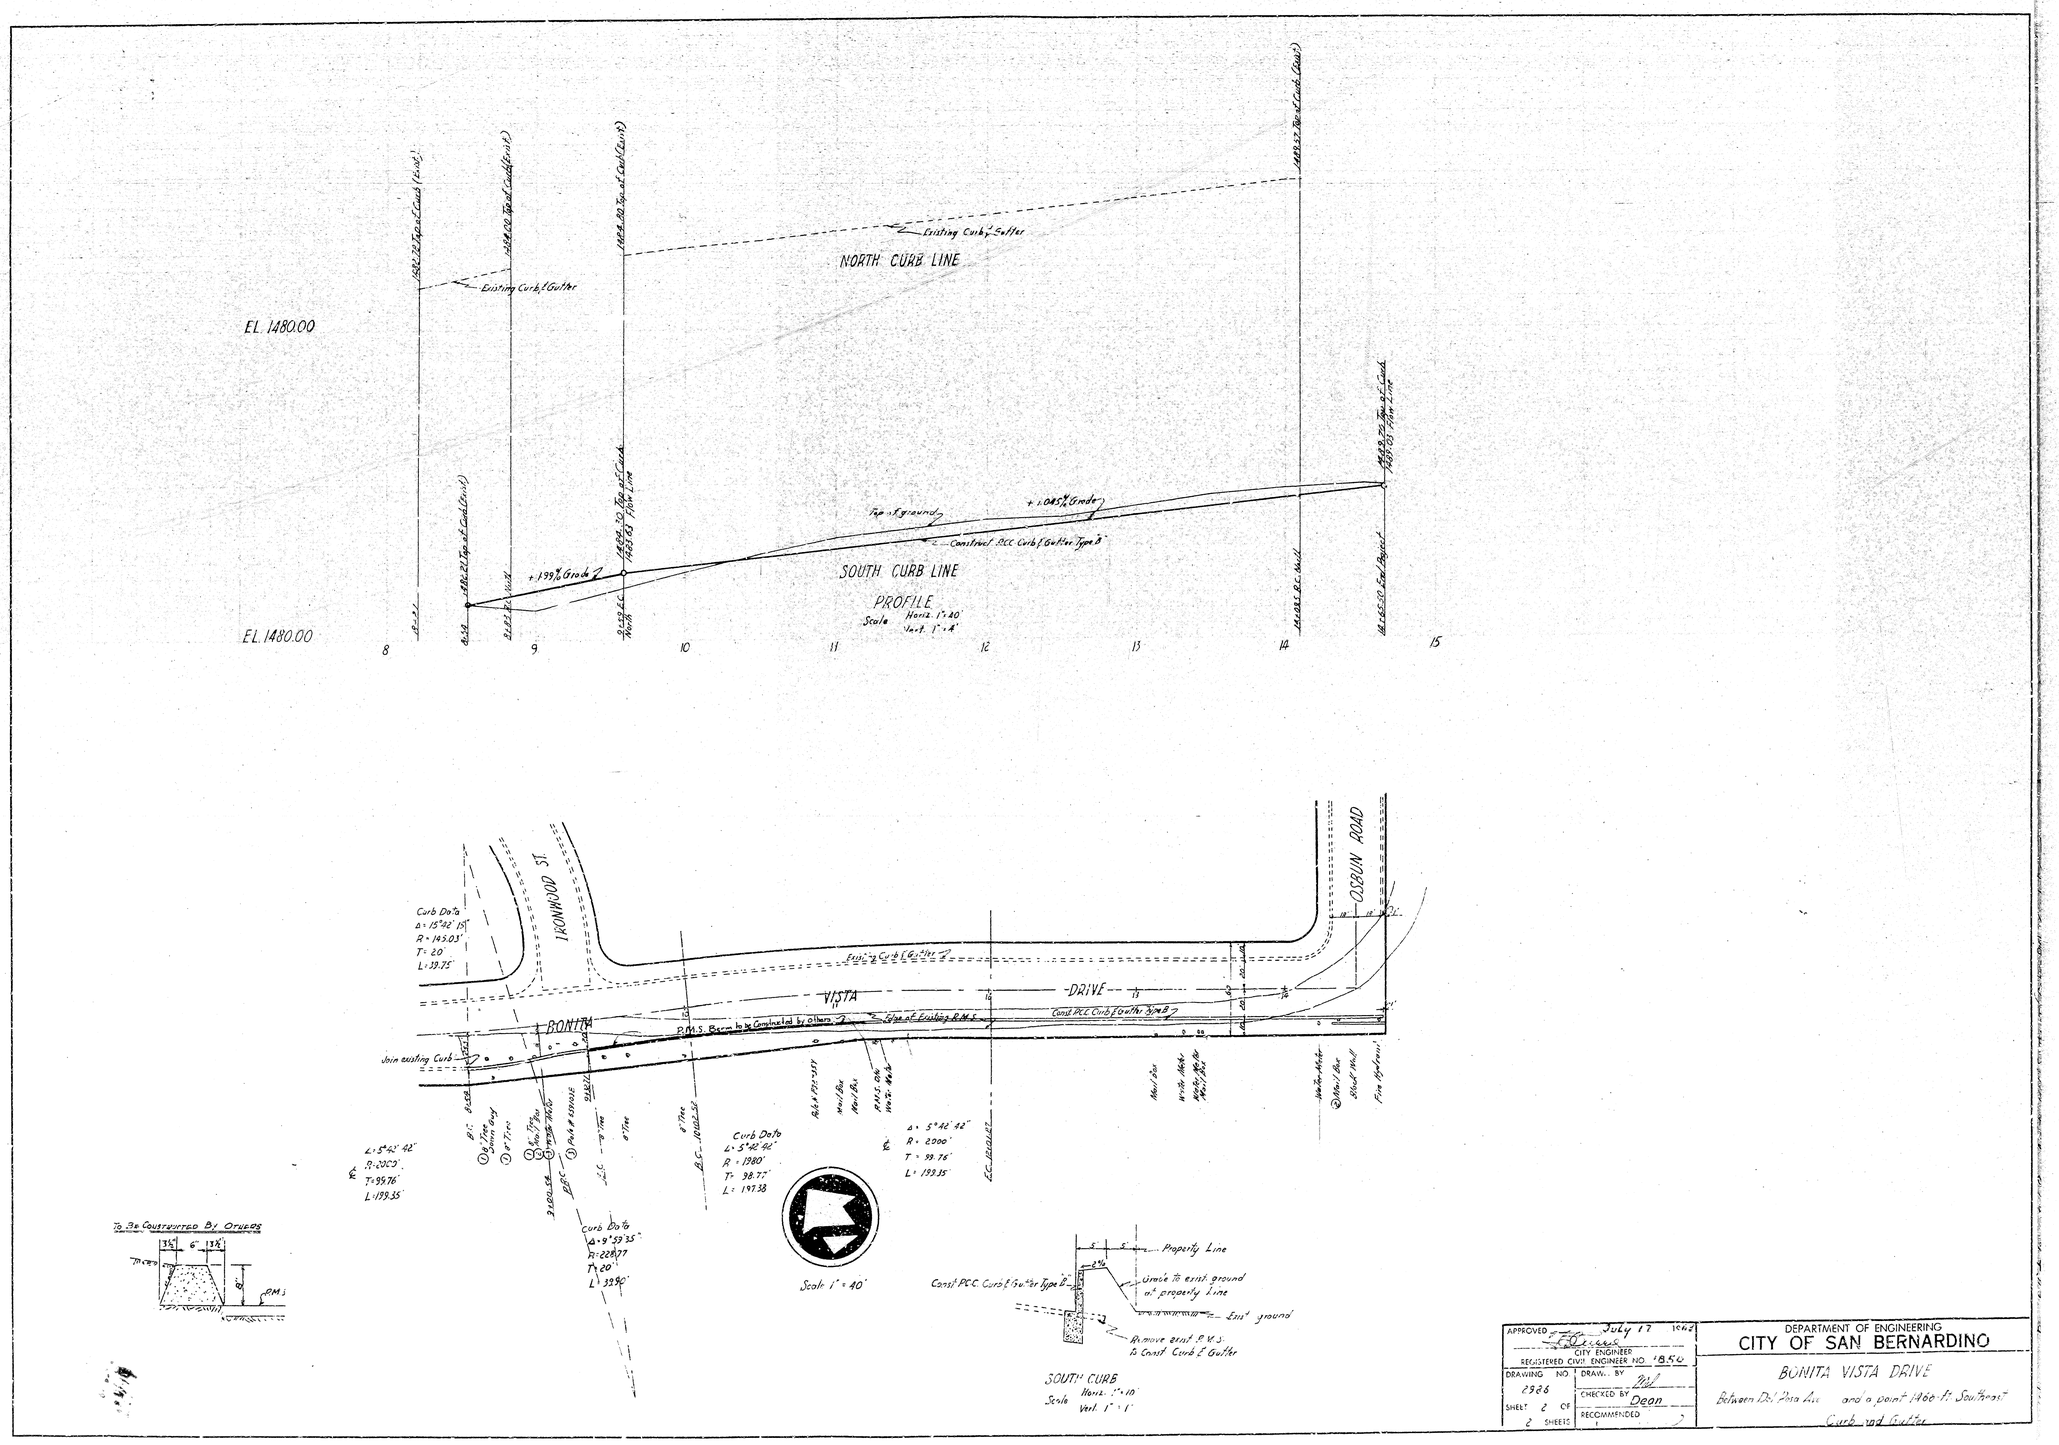

APPROVED July 17 1962 — CITY ENGINEER — REGISTERED CIVIL ENGINEER NO. 18540	DEPARTMENT OF ENGINEERING CITY OF SAN BERNARDINO
DRAWING NO. 6986 — DRAWN BY Mel — CHECKED BY Dean — SHEET 2 OF 2 SHEETS — RECOMMENDED	BONITA VISTA DRIVE Between Del Rosa Ave and a point 1460 ft. Southeast Curb and Gutter