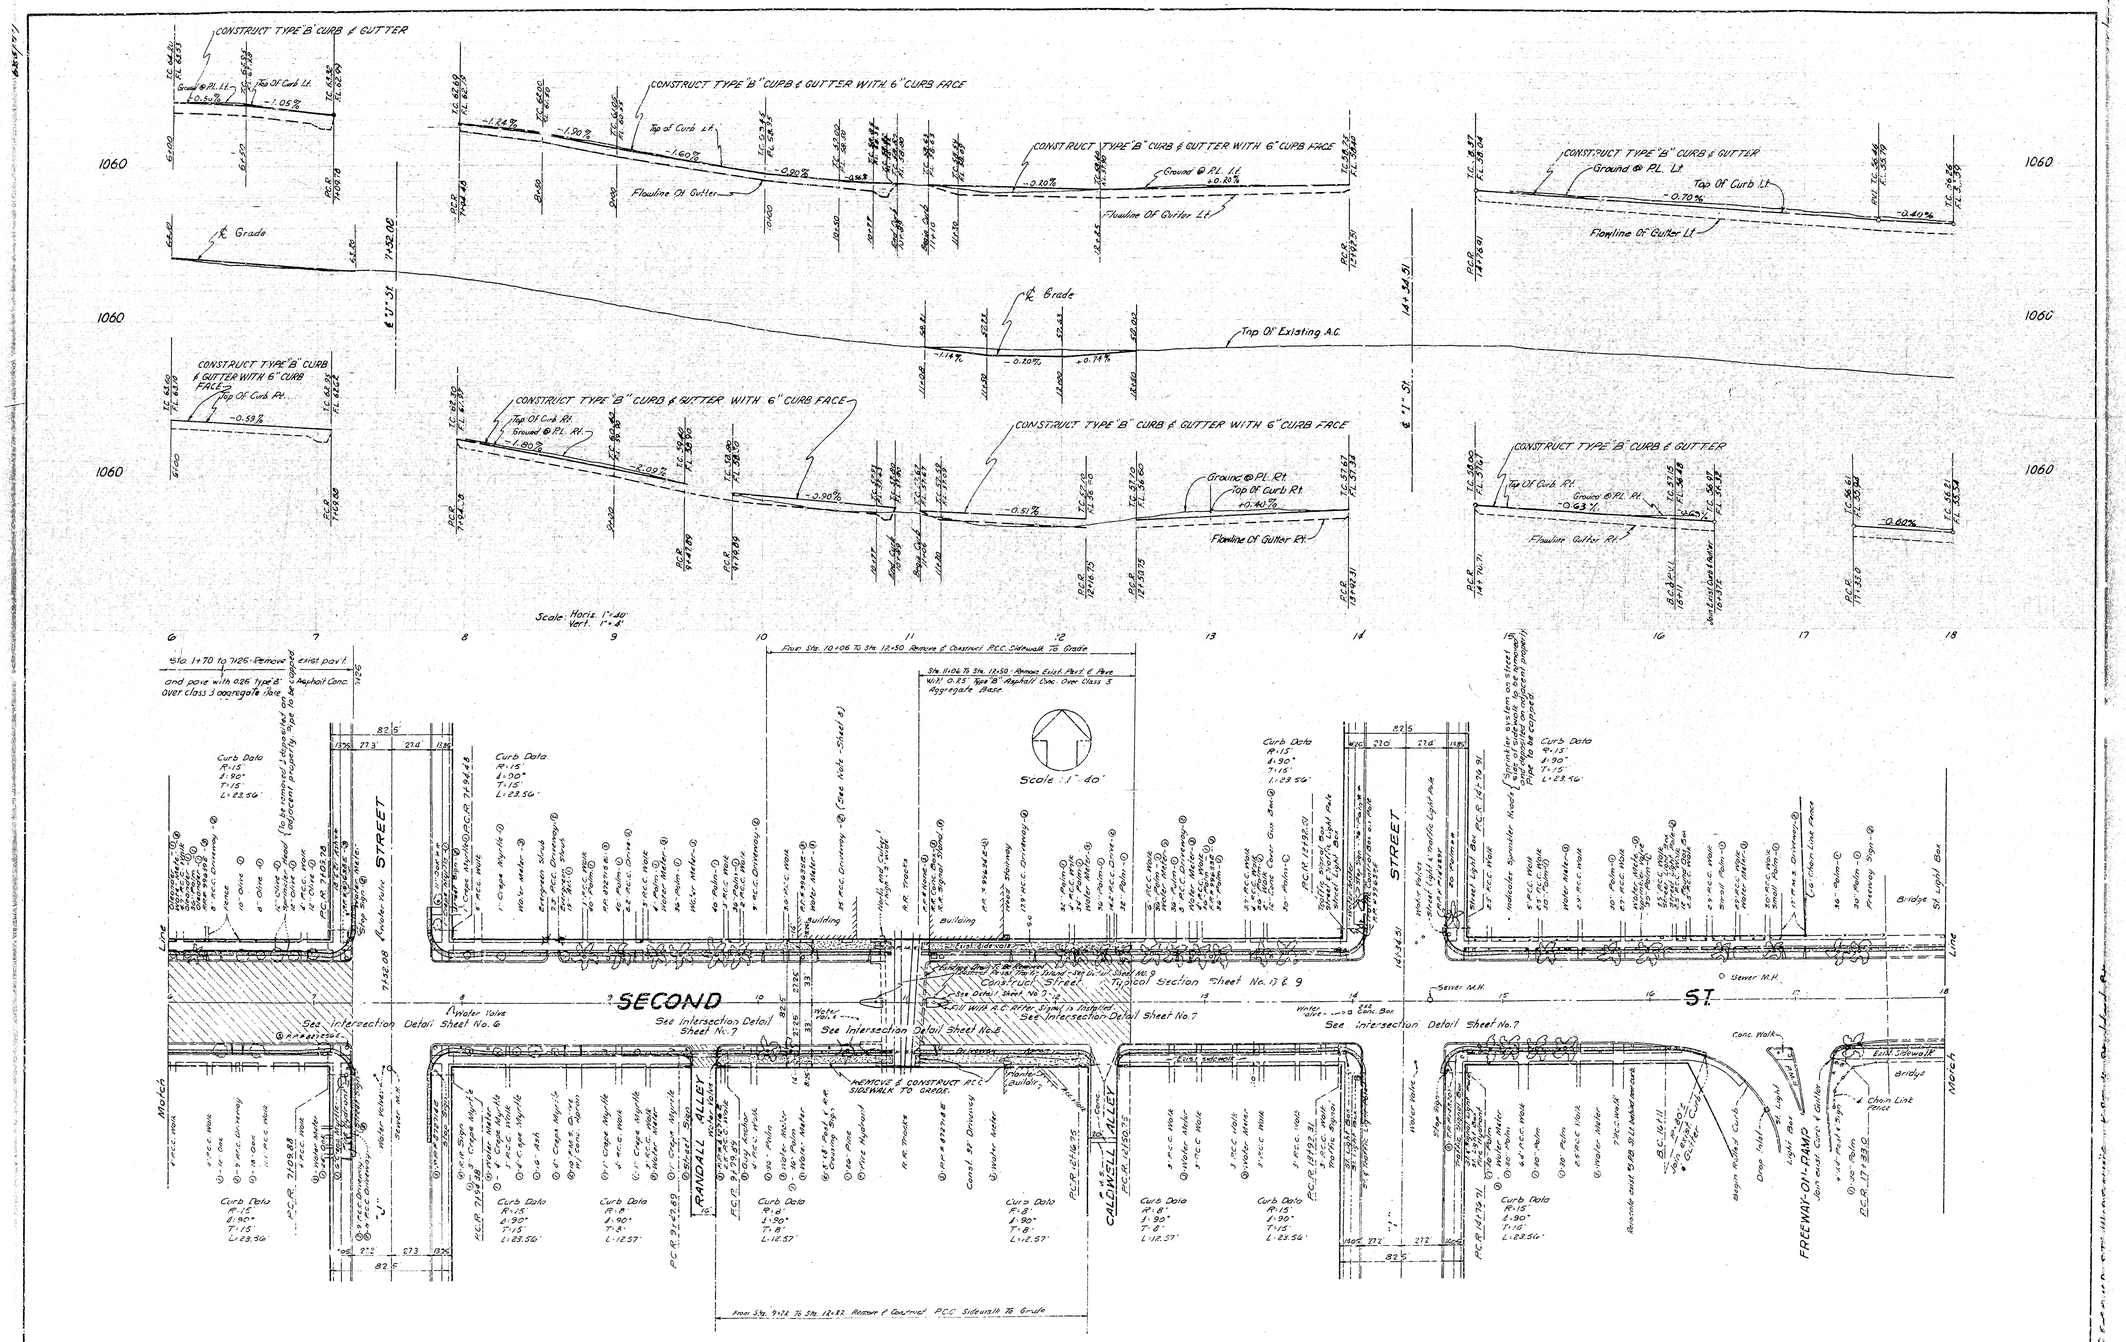

2ND STREET IMPROVEMENT PLANS

PLAN & PROFILE

STA. 6 TO STA 18

Plan No 3003 SHEET 2 OF 15 SHEETS

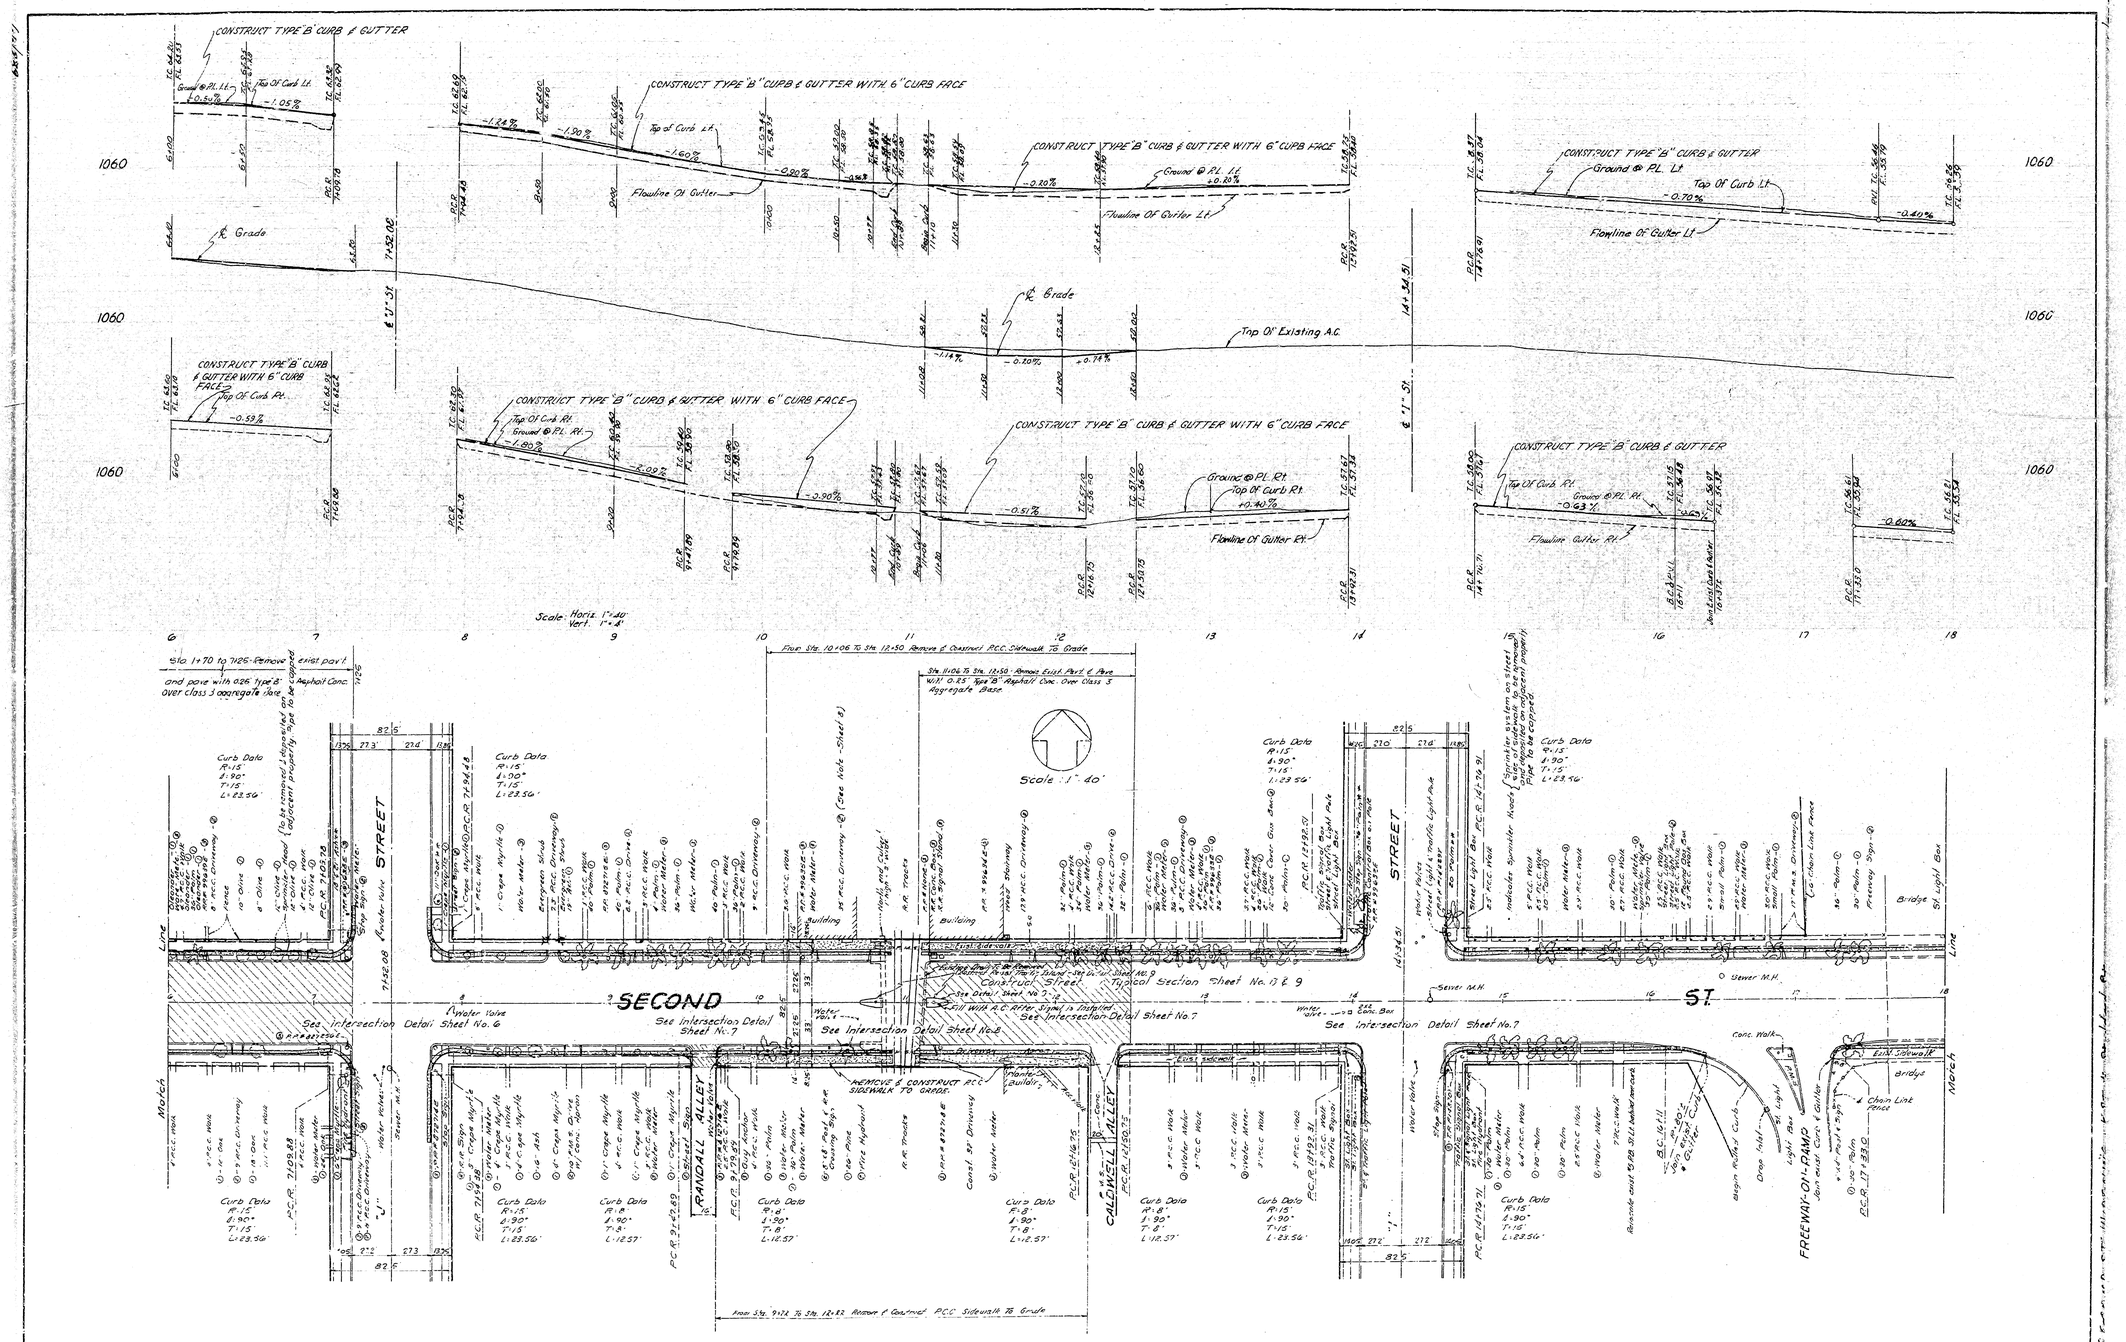

2ND STREET IMPROVEMENT PLANS

PLAN & PROFILE

STA. 6 TO STA 18

Plan No 3003 SHEET 2 OF 15 SHEETS