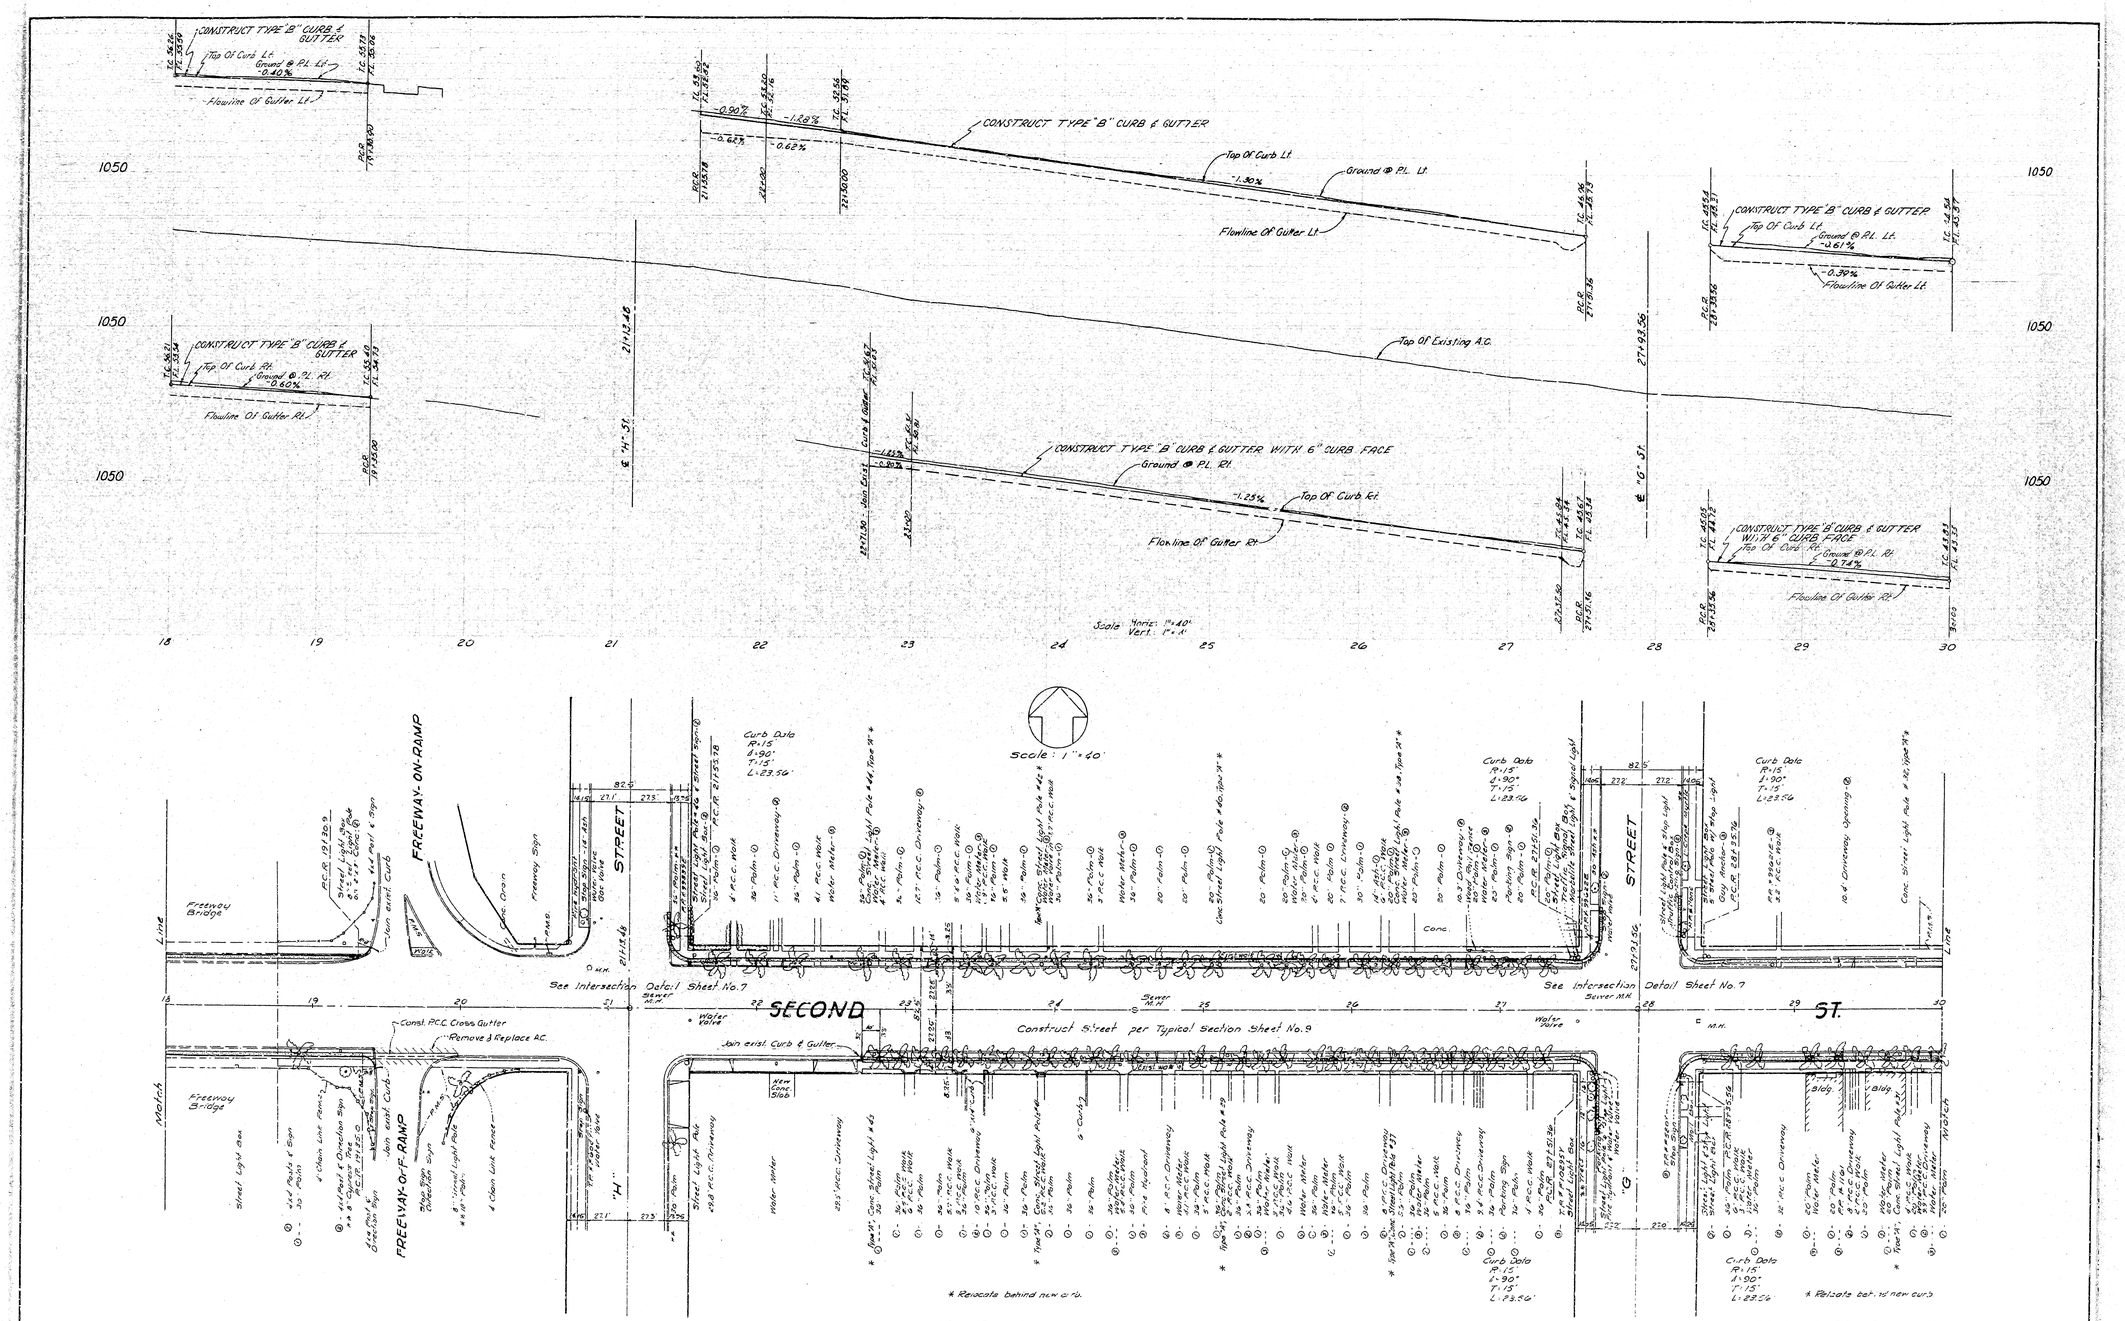

2ND STREET IMPROVEMENT PLANS

PLAN & PROFILE

STA. 18 TO STA. 30

Plan No. 3009 SHEET 3 of 15 SHEETS

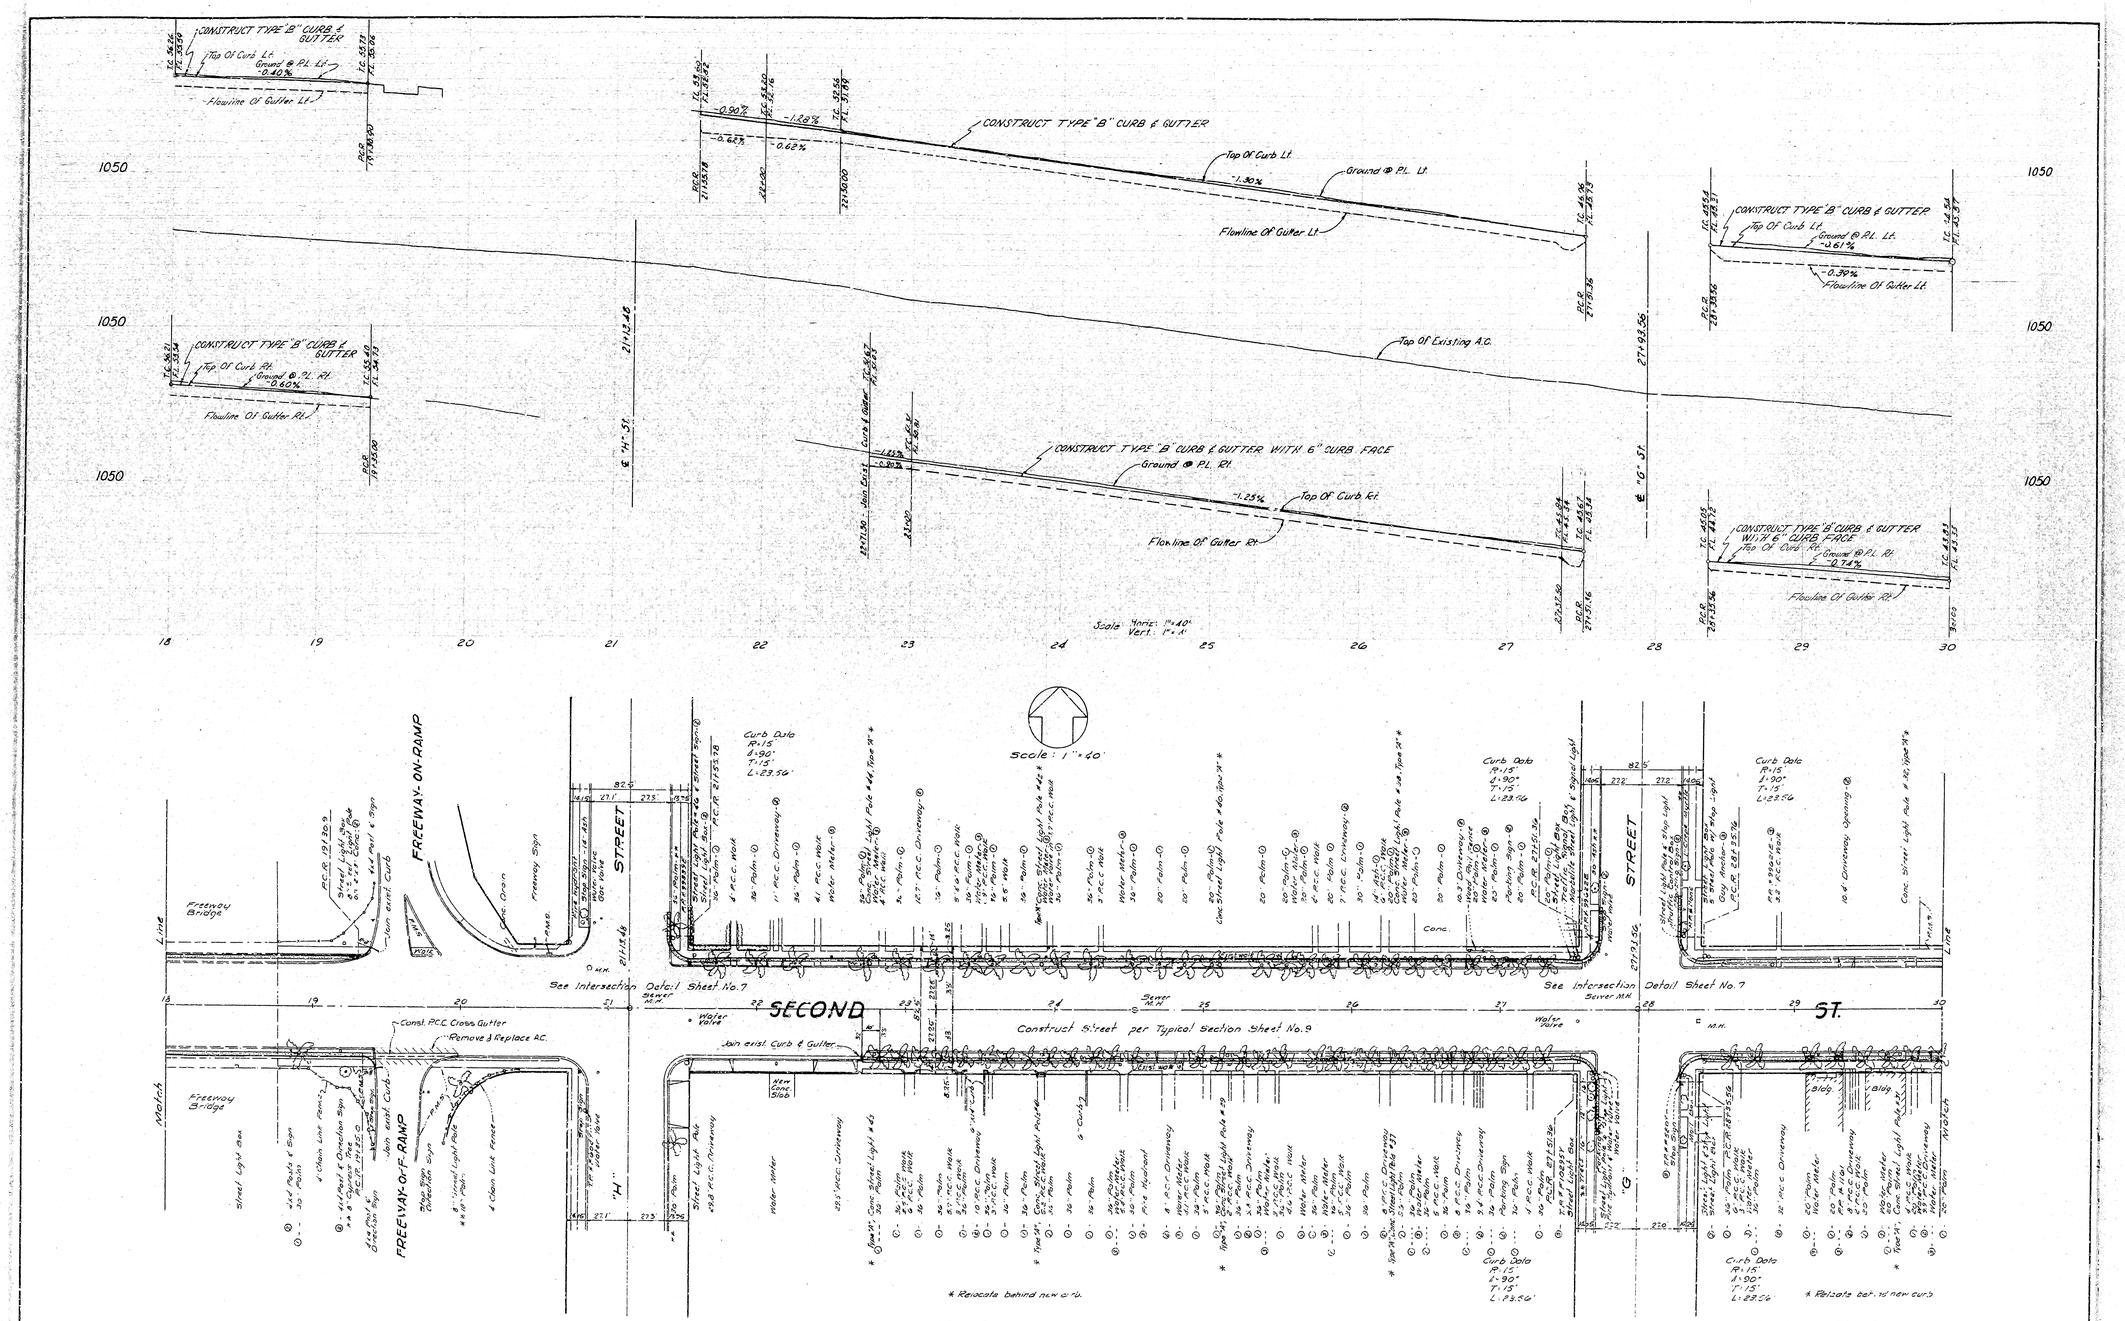

2ND STREET IMPROVEMENT PLANS

PLAN & PROFILE

STA. 18 TO STA. 30

Plan No. 3009 SHEET 3 of 15 SHEETS