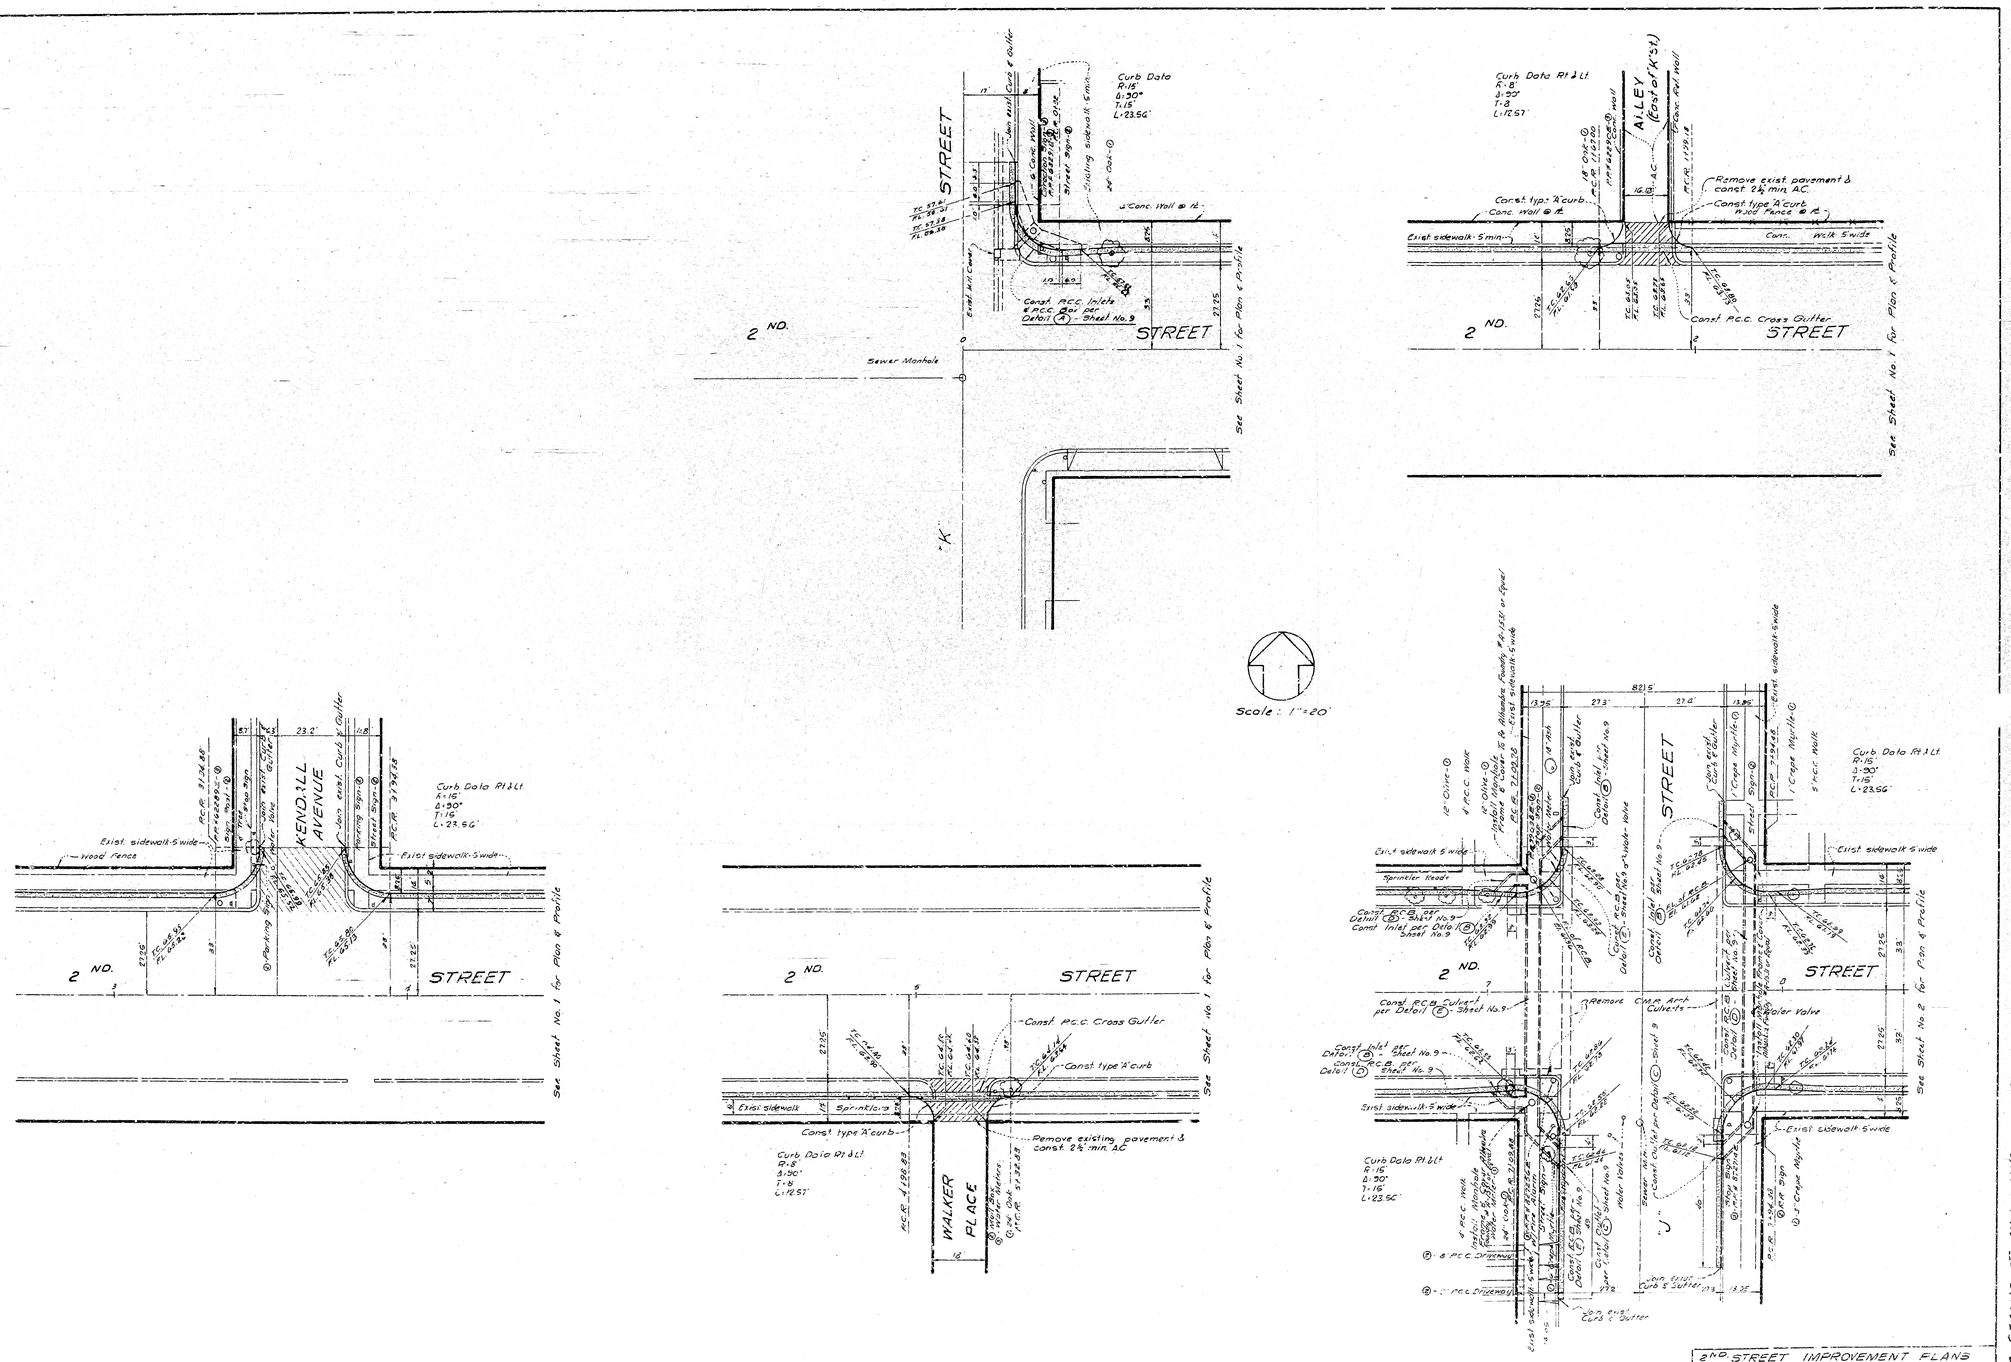

2ND. STREET IMPROVEMENT PLANS

INTERSECTION DETAILS

Plan No. 3009 SHEET 6 OF 8 SHEETS

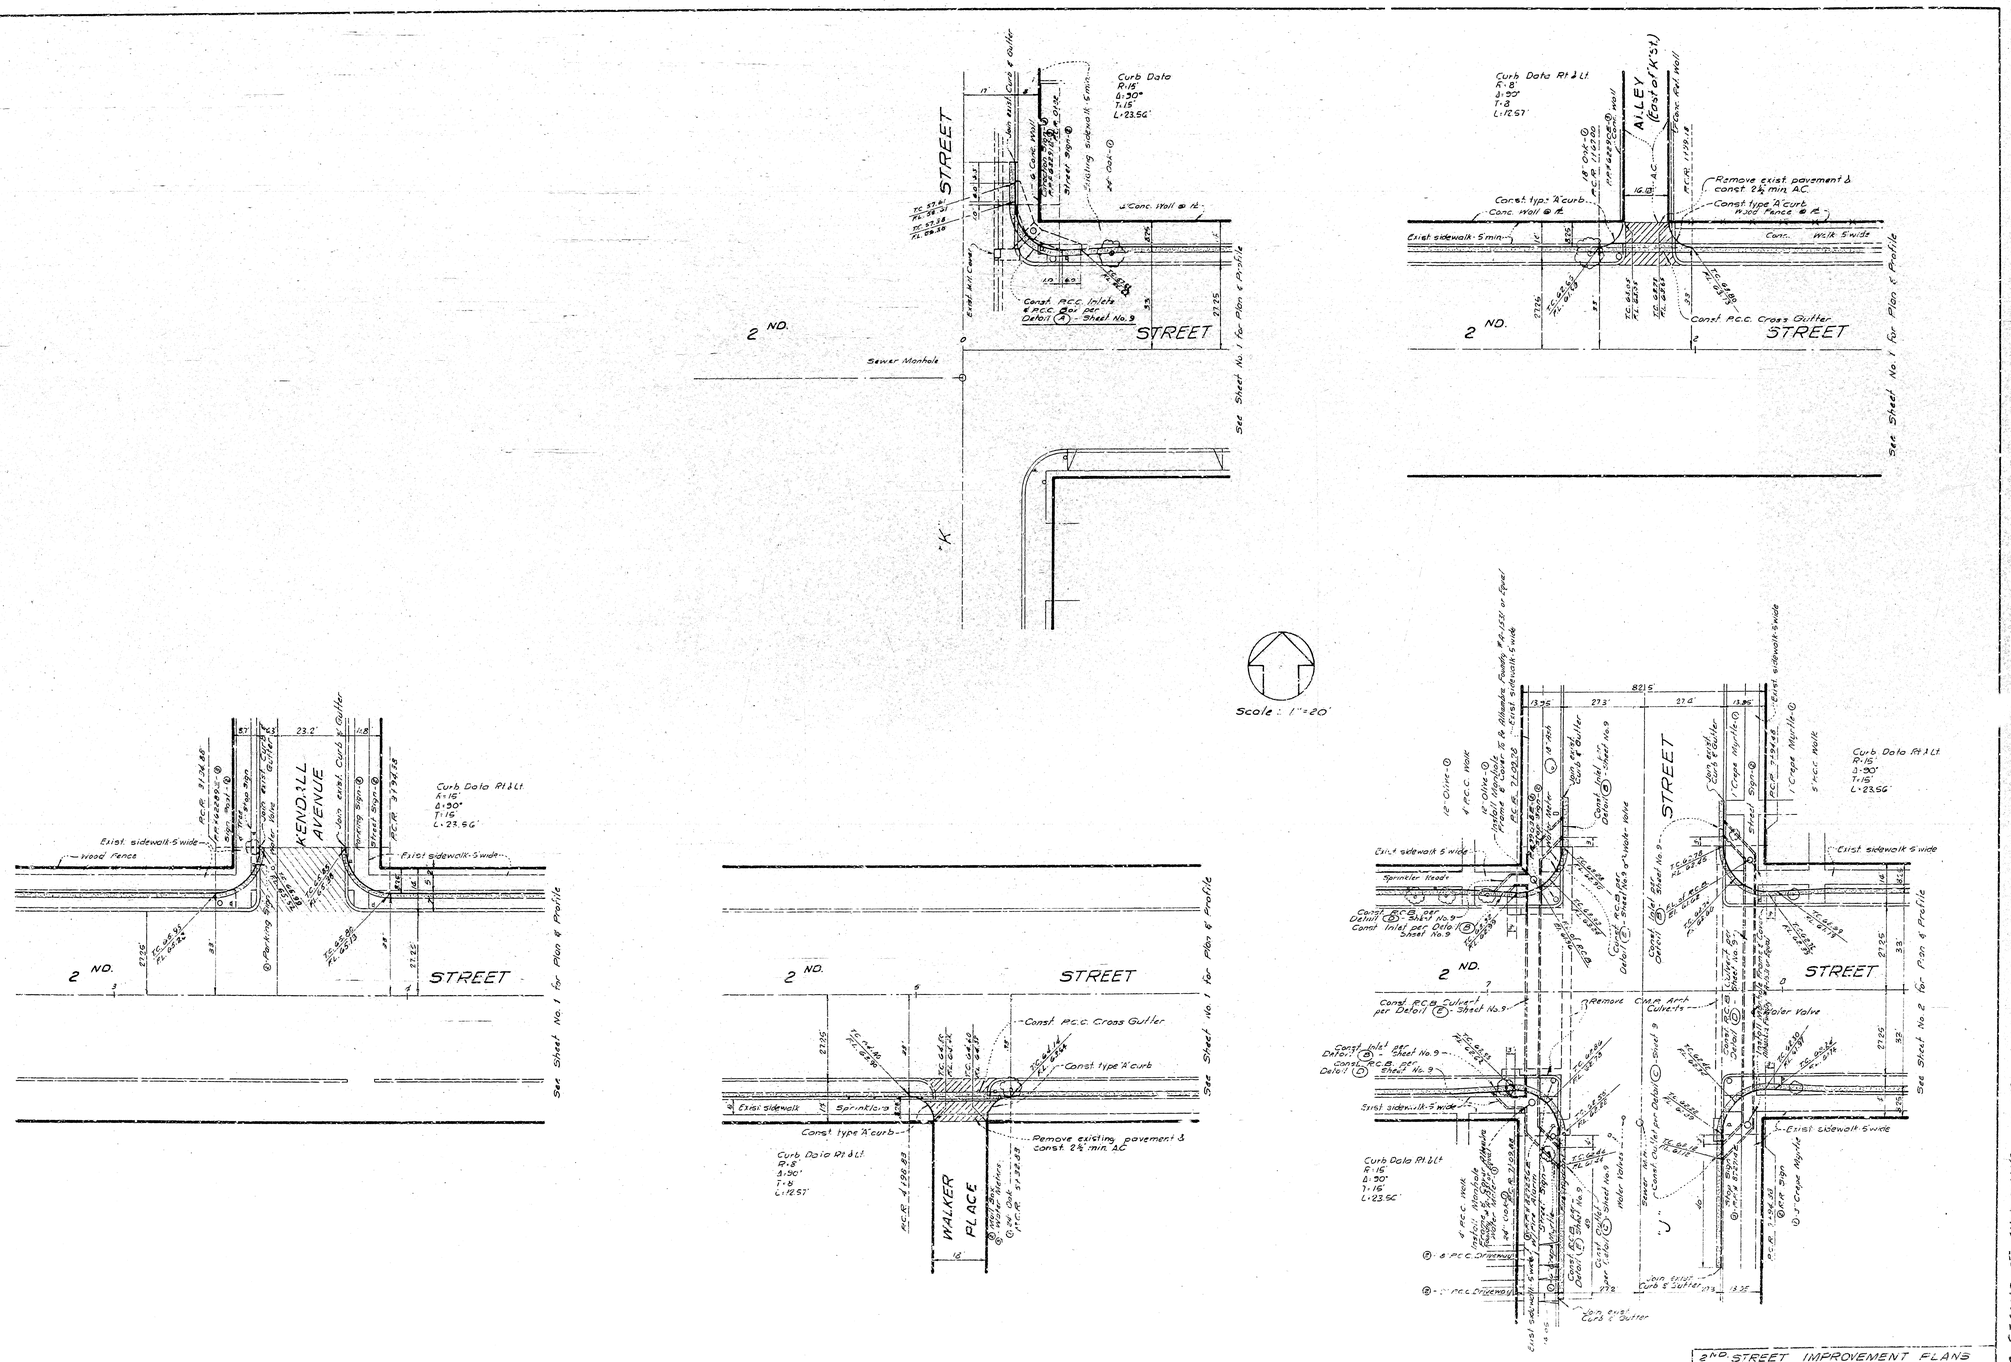

2ND. STREET IMPROVEMENT PLANS

INTERSECTION DETAILS

Plan No. 3009 SHEET 6 OF 8 SHEETS

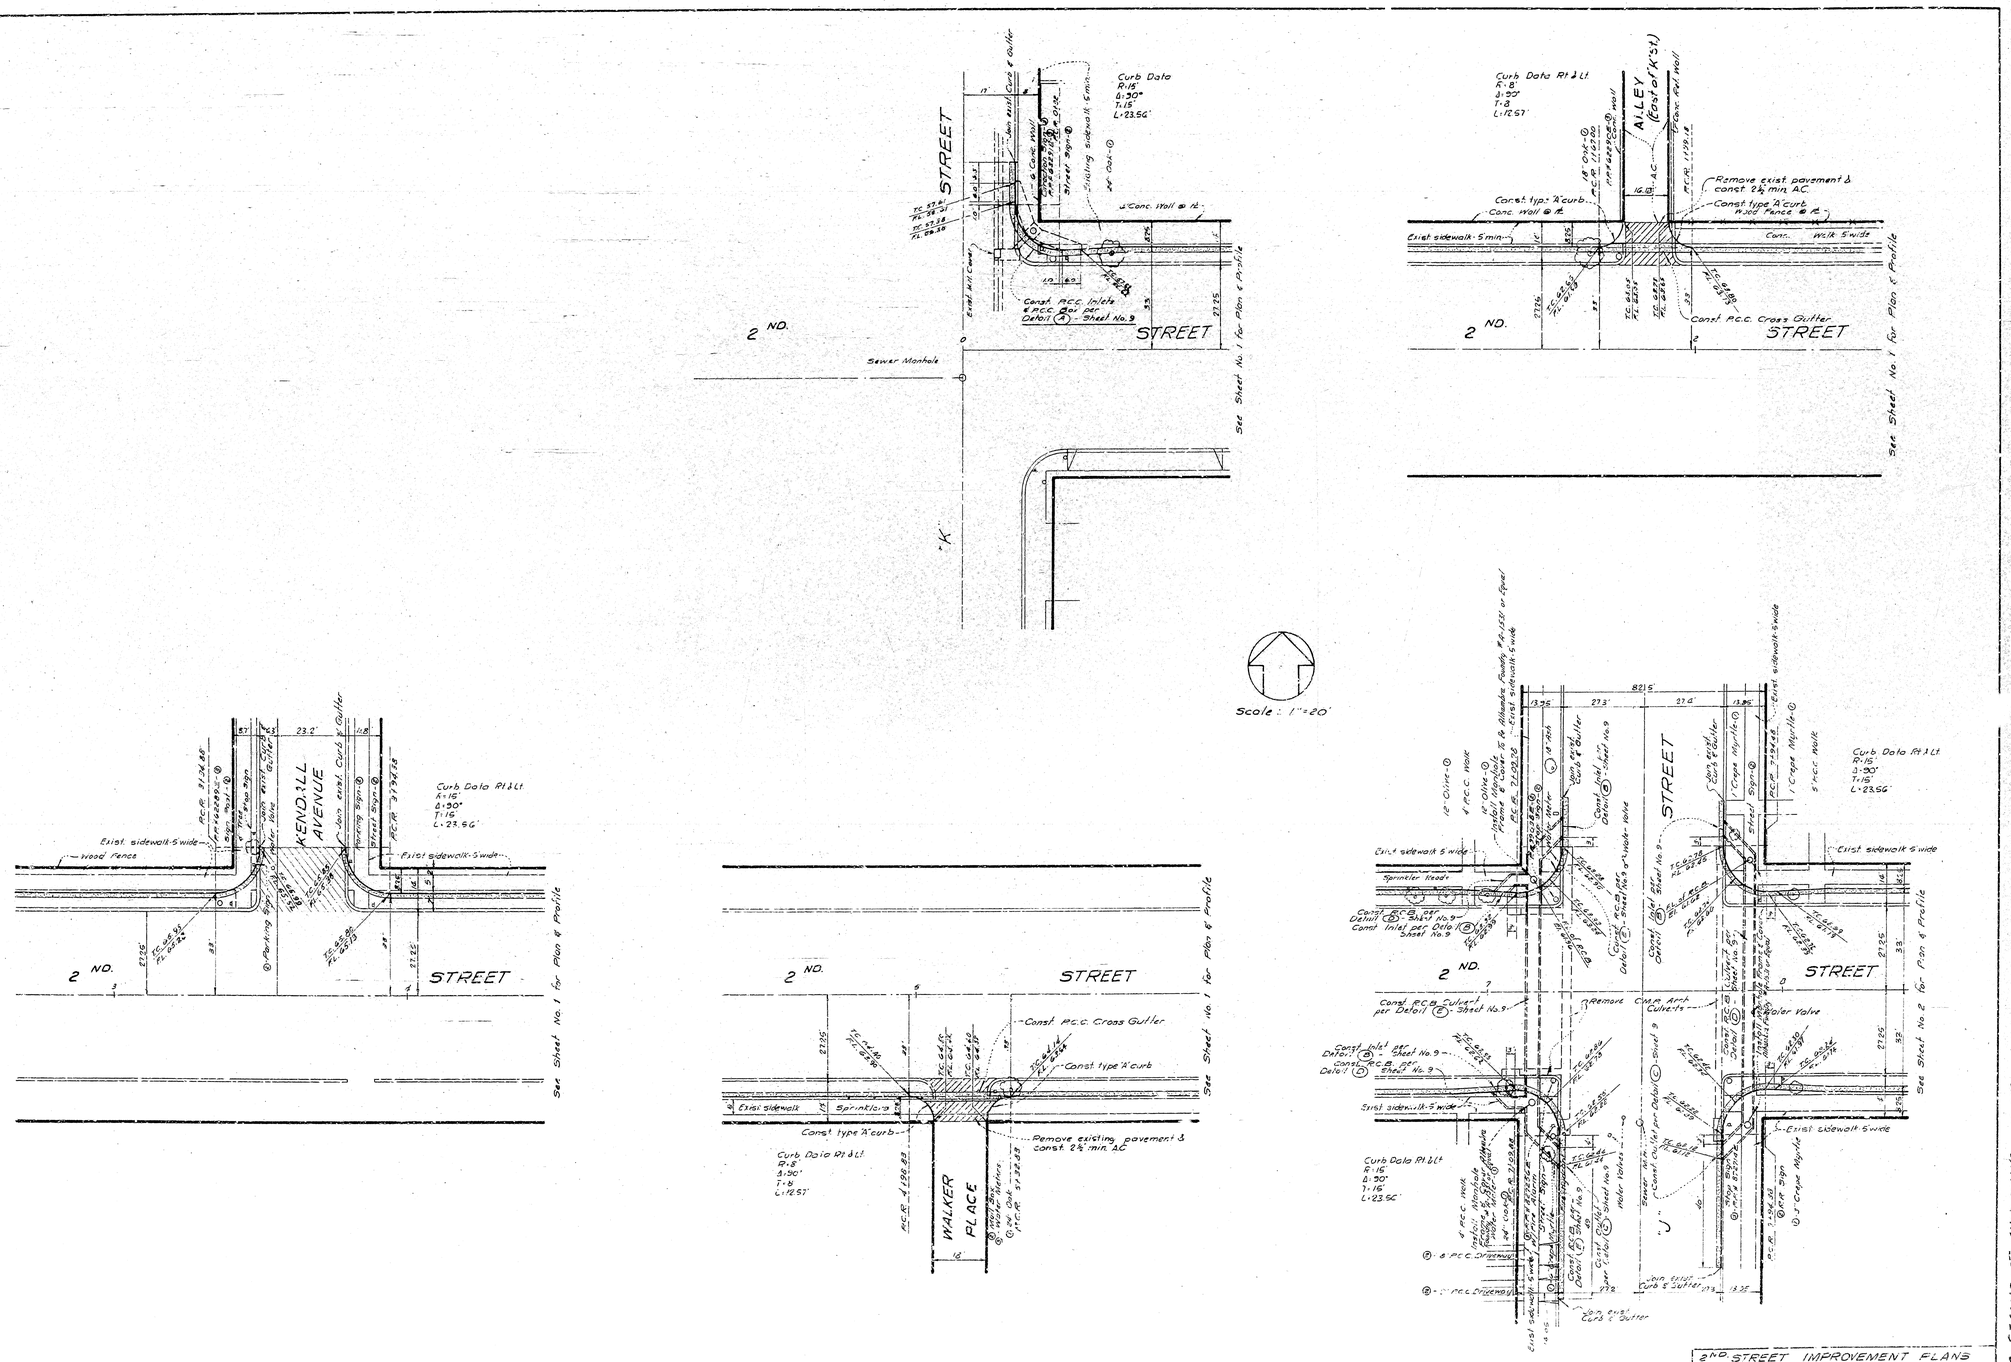

2ND. STREET IMPROVEMENT PLANS

INTERSECTION DETAILS

Plan No. 3009 SHEET 6 OF 8 SHEETS