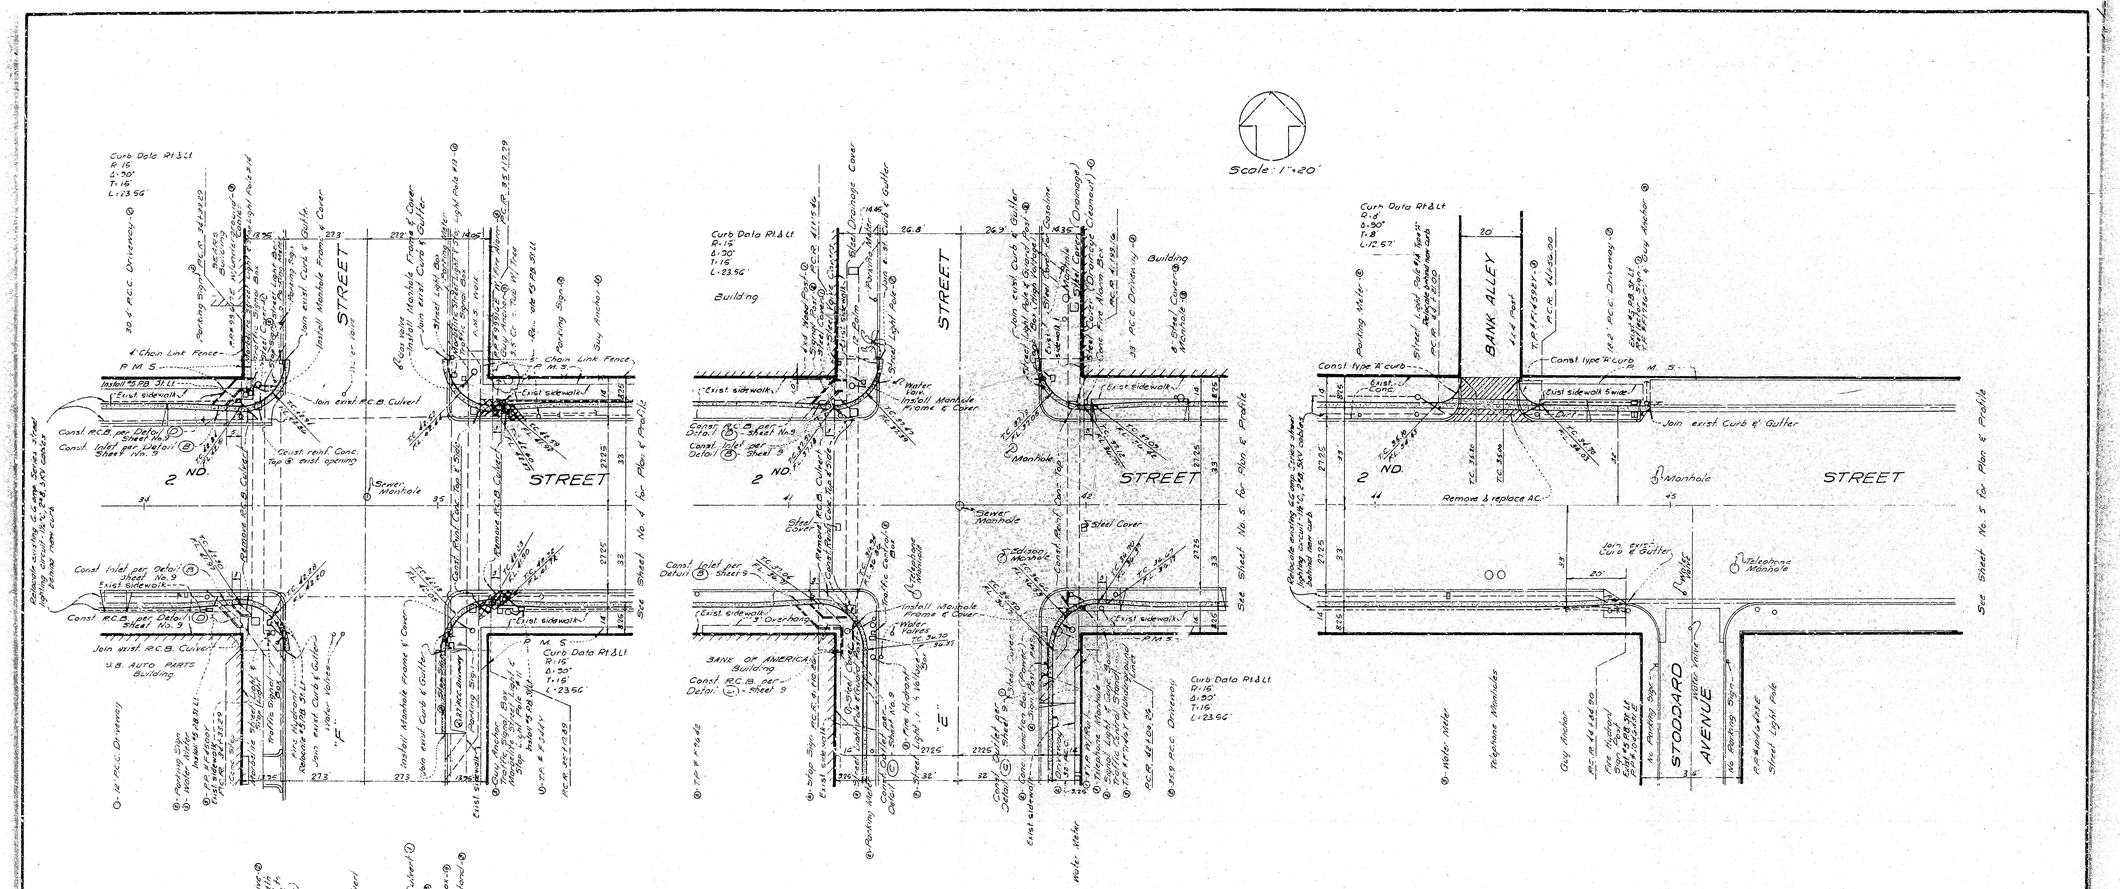

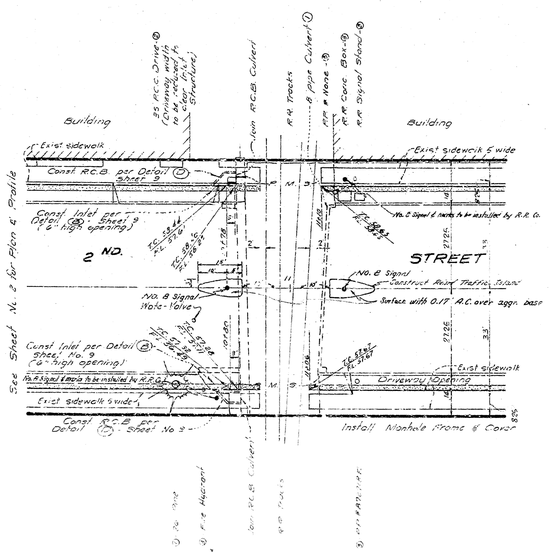

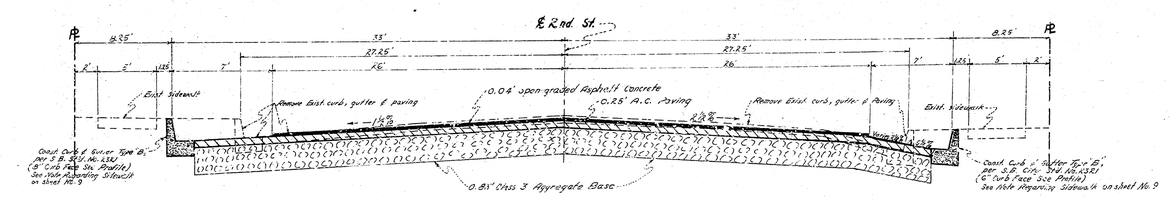

TYPICAL SECTION

2nd St. - Sta. 1+70 to Sta. 7+25
Scale: Horiz. 1"=5', Vert. 1"=2'

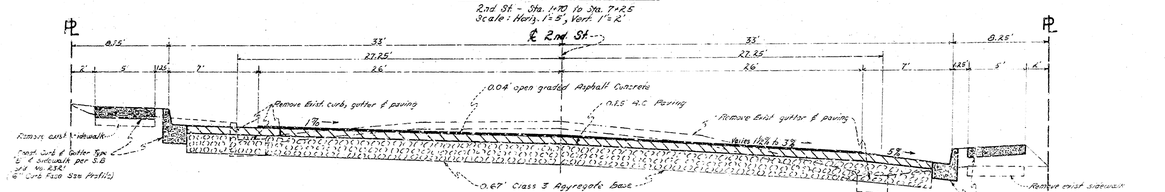

TYPICAL SECTION

2nd St. - Sta. 11+06 to Sta. 14+50
Scale: Horiz. 1"=5', Vert. 1"=2'

2ND STREET IMPROVEMENT PLANS
INTERSECTION DETAILS

Plan No 3009 SHEET 8 OF 1 SHEETS