GENERAL NOTES

1. All work embodied on these plans shall be done in conformity with applicable provisions of Standard Specifications No. 2271 and Standard Drawings No. 2321 on file in the Office of the City Engineer.
2. Payment for all removals, earthwork & surfacing shall be included in prices paid for other contract items of work and no additional compensation will be allowed therefor.

PROFILE

Scale: Horiz. 1" = 40'
Vert. 1" = 4'

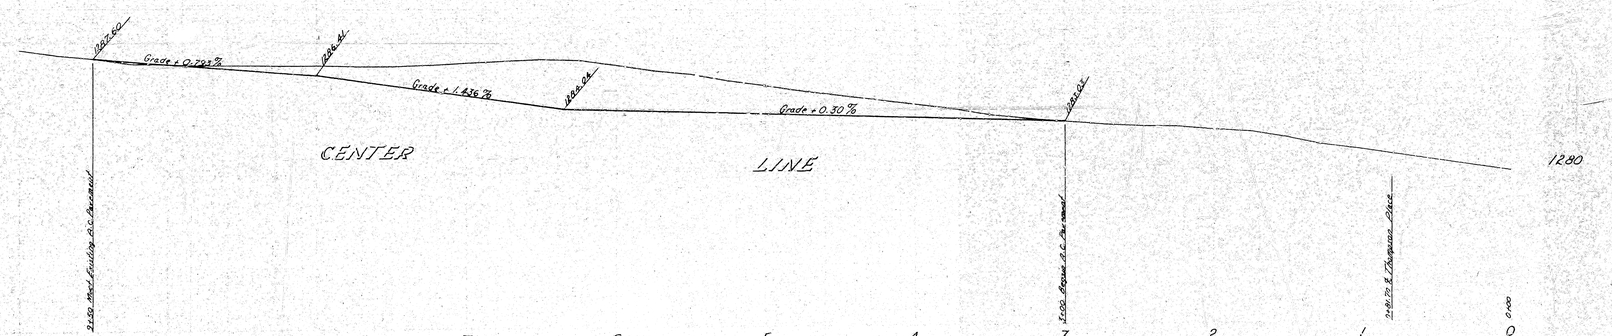

TYPICAL SECTION
ASPHALT CONCRETE DITCH

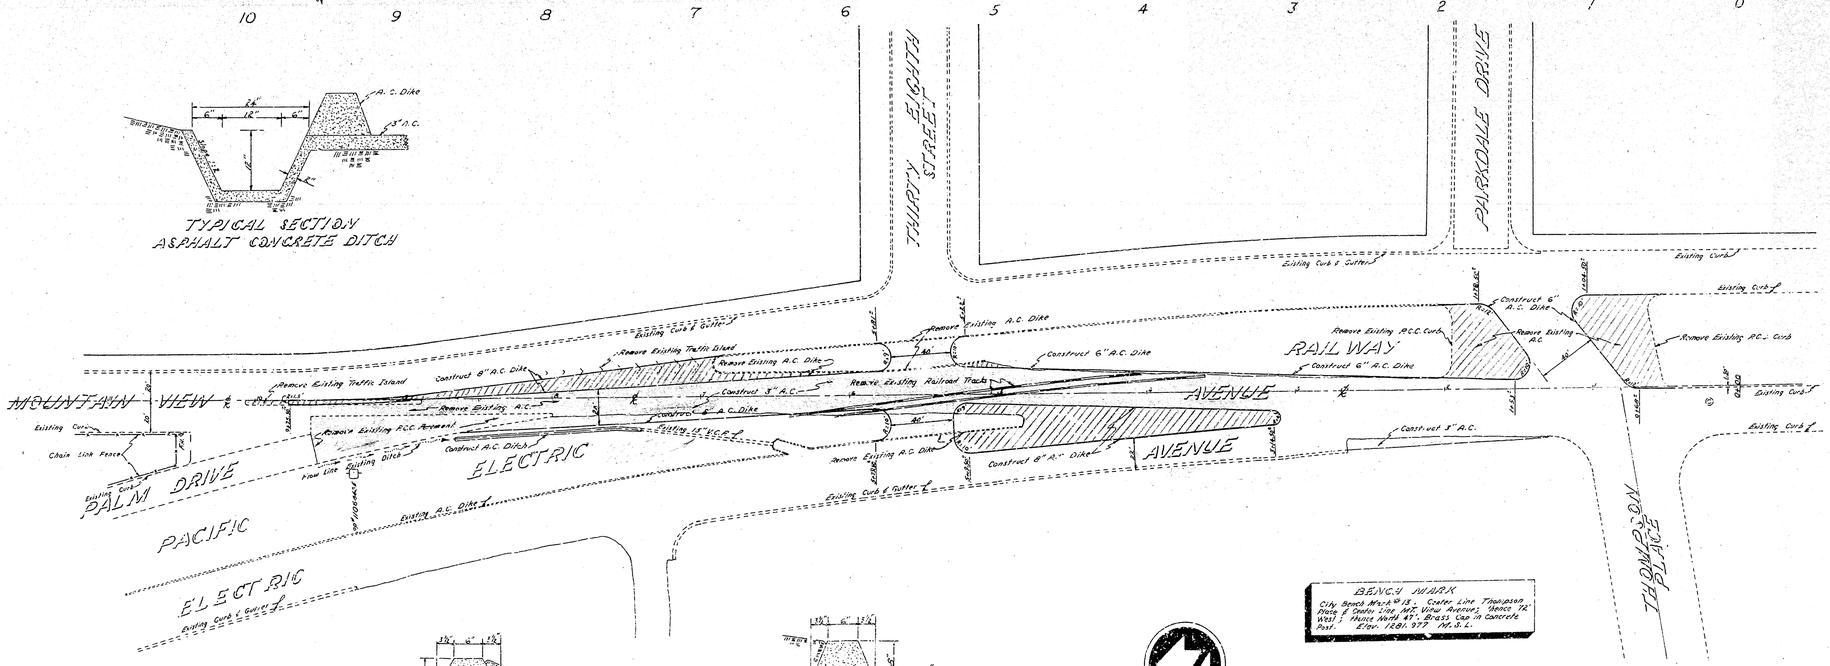

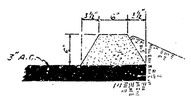

TYPICAL SECTION 6"
ASPHALT CONCRETE DIKE

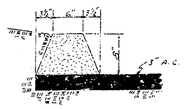

TYPICAL SECTION 8"
ASPHALT CONCRETE DIKE

PLAN
Scale: 1" = 40'

BENCH MARK
City Bench Mark No. 15. Center Line Thompson Place & Center Line Mt. View Avenue, Being 12' West; Thence North 41'. Brass Cap in Concrete Post. Elev. 1281.977 M.S.L.

APPROVED April 24, 1963 ASSISTANT CITY ENGINEER REGISTERED CIVIL ENGINEER NO. 13653	DEPARTMENT OF ENGINEERING CITY OF SAN BERNARDINO
DRAWING NO. 3023	DRAWN BY Hurel
SHEET 1 OF 2 SHEETS	CHECKED BY Dean
	RECOMMENDED:
	IMPROVEMENT MT. VIEW AVENUE THOMPSON PLACE TO 39TH STREET

GENERAL NOTES

1. All work embodied on these plans shall be done in conformity with applicable provisions of Standard Specifications No. 2271 and Standard Drawings No. 2321 on file in the Office of the City Engineer.
2. Payment for all removals, earthwork & surfacing shall be included in prices paid for other contract items of work and no additional compensation will be allowed therefor.

PROFILE

Scale: Horiz. 1" = 40'
Vert. 1" = 4'

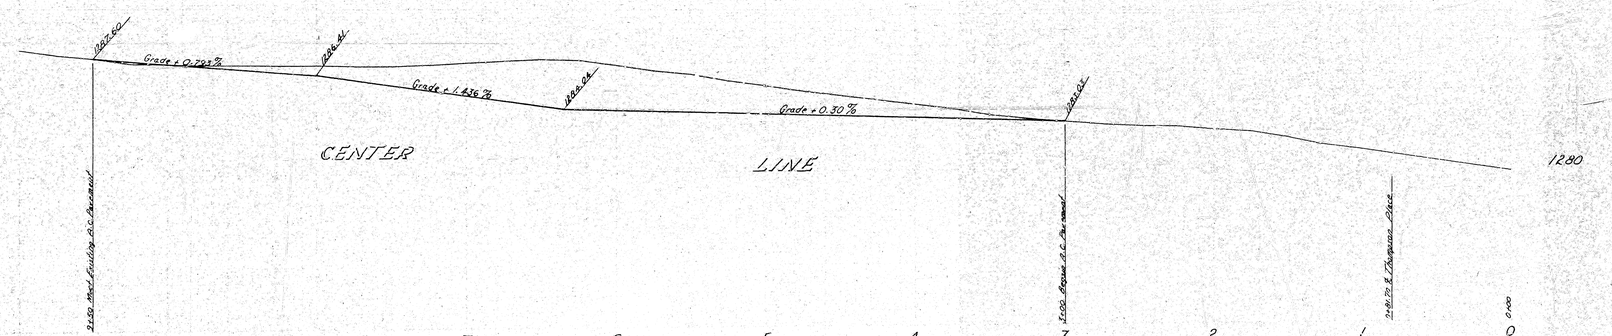

TYPICAL SECTION
ASPHALT CONCRETE DITCH

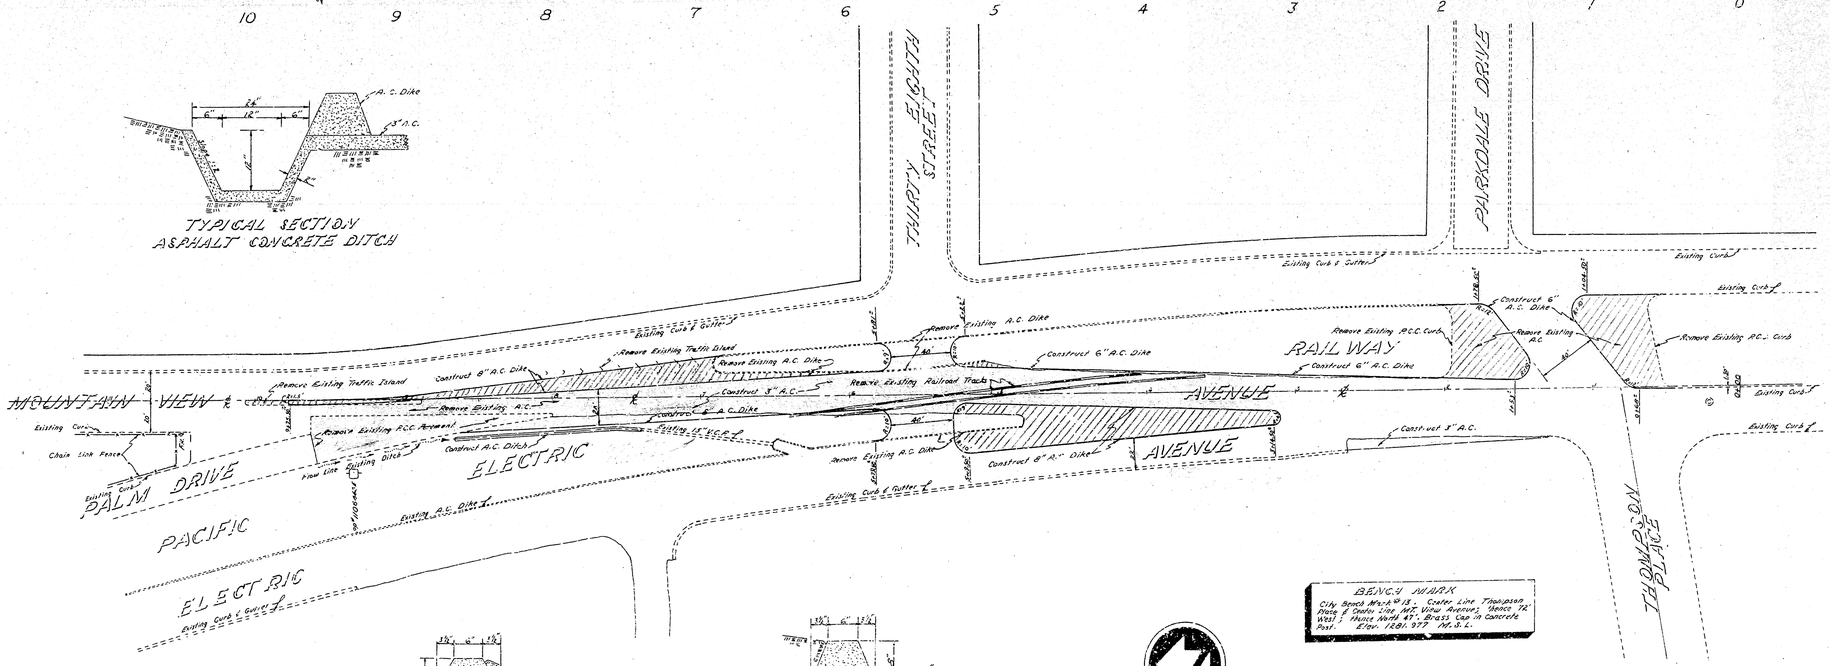

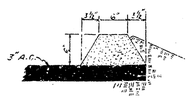

TYPICAL SECTION 6"
ASPHALT CONCRETE DIKE

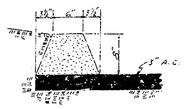

TYPICAL SECTION 8"
ASPHALT CONCRETE DIKE

PLAN
Scale: 1" = 40'

BENCH MARK
City Bench Mark No. 15. Center Line Thompson Place & Center Line Mt. View Avenue, Being 12' West; Thence North 41'. Brass Cap in Concrete Post. Elev. 1281.977 M.S.L.

APPROVED April 24, 1963 ASSISTANT CITY ENGINEER REGISTERED CIVIL ENGINEER NO. 13653	DEPARTMENT OF ENGINEERING CITY OF SAN BERNARDINO
DRAWING NO. 3023	DRAWN BY Hurel
SHEET 1 OF 2 SHEETS	CHECKED BY Dean
	RECOMMENDED:
	IMPROVEMENT MT. VIEW AVENUE THOMPSON PLACE TO 39TH STREET