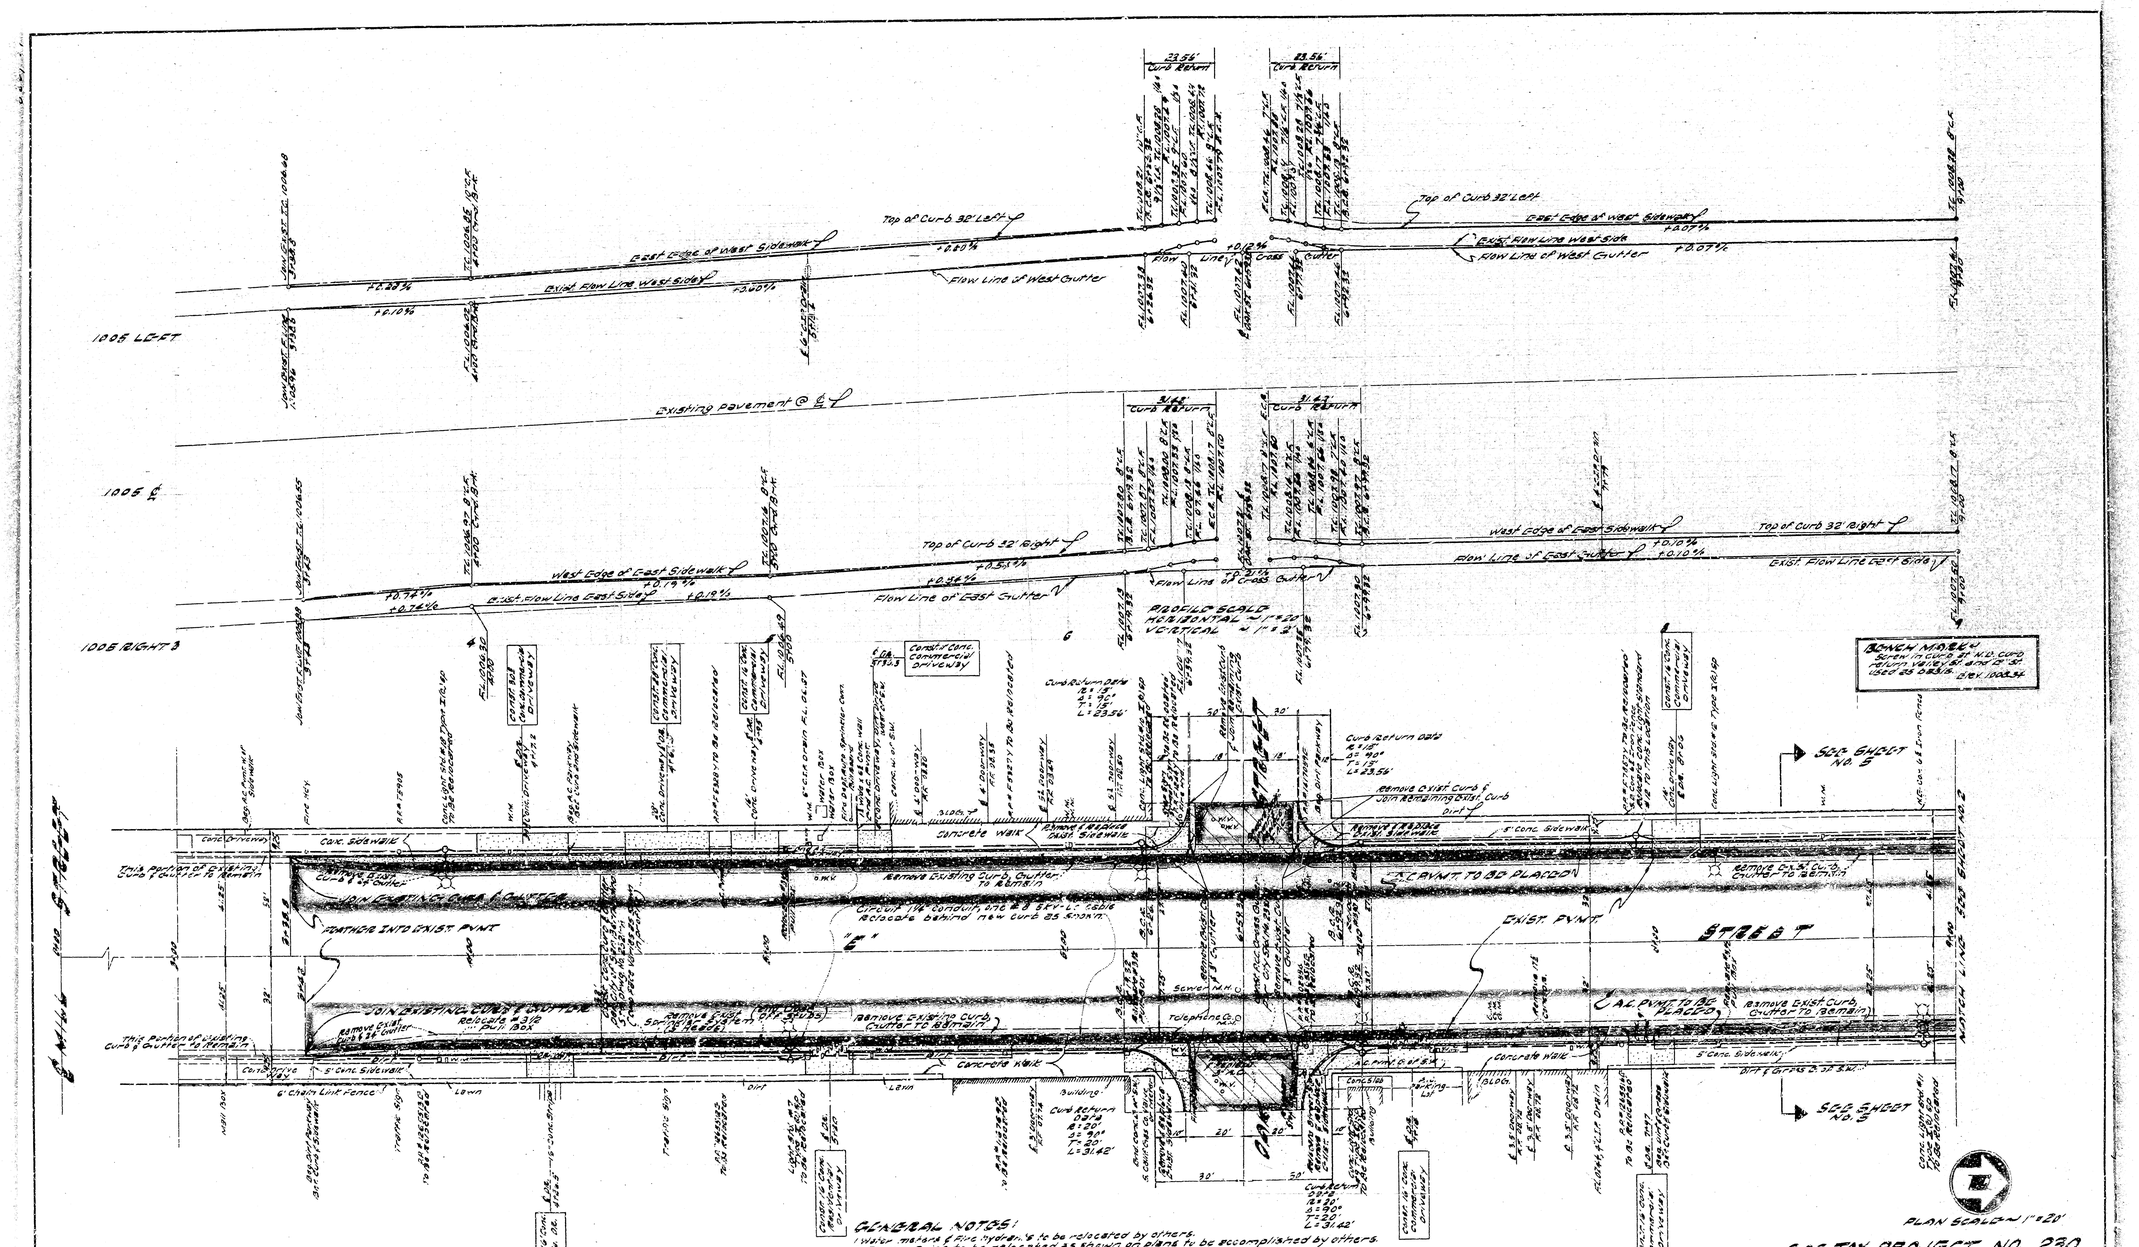

GENERAL NOTES:

1. Water meters & fire hydrants to be relocated by others.
2. Power poles to be relocated as shown on plans to be accomplished by others.
3. Trees to be removed as shown on plans.
4. Street light standards to be relocated under this contract as directed by Engineer in field.
5. Driveways to be constructed are shown in plans thus: ⅓ ⅓ STA.
6. All driveways to be constructed per City of San Bernardino Std. Dwg. No. B321-L2 & F
7. Driveways may be relocated as directed by Field Engineer
8. Cut all Curb Drains 3" in new curb face. - See detail Sheet No. 5

GAS TAX PROJECT NO. 230

DEPARTMENT OF ENGINEERING
CITY OF SAN BERNARDINO

"E" STREET
REMOVAL OF AND CONSTRUCTION OF CURB AND GUTTER, STA. 3+00 TO STA. 20+25 & ATNUL STREET

NESTE & BRUDIN
CIVIL ENGINEERS
157 West Fifth St. San Bernardino, Calif.

DESIGNED C.G.S.
DRAWN C.G.S.
CHECKED N.A.N.
DATE 62-63
SCALE AS SHOWN
Date December, 1962 Calif. Reg. No. R.C.E. 8613

SUBMITTED BY
REFERENCE
APPROVED March 15 1963 DRAWN BY C.G.S.
A.N. CITY ENGINEER
CHECKED BY
REGISTERED CIVIL ENGINEER NO. 8613

SHEET 3 OF 3
3027

2-4-165-5T

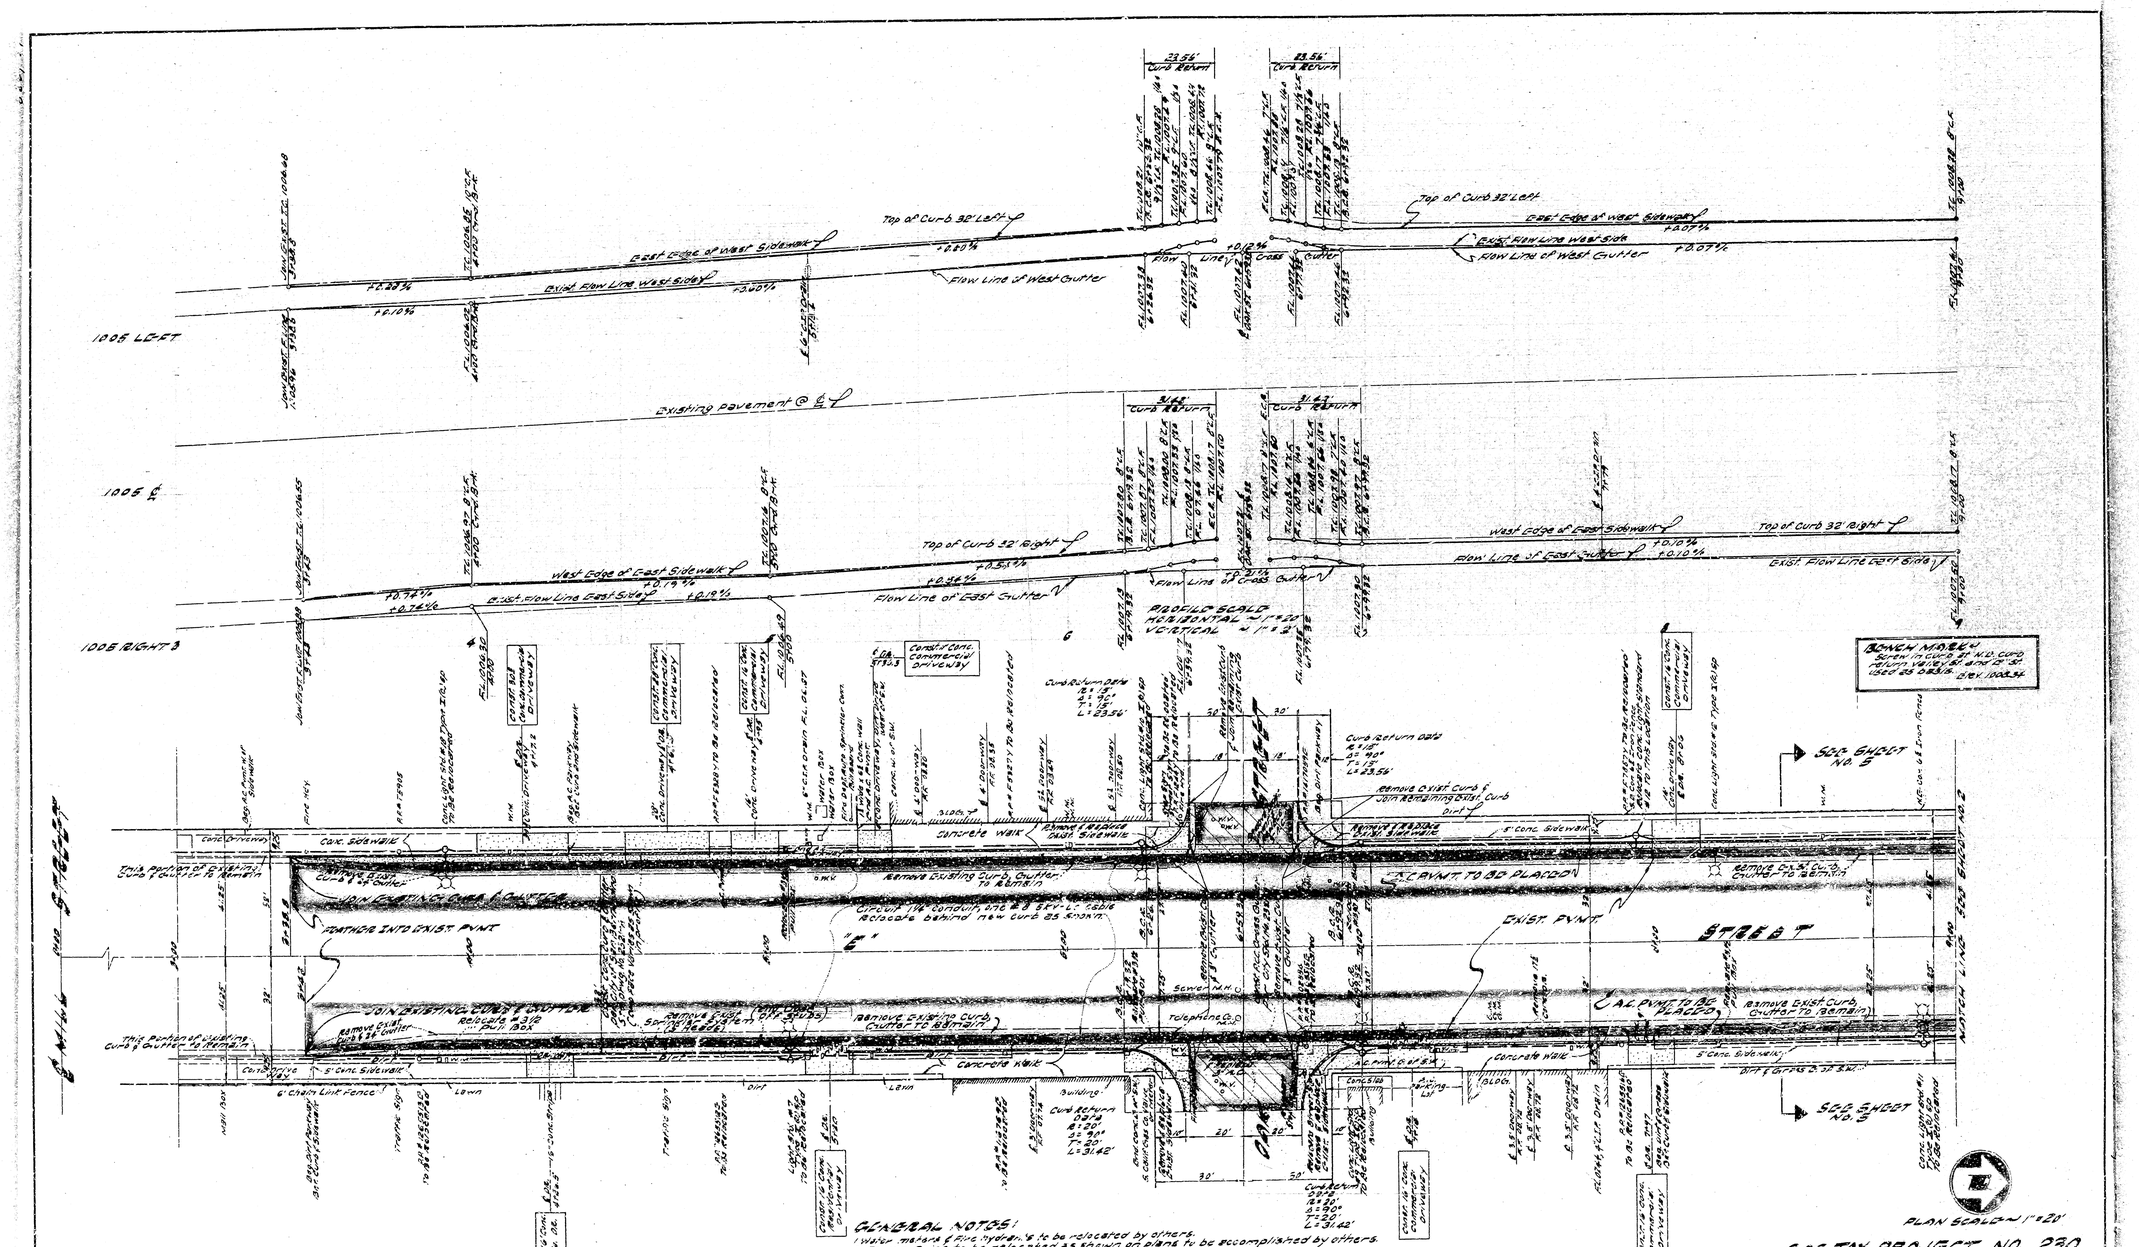

GENERAL NOTES:

1. Water meters & fire hydrants to be relocated by others.
2. Power poles to be relocated as shown on plans to be accomplished by others.
3. Trees to be removed as shown on plans.
4. Street light standards to be relocated under this contract as directed by Engineer in field.
5. Driveways to be constructed are shown in plans thus: ⅓ ⅓ STA.
6. All driveways to be constructed per City of San Bernardino Std. Dwg. No. B321-L2 & F
7. Driveways may be relocated as directed by Field Engineer
8. Cut all Curb Drains 3" in new curb face. - See detail Sheet No. 5

GAS TAX PROJECT NO. 230

DEPARTMENT OF ENGINEERING
CITY OF SAN BERNARDINO

"E" STREET
REMOVAL OF AND CONSTRUCTION OF CURB AND GUTTER, STA. 3+00 TO STA. 20+25 & ATNUL STREET

NESTE & BRUDIN
CIVIL ENGINEERS
157 West Fifth St. San Bernardino, Calif.

DESIGNED C.G.S.
DRAWN C.G.S.
CHECKED N.A.N.
DATE 62-63
SCALE AS SHOWN
Date December, 1962 Calif. Reg. No. R.C.E. 8613

SUBMITTED BY
REFERENCE
APPROVED March 15 1963 DRAWN BY C.G.S.
A.N. CITY ENGINEER
CHECKED BY
REGISTERED CIVIL ENGINEER NO. 8613

SHEET 3 OF 3
3027

2-4-165-5T