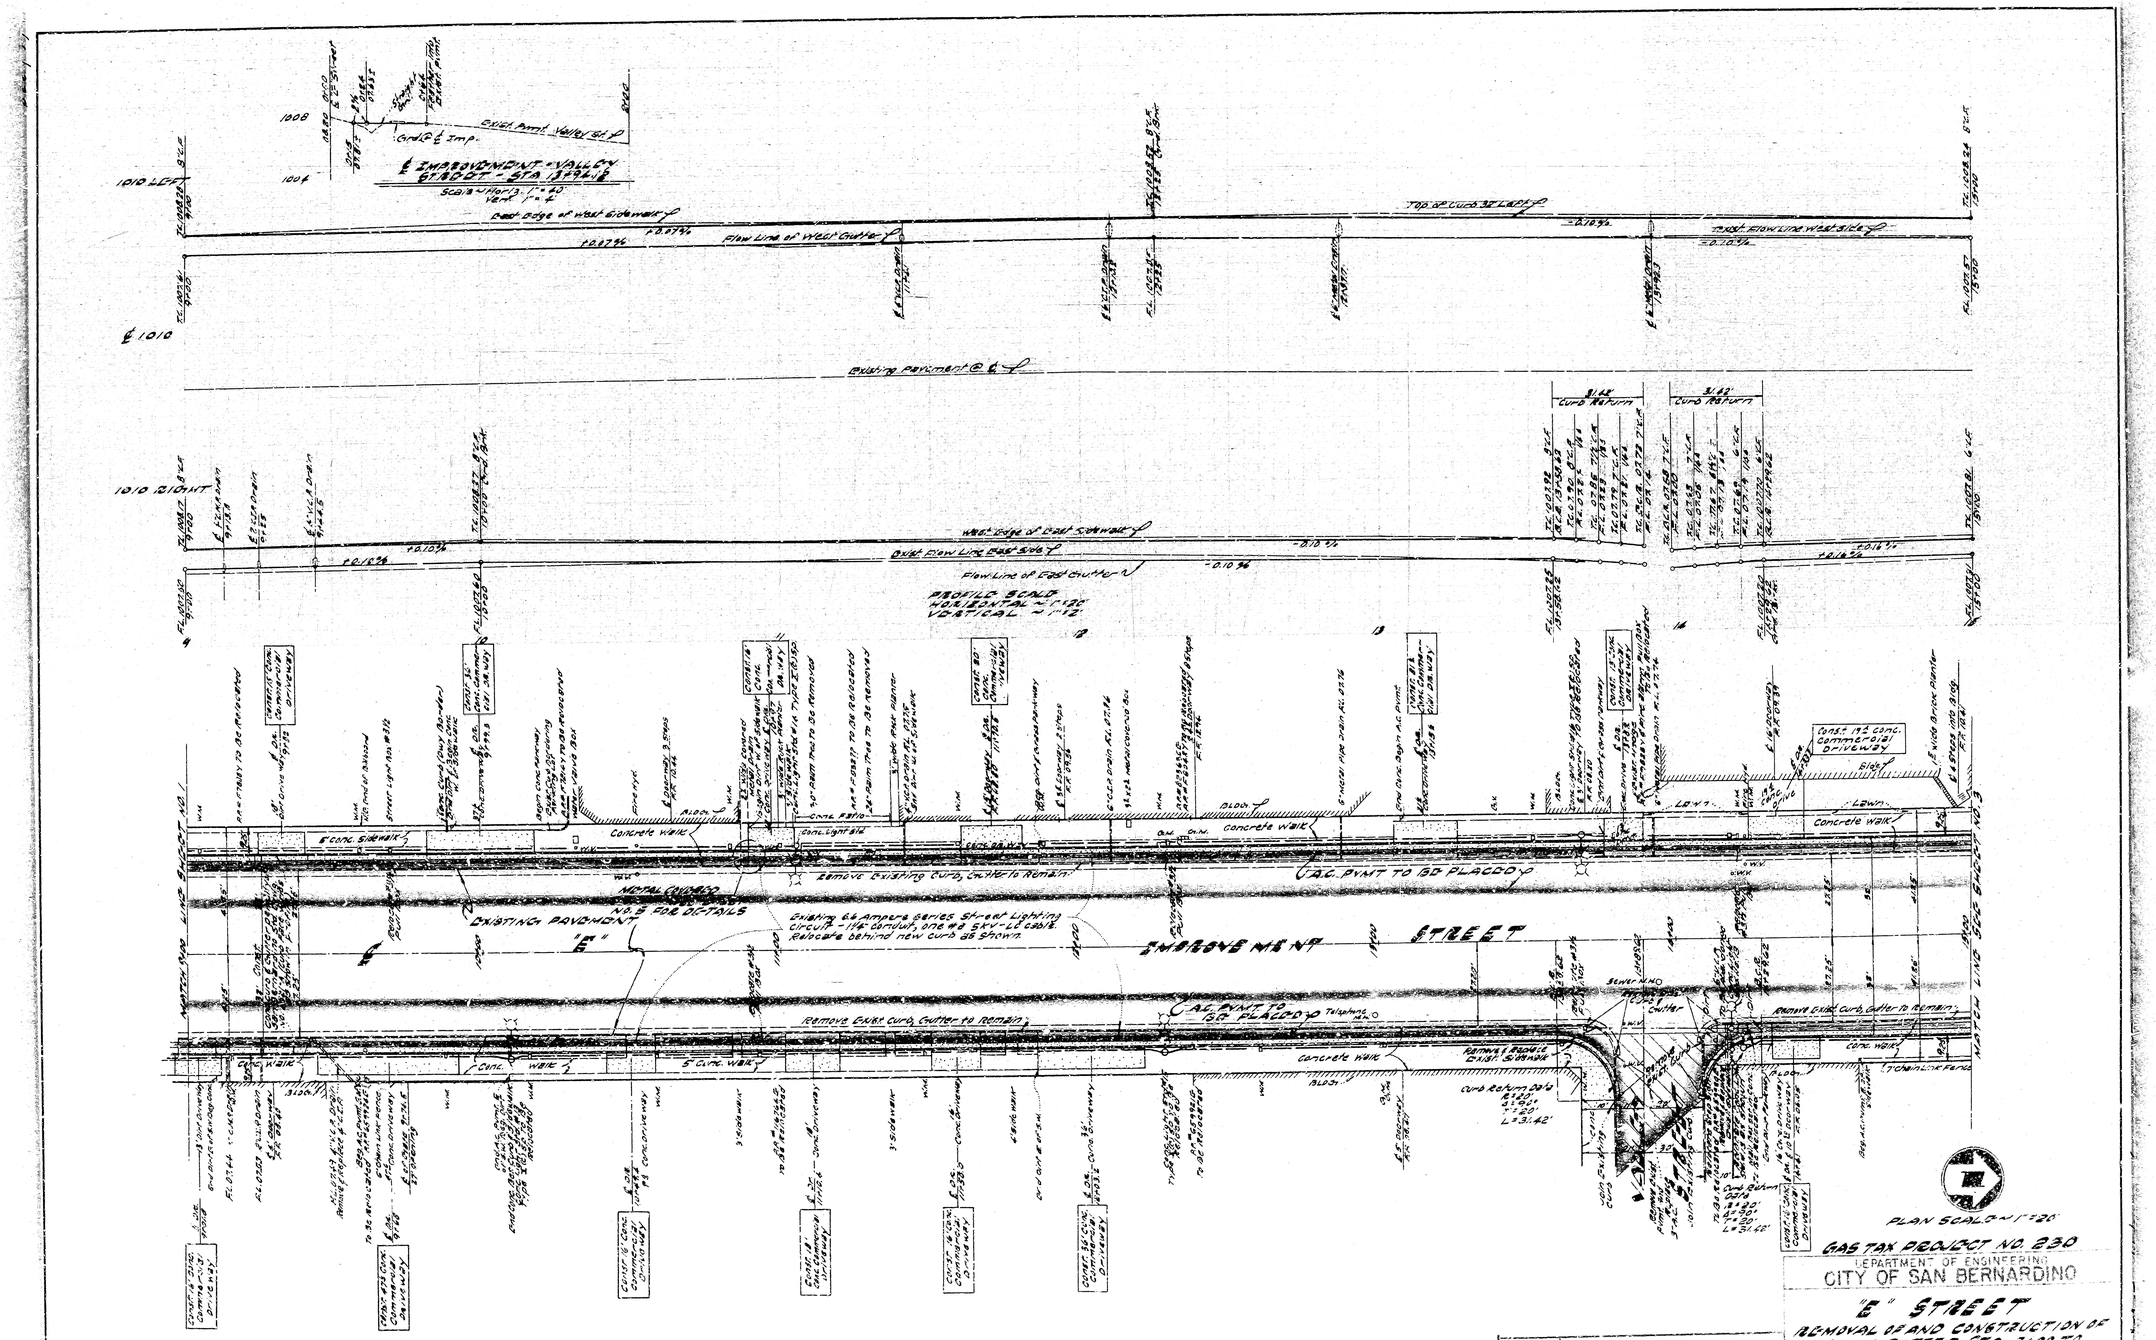
PROFILE SCALE
HORIZONTAL 1"=10'
VERTICAL 1"=1'
SMOKEVIEW ST
STREET
"E"
EXISTING PAVEMENT
Remove Existing Curb, Gutter to Remain
A.C. PVMT TO BE PLACED
Concrete Walk
Lawn
Block
Flow Line of West Gutter
Flow Line of East Gutter
Top of Curb at Lip
Existing Pavement ℄
PLAN SCALE 1"=20'
GAS TAX PROJECT NO. 230
DEPARTMENT OF ENGINEERING
CITY OF SAN BERNARDINO
"E" STREET
REMOVAL OF AND CONSTRUCTION OF CURB AND GUTTER, STA. 3+00 TO STA 20+42.54 E ATHOL STREET
NESTE & BRUDIN
CIVIL ENGINEERS
157 West Fifth St. San Bernardino, Calif.
DECEMBER, 1962
DESIGNED G.S.
DRAWN G.S.
CHECKED H.A.N.
ISSUED 22-63
SCALE 1"=10' & 1"=20'
SUBMITTED BY
APPROVED
ASST. CITY ENGINEER
REGISTERED CIVIL ENGINEER NO. 19486
DRAWN BY G.S.
CHECKED BY
REFERENCE
SHEET 2 OF 2

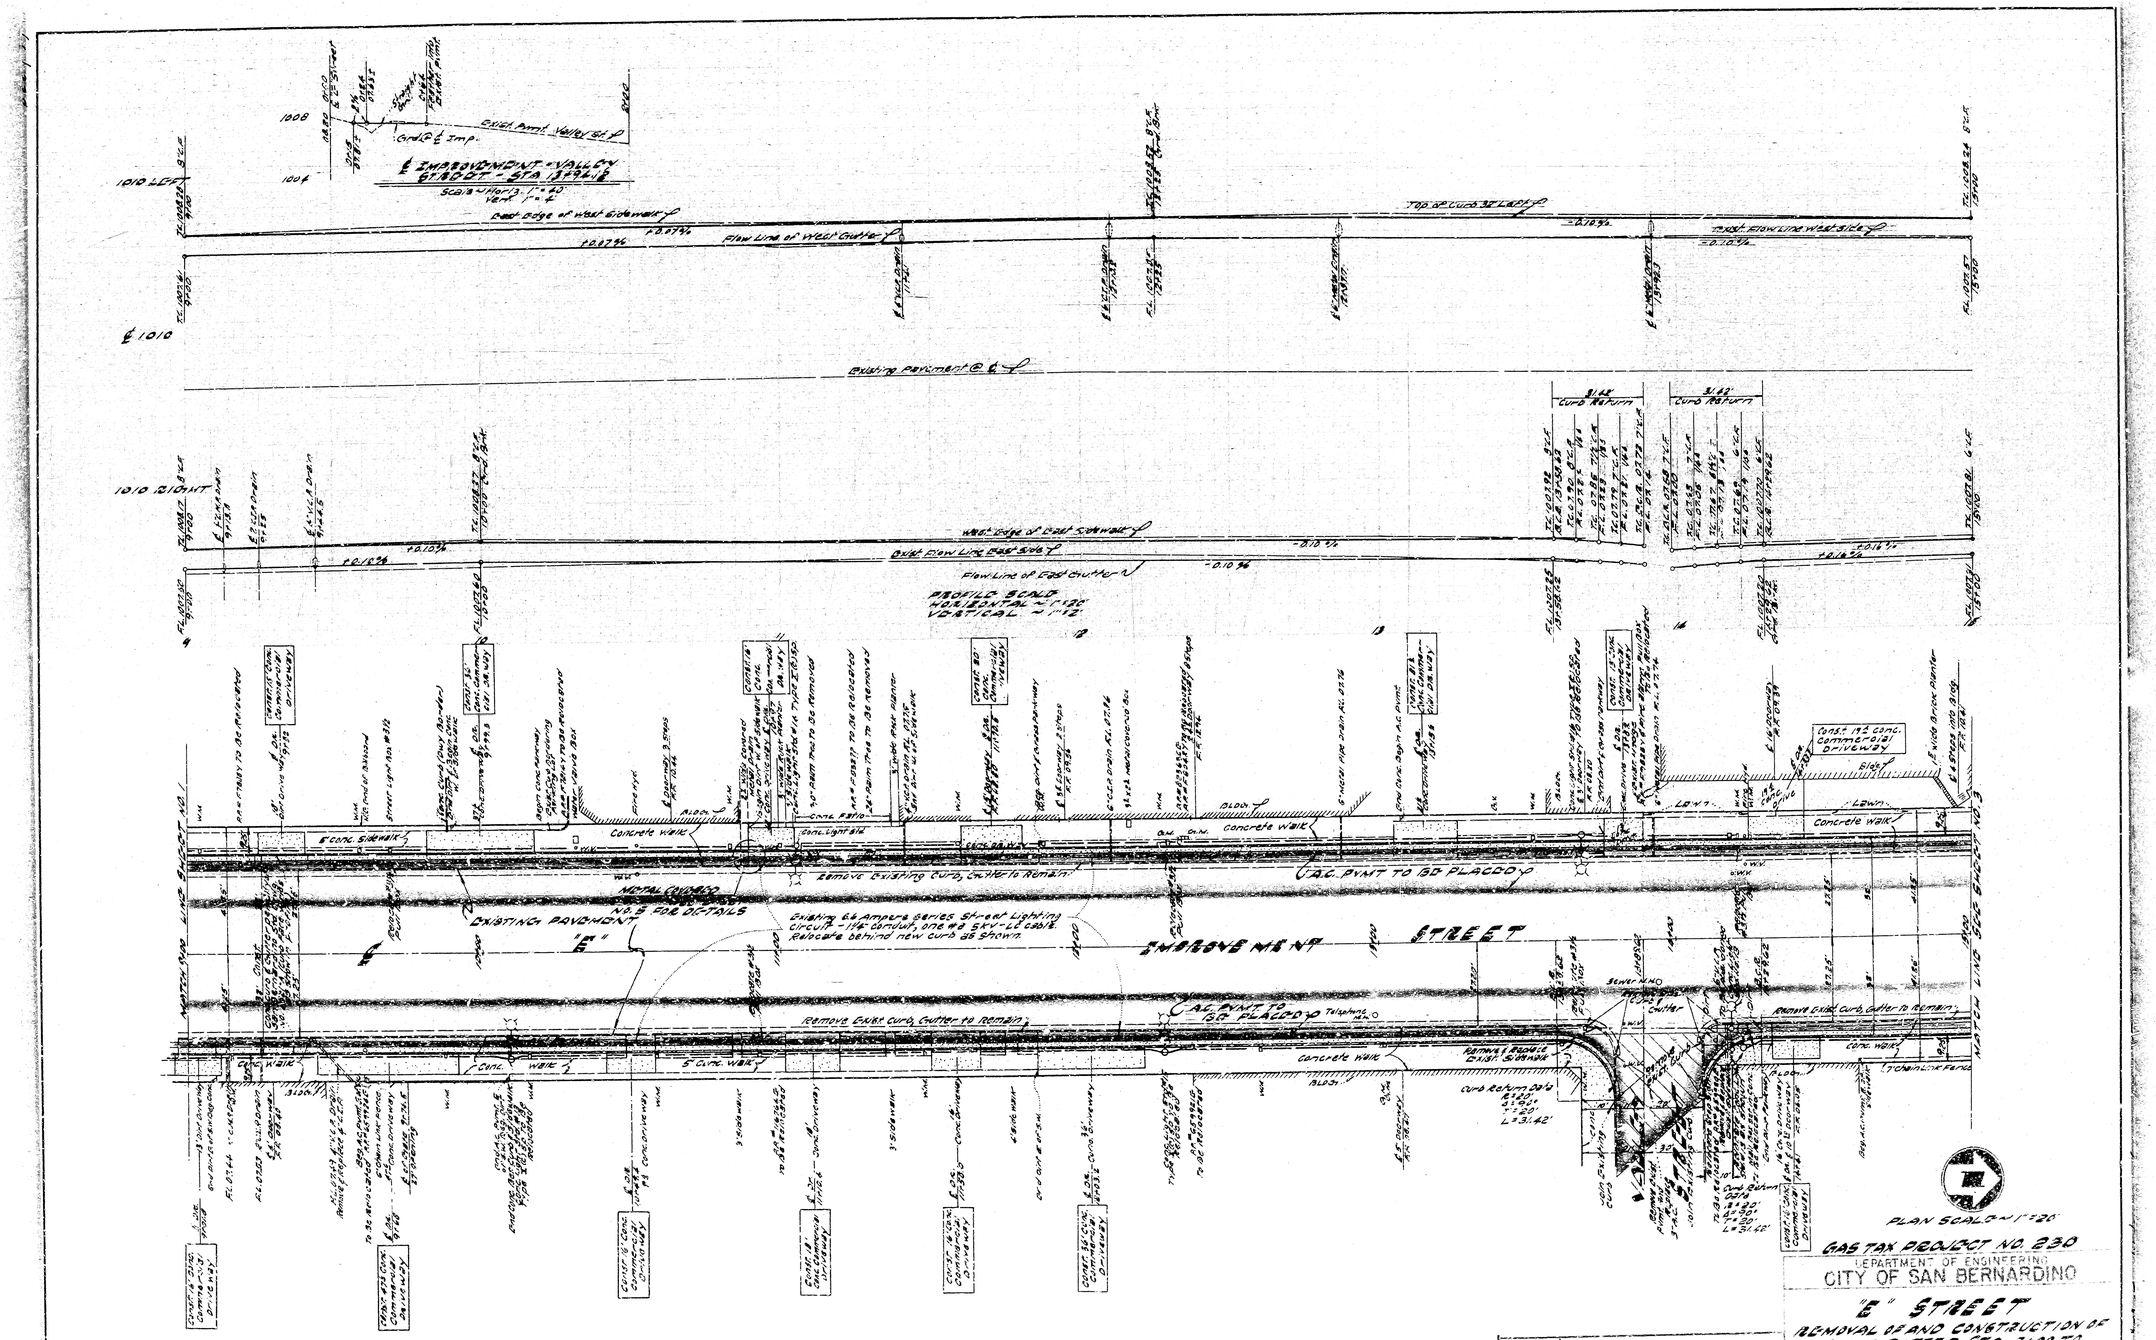
PROFILE SCALE
HORIZONTAL 1"=10'
VERTICAL 1"=1'
SMOKEVIEW ST
STREET
"E"
EXISTING PAVEMENT
Remove Existing Curb, Gutter to Remain
A.C. PVMT TO BE PLACED
Concrete Walk
Lawn
Block
Flow Line of West Gutter
Flow Line of East Gutter
Top of Curb at Lip
Existing Pavement ℄
PLAN SCALE 1"=20'
GAS TAX PROJECT NO. 230
DEPARTMENT OF ENGINEERING
CITY OF SAN BERNARDINO
"E" STREET
REMOVAL OF AND CONSTRUCTION OF CURB AND GUTTER, STA. 3+00 TO STA 20+42.54 E ATHOL STREET
NESTE & BRUDIN
CIVIL ENGINEERS
157 West Fifth St. San Bernardino, Calif.
DECEMBER, 1962
DESIGNED G.S.
DRAWN G.S.
CHECKED H.A.N.
ISSUED 22-63
SCALE 1"=10' & 1"=20'
SUBMITTED BY
APPROVED
ASST. CITY ENGINEER
REGISTERED CIVIL ENGINEER NO. 19486
DRAWN BY G.S.
CHECKED BY
REFERENCE
SHEET 2 OF 2