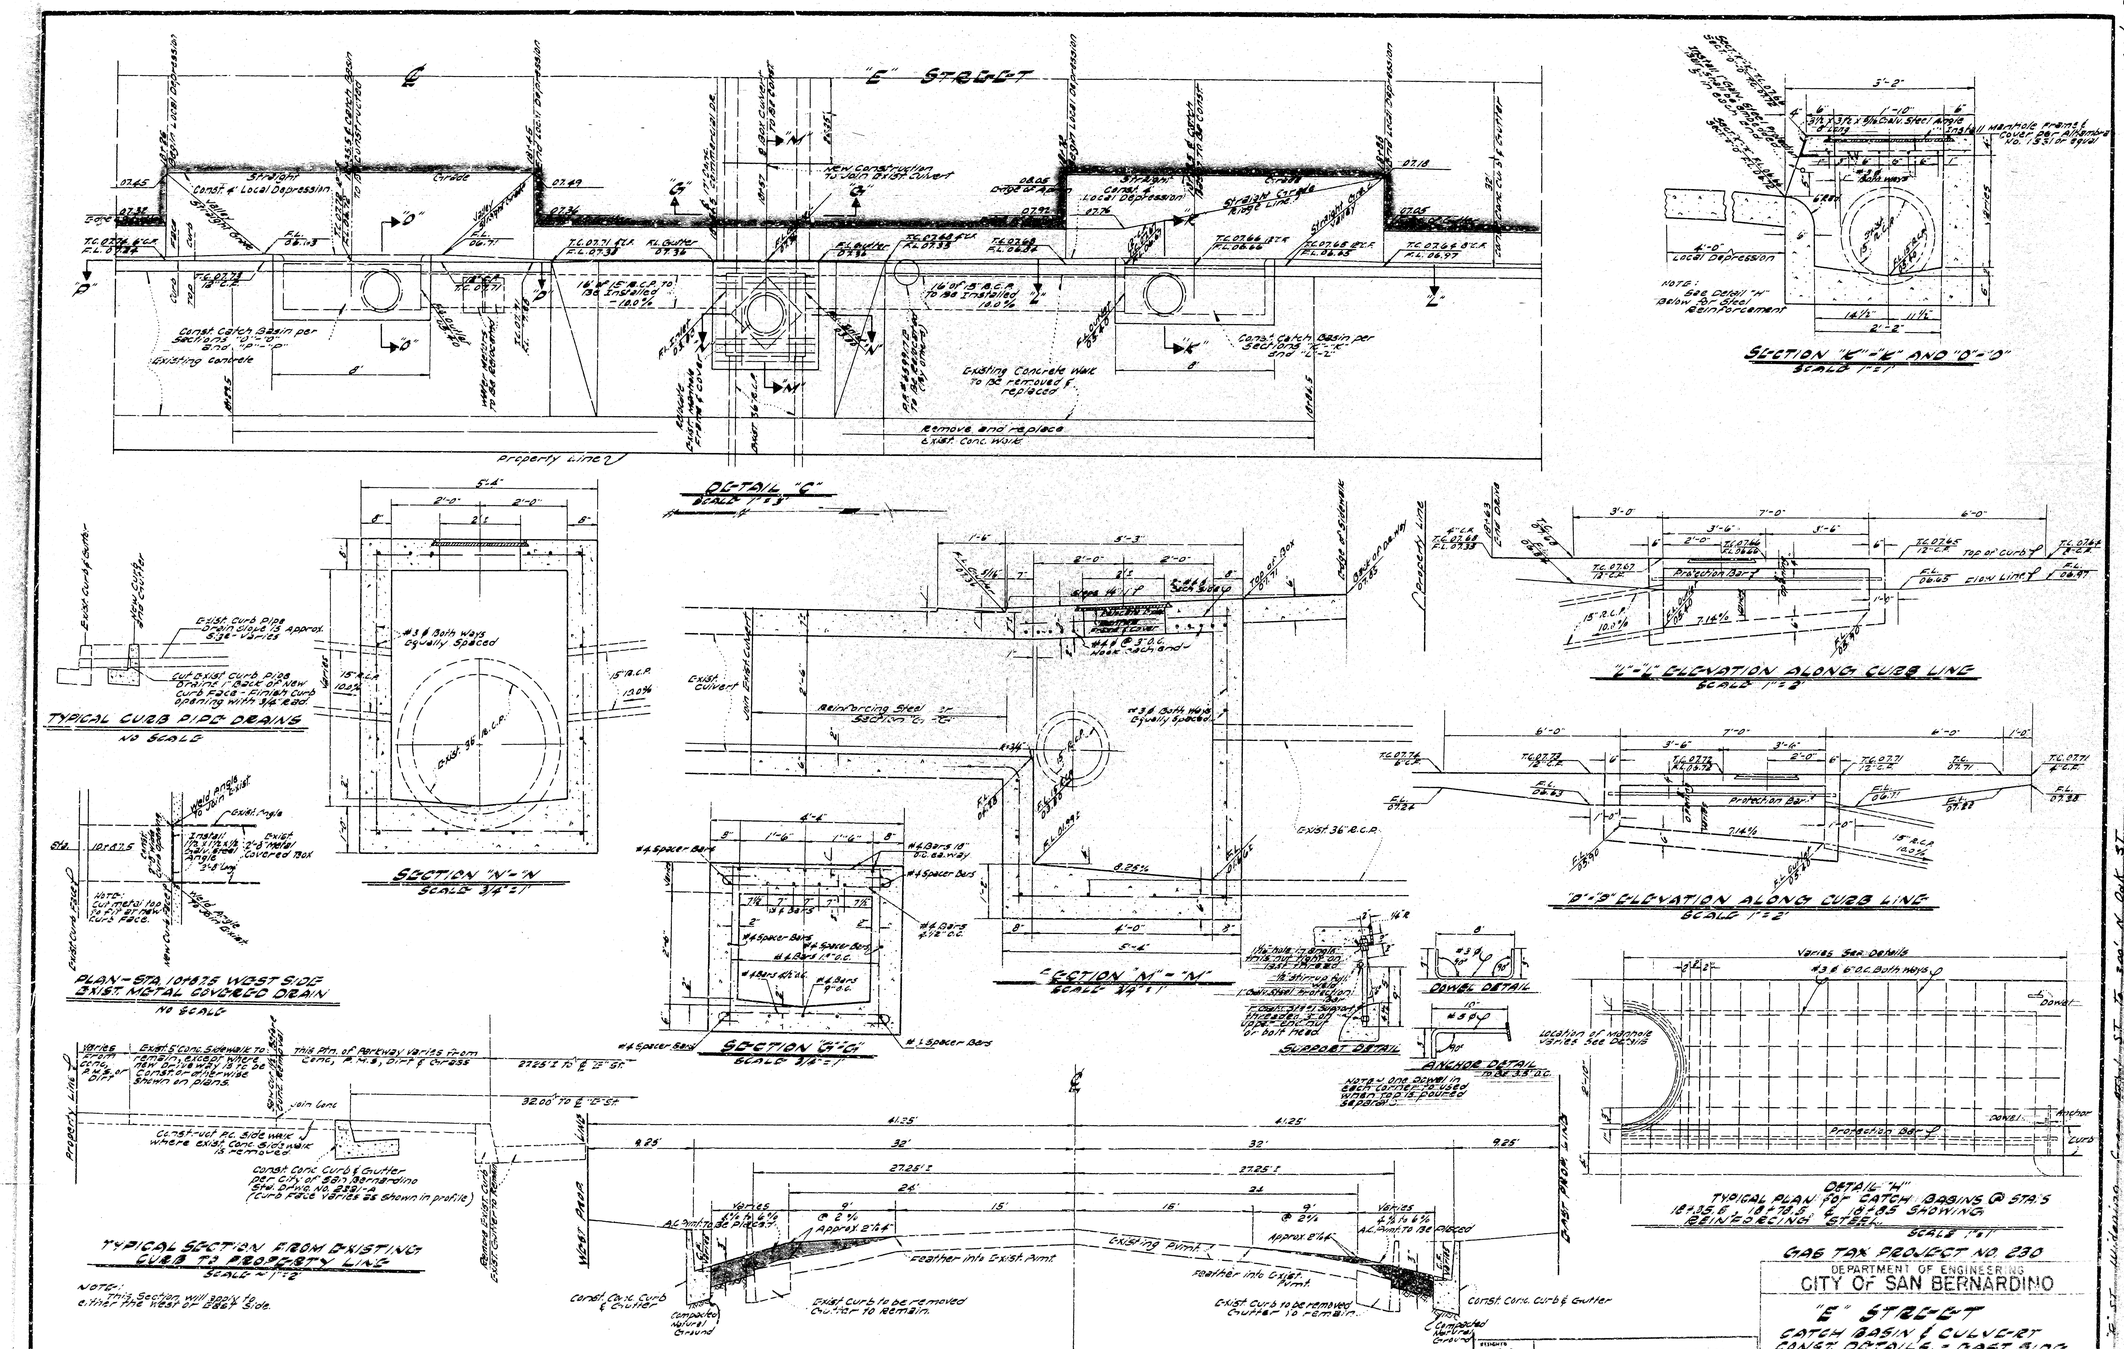
"E" STREET
DETAIL "C"
SCALE 1"=5'
SECTION "K"-"K" AND "D"-"D"
SCALE 1"=1'
TYPICAL CURB PIPE DRAINS
NO SCALE
SECTION "N"-"N"
SCALE 3/4"=1'
PLAN-STA 10+75 WEST SIDE
EXIST. METAL COVERED DRAIN
NO SCALE
SECTION "G"-"G"
SCALE 3/4"=1'
SECTION "M"-"M"
SCALE 3/4"=1'
DOWEL DETAIL
SUPPORT DETAIL
ANCHOR DETAIL
"E"-"E" ELEVATION ALONG CURB LINE
SCALE 1"=2'
"D"-"D" ELEVATION ALONG CURB LINE
SCALE 1"=2'
DETAIL "H"
TYPICAL PLAN FOR CATCH BASINS @ STA'S 18+35.6, 18+78.5, & 18+85 SHOWING REINFORCING STEEL
SCALE 1"=1'
TYPICAL SECTION FROM EXISTING CURB TO PROPERTY LINE
SCALE 1"=2'
ST. IMPROVEMENT TYPICAL SECTION
Scale: Horizontal 1"=5' Vertical 1"=1'
GAS TAX PROJECT NO. 230
DEPARTMENT OF ENGINEERING
CITY OF SAN BERNARDINO
"E" STREET
CATCH BASIN & CULVERT
CONST. DETAILS - EAST SIDE
AND TYPICAL SECTIONS
NESTE & BRUDIN
CIVIL ENGINEERS
157 West Fifth St. San Bernardino, Cal.
Date December, 1962 Calif. Reg. No. R.C.E. 8613
ESTIMATE G.S.
DRAWN G.S.
CHECKED N.A.M.
DATE 62-13
SCALE AS SHOWN
SUBMITTED BY
REFERENCE
DRAWING 302T
APPROVED
DRAWN BY G.S.
CITY ENGINEER
CHECKED
REGISTERED CIVIL ENGINEER No. 14761
SHEET 5 OF 7

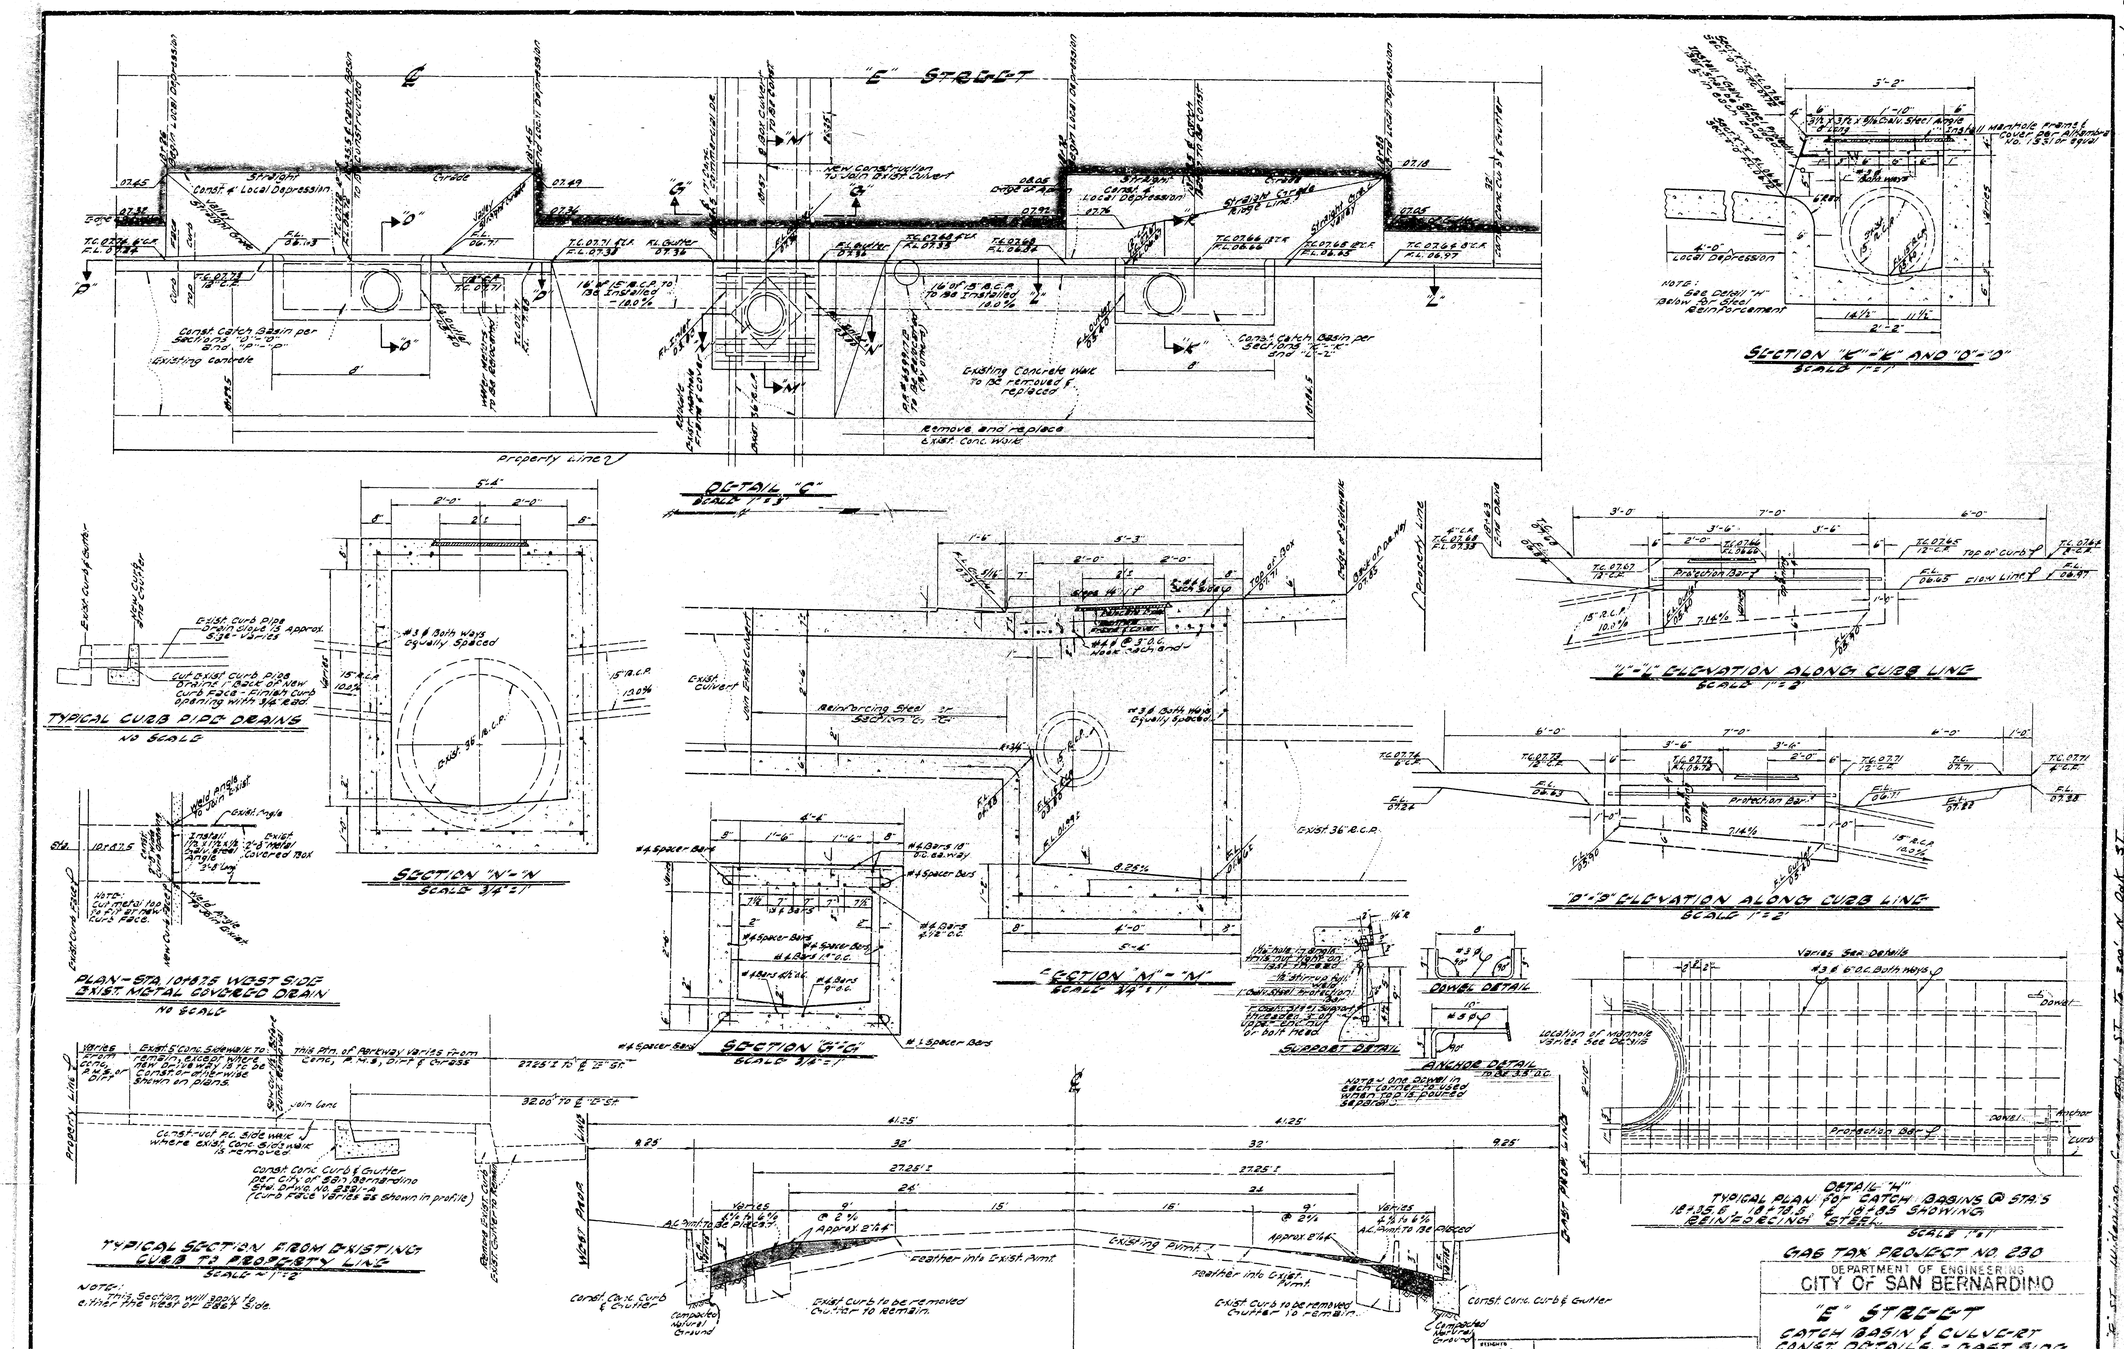
"E" STREET
DETAIL "C"
SCALE 1"=5'
SECTION "K"-"K" AND "D"-"D"
SCALE 1"=1'
TYPICAL CURB PIPE DRAINS
NO SCALE
SECTION "N"-"N"
SCALE 3/4"=1'
PLAN-STA 10+75 WEST SIDE
EXIST. METAL COVERED DRAIN
NO SCALE
SECTION "G"-"G"
SCALE 3/4"=1'
SECTION "M"-"M"
SCALE 3/4"=1'
DOWEL DETAIL
SUPPORT DETAIL
ANCHOR DETAIL
"E"-"E" ELEVATION ALONG CURB LINE
SCALE 1"=2'
"D"-"D" ELEVATION ALONG CURB LINE
SCALE 1"=2'
DETAIL "H"
TYPICAL PLAN FOR CATCH BASINS @ STA'S 18+35.6, 18+78.5, & 18+85 SHOWING REINFORCING STEEL
SCALE 1"=1'
TYPICAL SECTION FROM EXISTING CURB TO PROPERTY LINE
SCALE 1"=2'
ST. IMPROVEMENT TYPICAL SECTION
Scale: Horizontal 1"=5' Vertical 1"=1'
GAS TAX PROJECT NO. 230
DEPARTMENT OF ENGINEERING
CITY OF SAN BERNARDINO
"E" STREET
CATCH BASIN & CULVERT
CONST. DETAILS - EAST SIDE
AND TYPICAL SECTIONS
NESTE & BRUDIN
CIVIL ENGINEERS
157 West Fifth St. San Bernardino, Cal.
Date December, 1962 Calif. Reg. No. R.C.E. 8613
ESTIMATE G.S.
DRAWN G.S.
CHECKED N.A.M.
DATE 62-13
SCALE AS SHOWN
SUBMITTED BY
REFERENCE
DRAWING 302T
APPROVED
DRAWN BY G.S.
CITY ENGINEER
CHECKED
REGISTERED CIVIL ENGINEER No. 14761
SHEET 5 OF 7