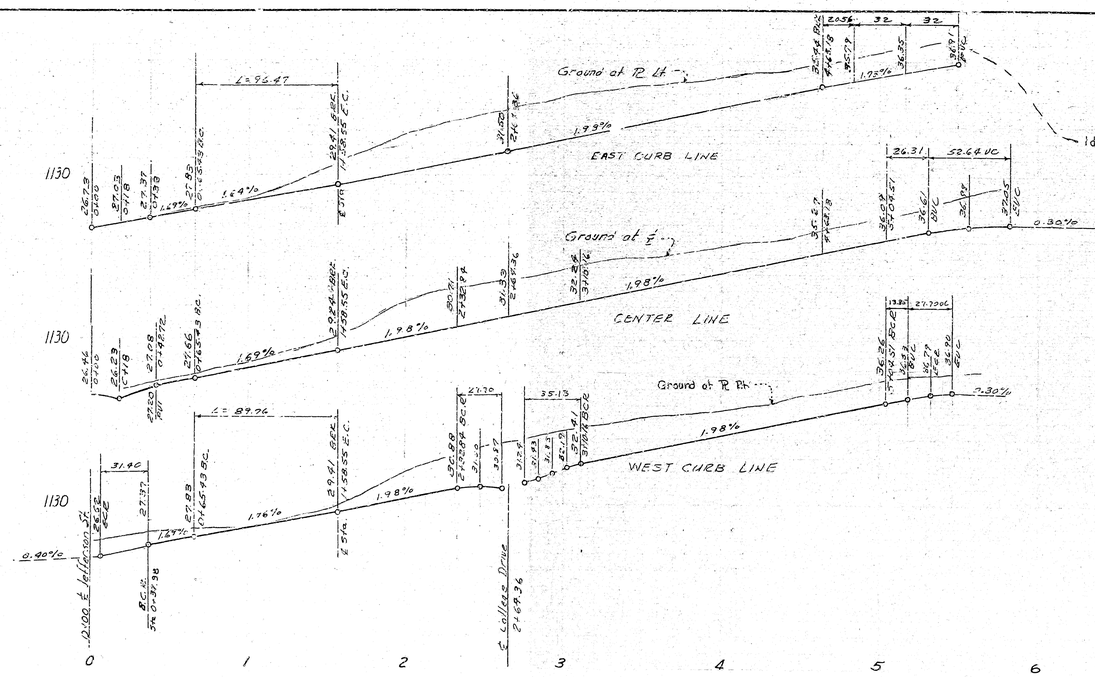

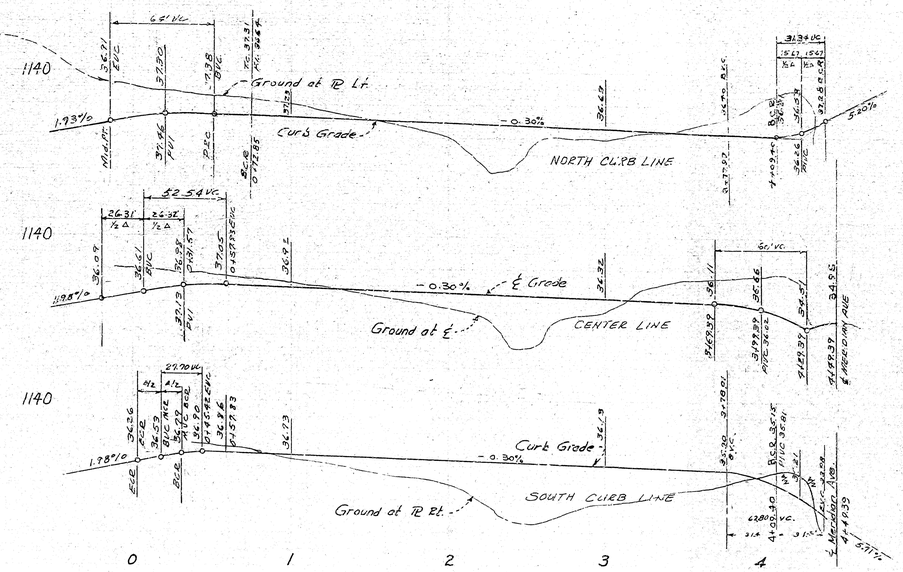

Scales
Horiz 1" = 40'
Vert 1" = 4'

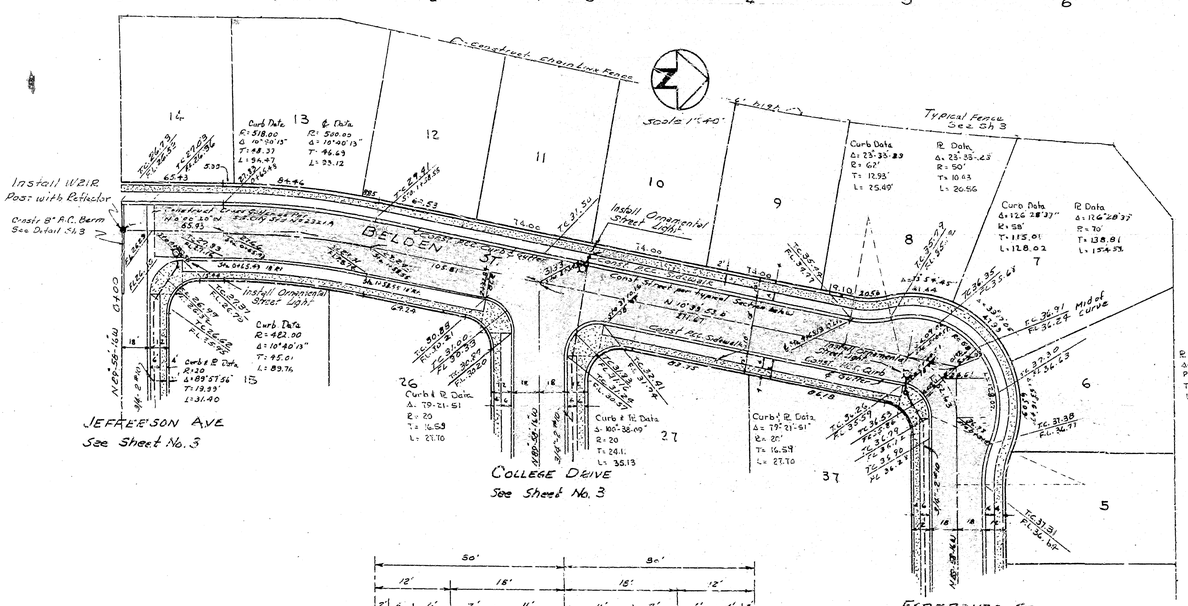

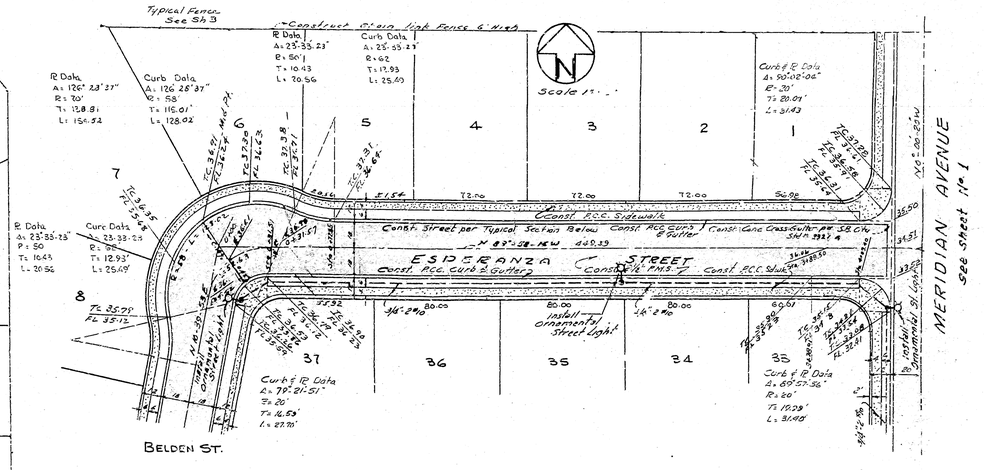

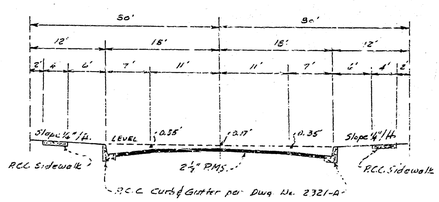

TYPICAL SECTION
BELDEN STREET

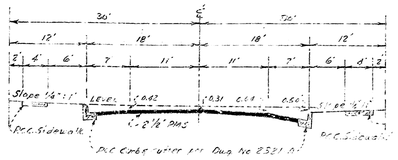

TYPICAL SECTION
ESPERANZA ST. & COLLEGE DR.

Ralph H. Stone R.C.E. No. 12620

DEPARTMENT OF ENGINEERING
CITY OF SAN BERNARDINO

STREET IMPROVEMENT PLANS
TRACT No 6869

SUBMITTED BY JOHNSON & STONE REFERENCE
APPROVED January 9 1967 DRAWN BY A.C.G.
CHECKED BY
DATE
3037
2
3