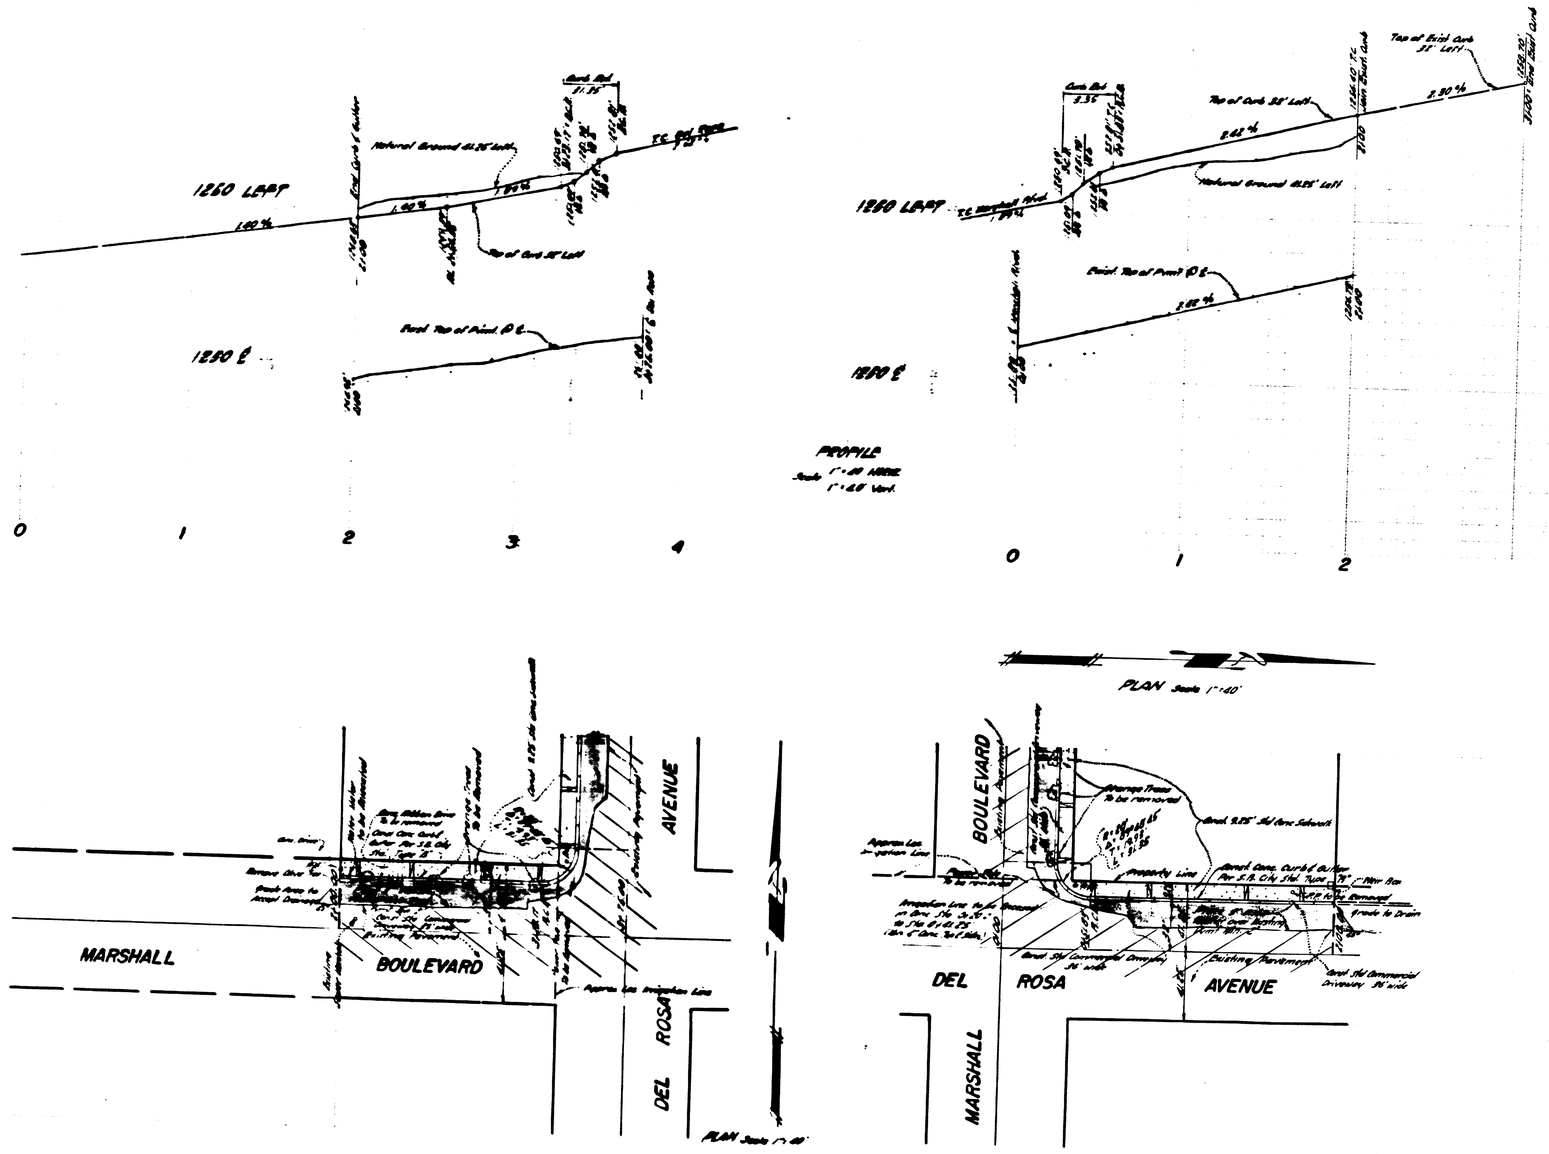

1. All work embodied on this plan shall be done in conformity with applicable provisions of Standard Specifications No. 2271 & Std. Drawings No. 1521 on file in the office of the City Engineer.
2. Bench Mark: U.S.C.&G.S. Std. Brass Disc Set & Flux in the Southwest Cor. of Del Rosa Ave & Marshall Blvd Elev. 1883.98'

FRANK TRACADAS

Frank Tracadas

R.C.E. 11461

PLAN & PROFILE

MARSHALL BLVD. & DEL ROSA AVE.

DEPARTMENT OF ENGINEERING
CITY OF SAN BERNARDINO
STREET IMPROVEMENTS
MARSHALL BLVD. & DEL ROSA AVE.

SUBMITTED BY GARNER TRACADAS & TROY	REFERENCE F.B. 168	DRAWING NO.	
APPROVED July 2, 1962	DRAWN BY RAT - DAR	3040	
CITY ENGINEER	CHECKED BY RAT	SHEET 1 OF 1 SHEET	
REGISTERED CIVIL ENGINEER NO 1850			