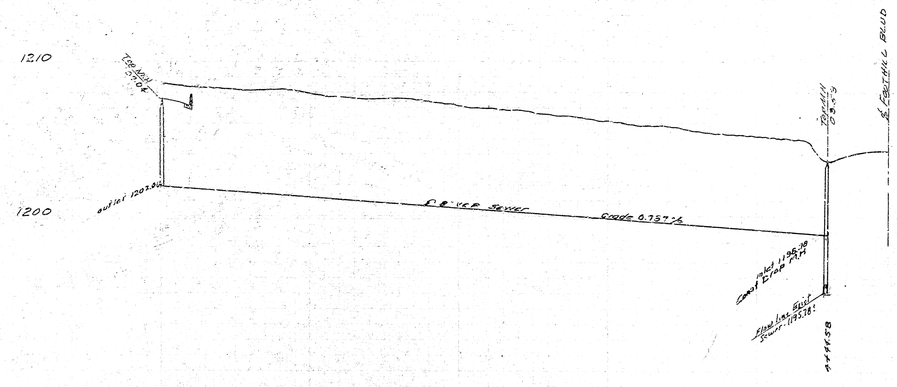

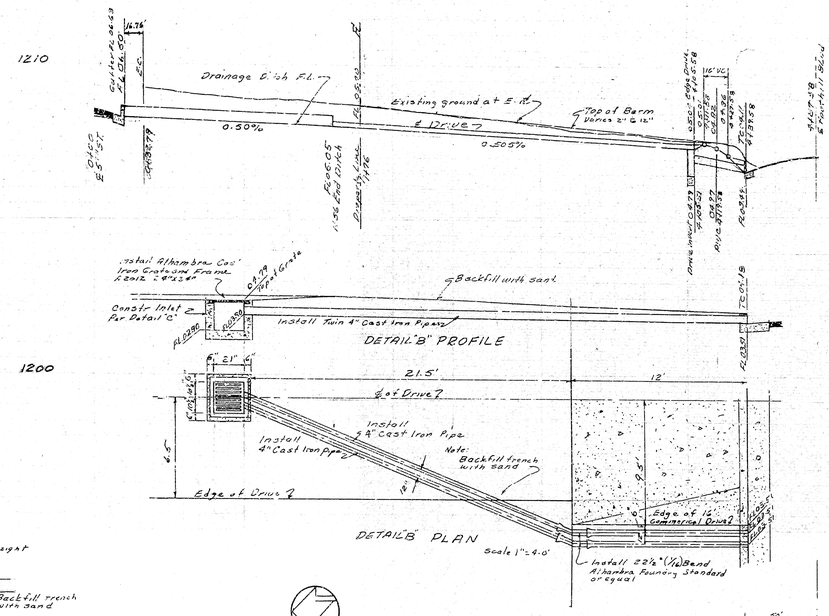

PROFILE SCALE
HORIZ 1"=40'
VERT 1"=4'

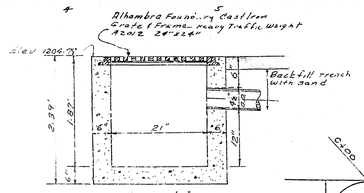

Scale 1"=40'

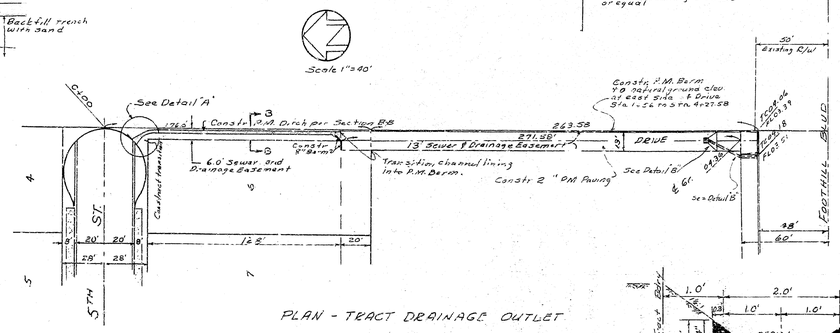

Scale 1"=40'

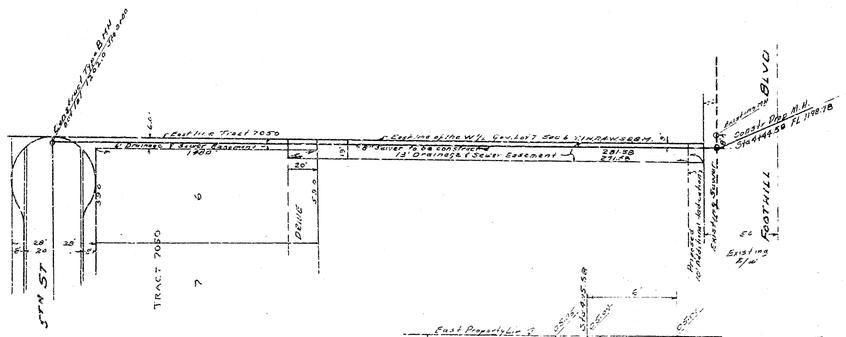

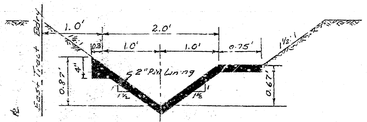

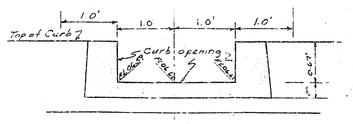

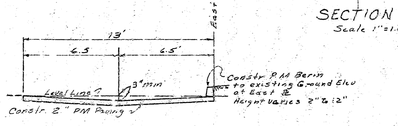

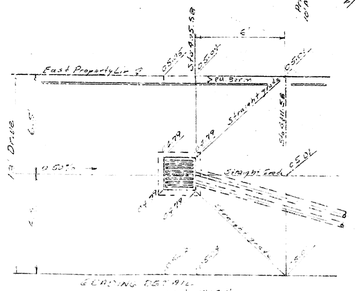

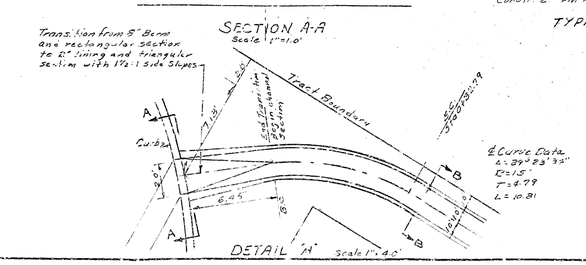

Ralph R. Stone R.C.E. No. 12620

DEPARTMENT OF ENGINEERING
CITY OF SAN BERNARDINO

IMPROVEMENT PLANS
SEWER OUTLET &
TRACT DRAINAGE OUTLET
TRACT 7050

SUBMITTED BY JOHNSON & STONE	REFERENCE	DRAWING NO	
APPROVED October 23 1963 S.E. Becker CITY ENGINEER	DRAWN BY CGJ	3075	
REGISTERED CIVIL ENGINEER NO. 12	CHECKED BY RGS	SHEET 2 OF 2 SHEETS	

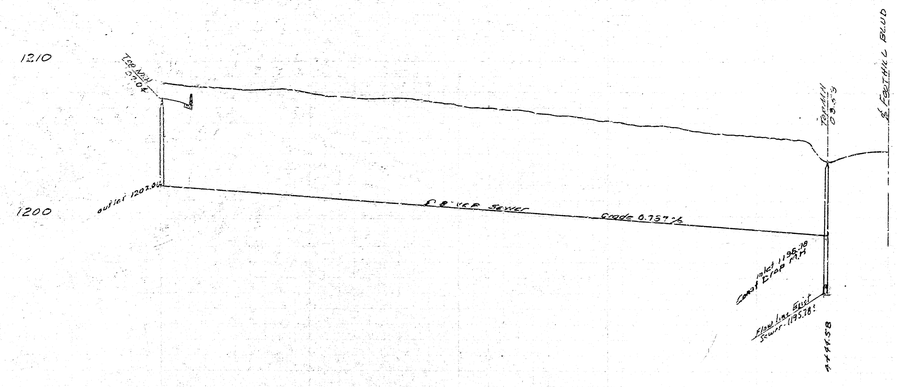

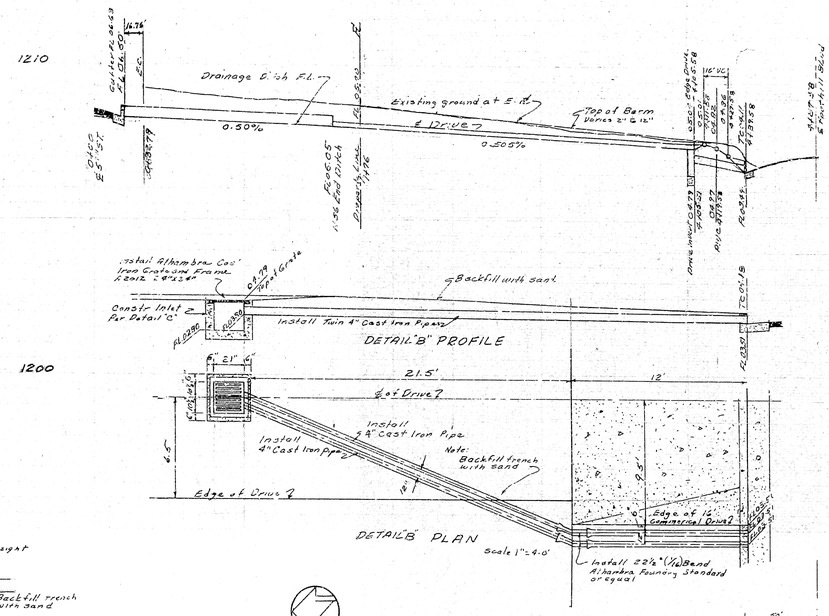

PROFILE SCALE
HORIZ 1"=40'
VERT 1"=4'

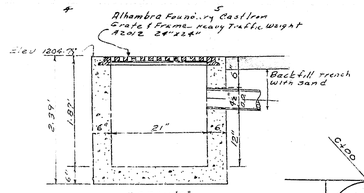

Scale 1"=40'

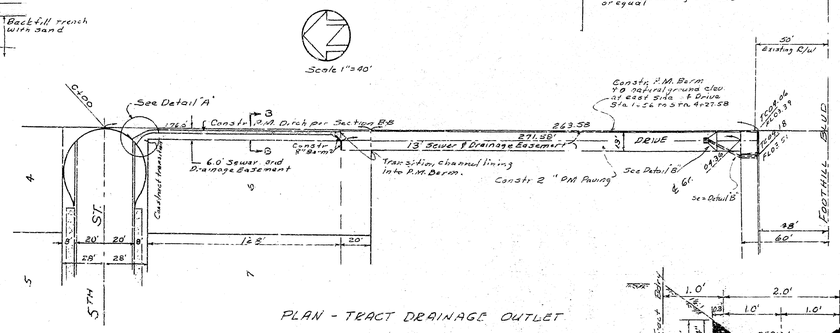

Scale 1"=40'

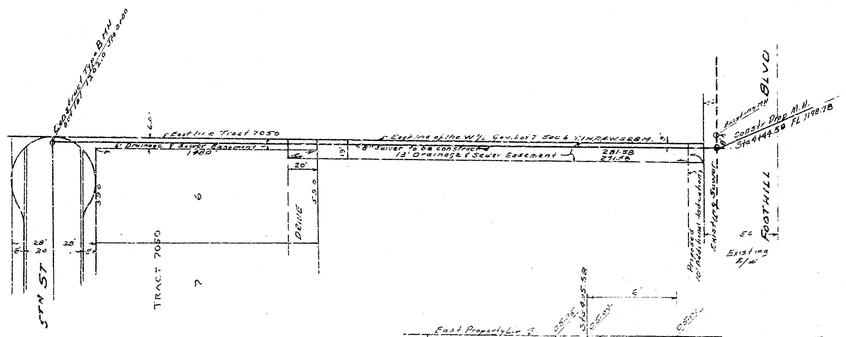

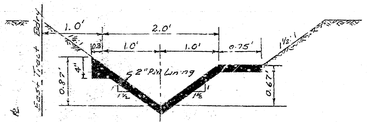

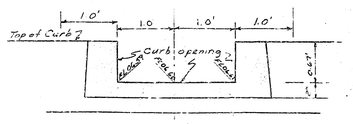

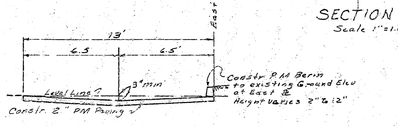

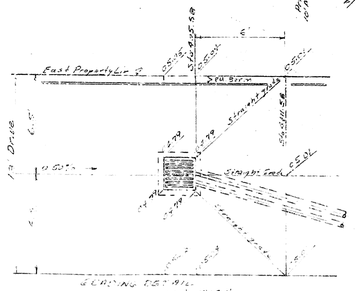

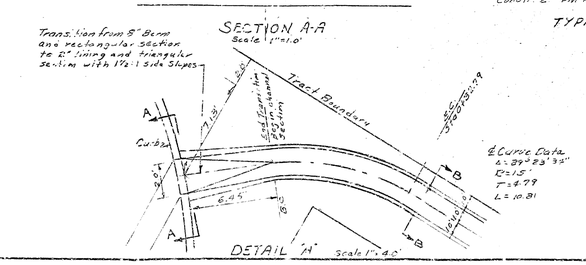

Ralph R. Stone R.C.E. No. 12620

DEPARTMENT OF ENGINEERING
CITY OF SAN BERNARDINO

IMPROVEMENT PLANS
SEWER OUTLET &
TRACT DRAINAGE OUTLET
TRACT 7050

SUBMITTED BY JOHNSON & STONE	REFERENCE	DRAWING NO	
APPROVED October 23 1963 S.E. Becker CITY ENGINEER	DRAWN BY CGJ	3075	
REGISTERED CIVIL ENGINEER NO. 12	CHECKED BY RGS	SHEET 2 OF 2 SHEETS	