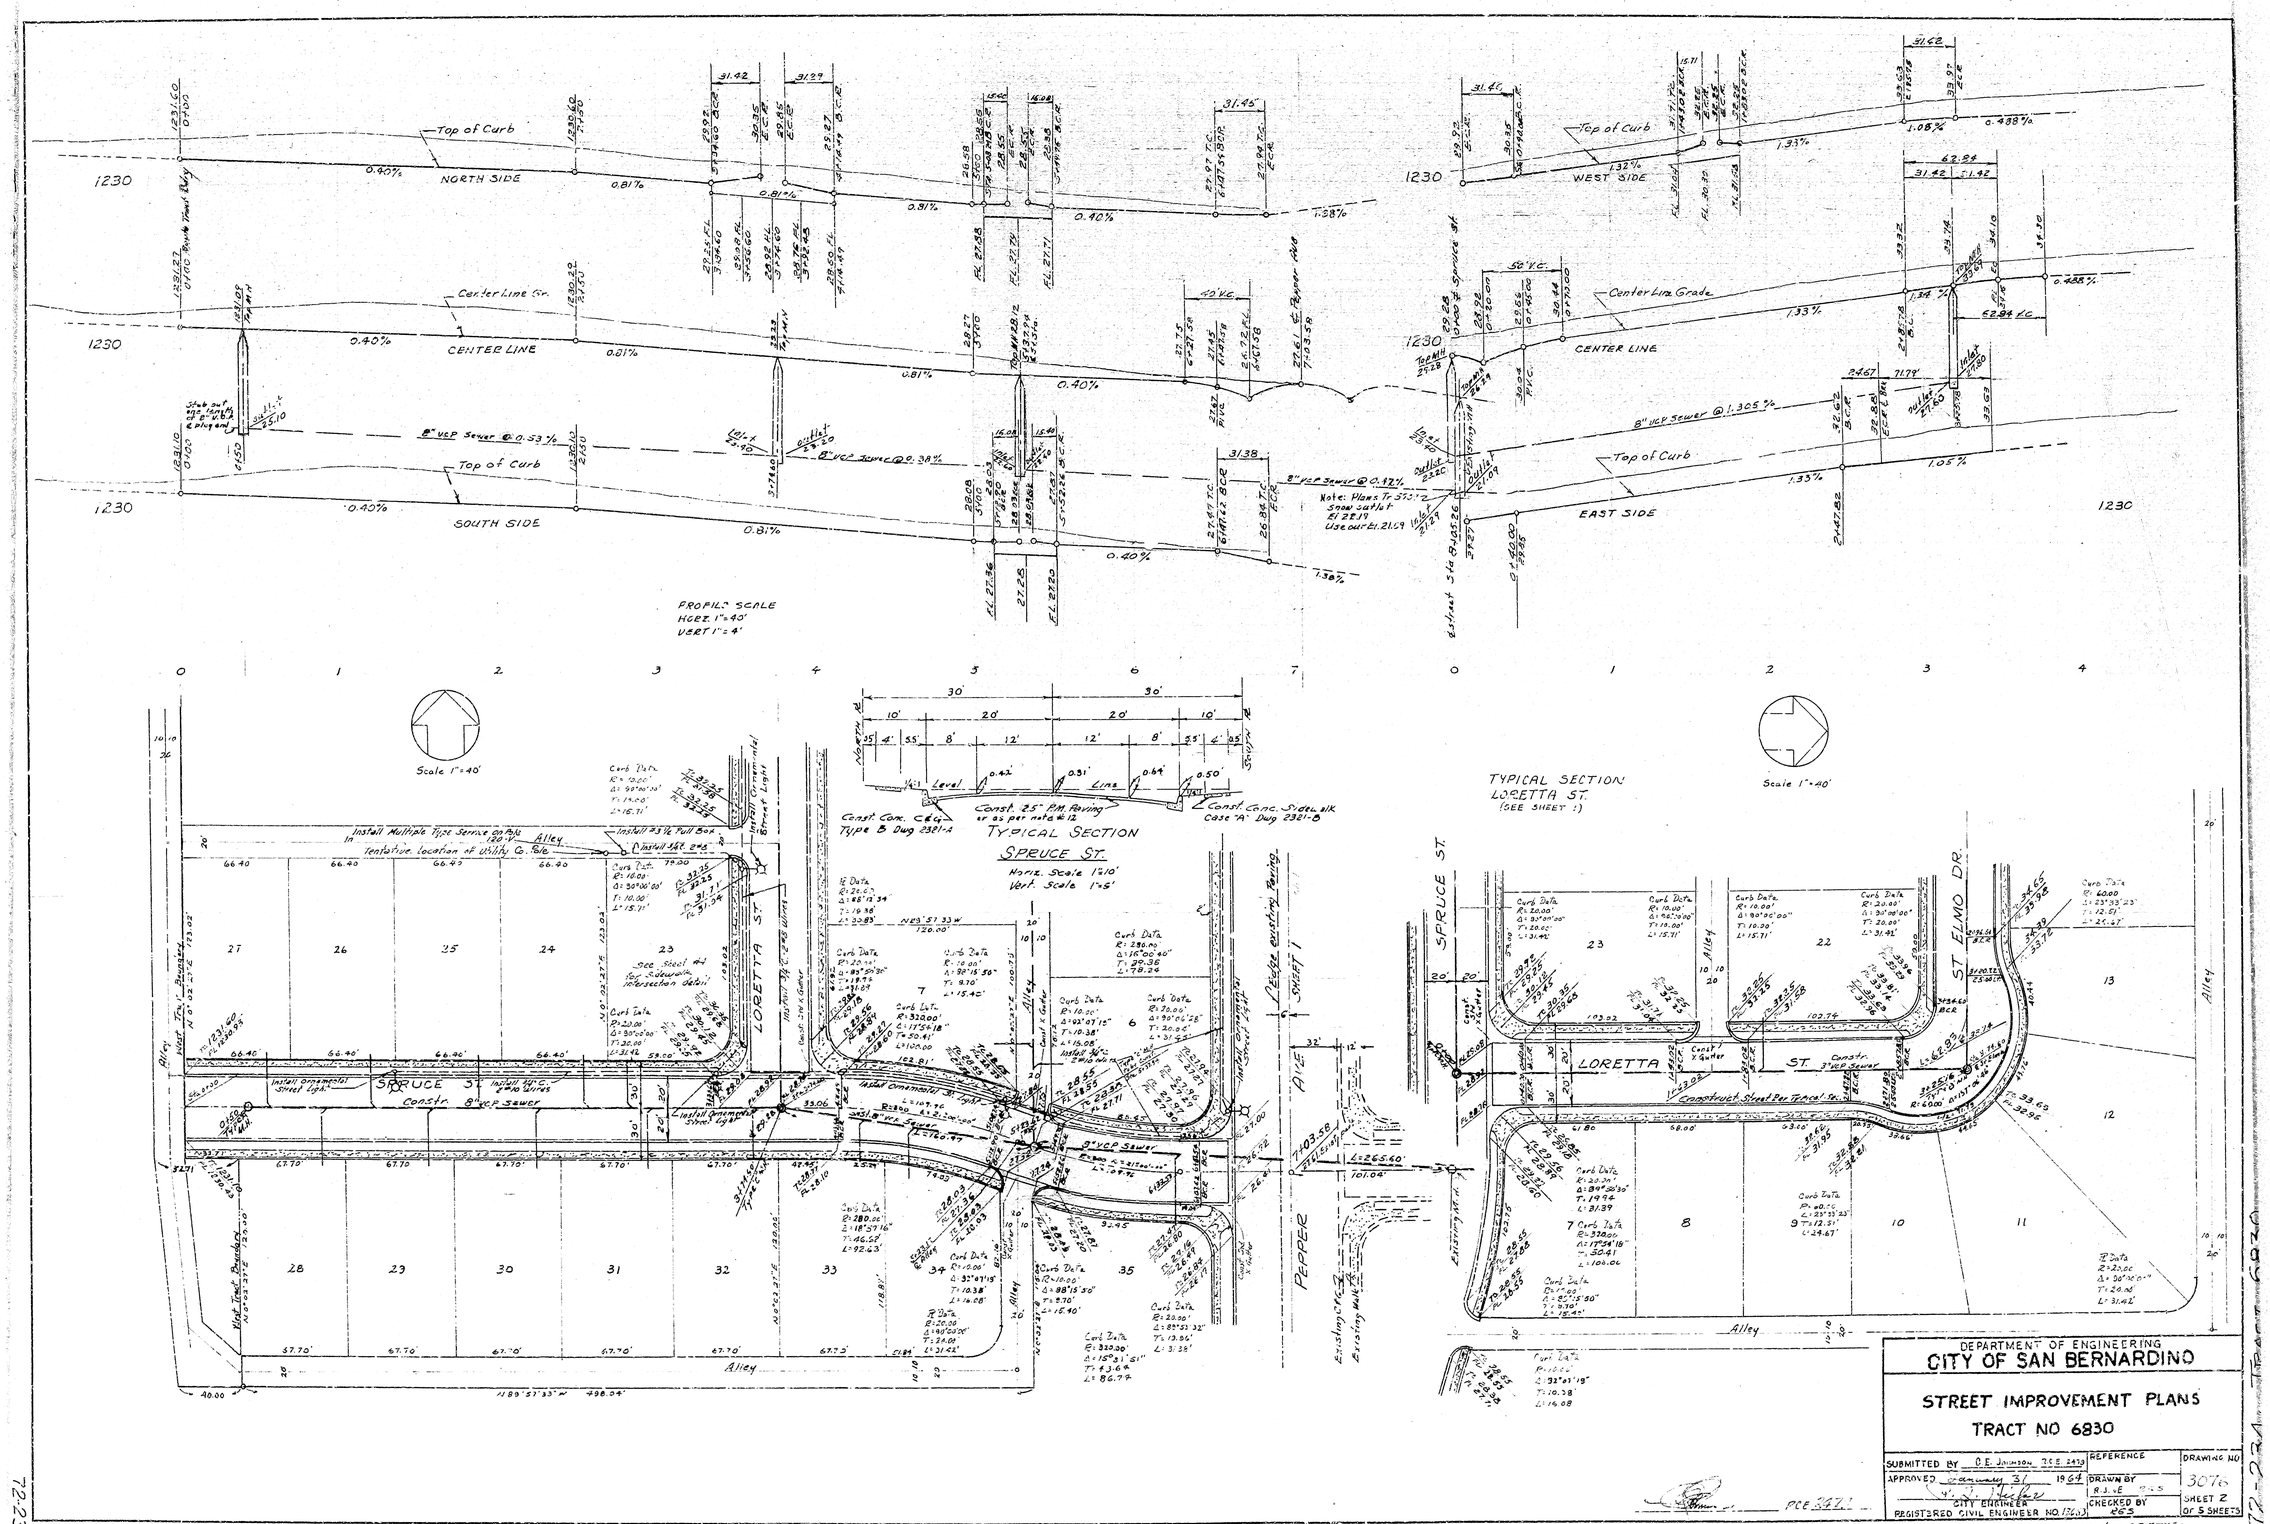

DEPARTMENT OF ENGINEERING
CITY OF SAN BERNARDINO

STREET IMPROVEMENT PLANS
TRACT NO 6830

SUBMITTED BY D.E. JOHNSON R.C.E. 24139	REFERENCE	DRAWING NO
APPROVED January 31 1964	DRAWN BY R.J.E.	3076
CITY ENGINEER	CHECKED BY	SHEET 2 OF 5 SHEETS
REGISTERED CIVIL ENGINEER NO. 17603		

PCE 24121

SPRUCE ST & LORETTA ST
TRACT 6830

72-234

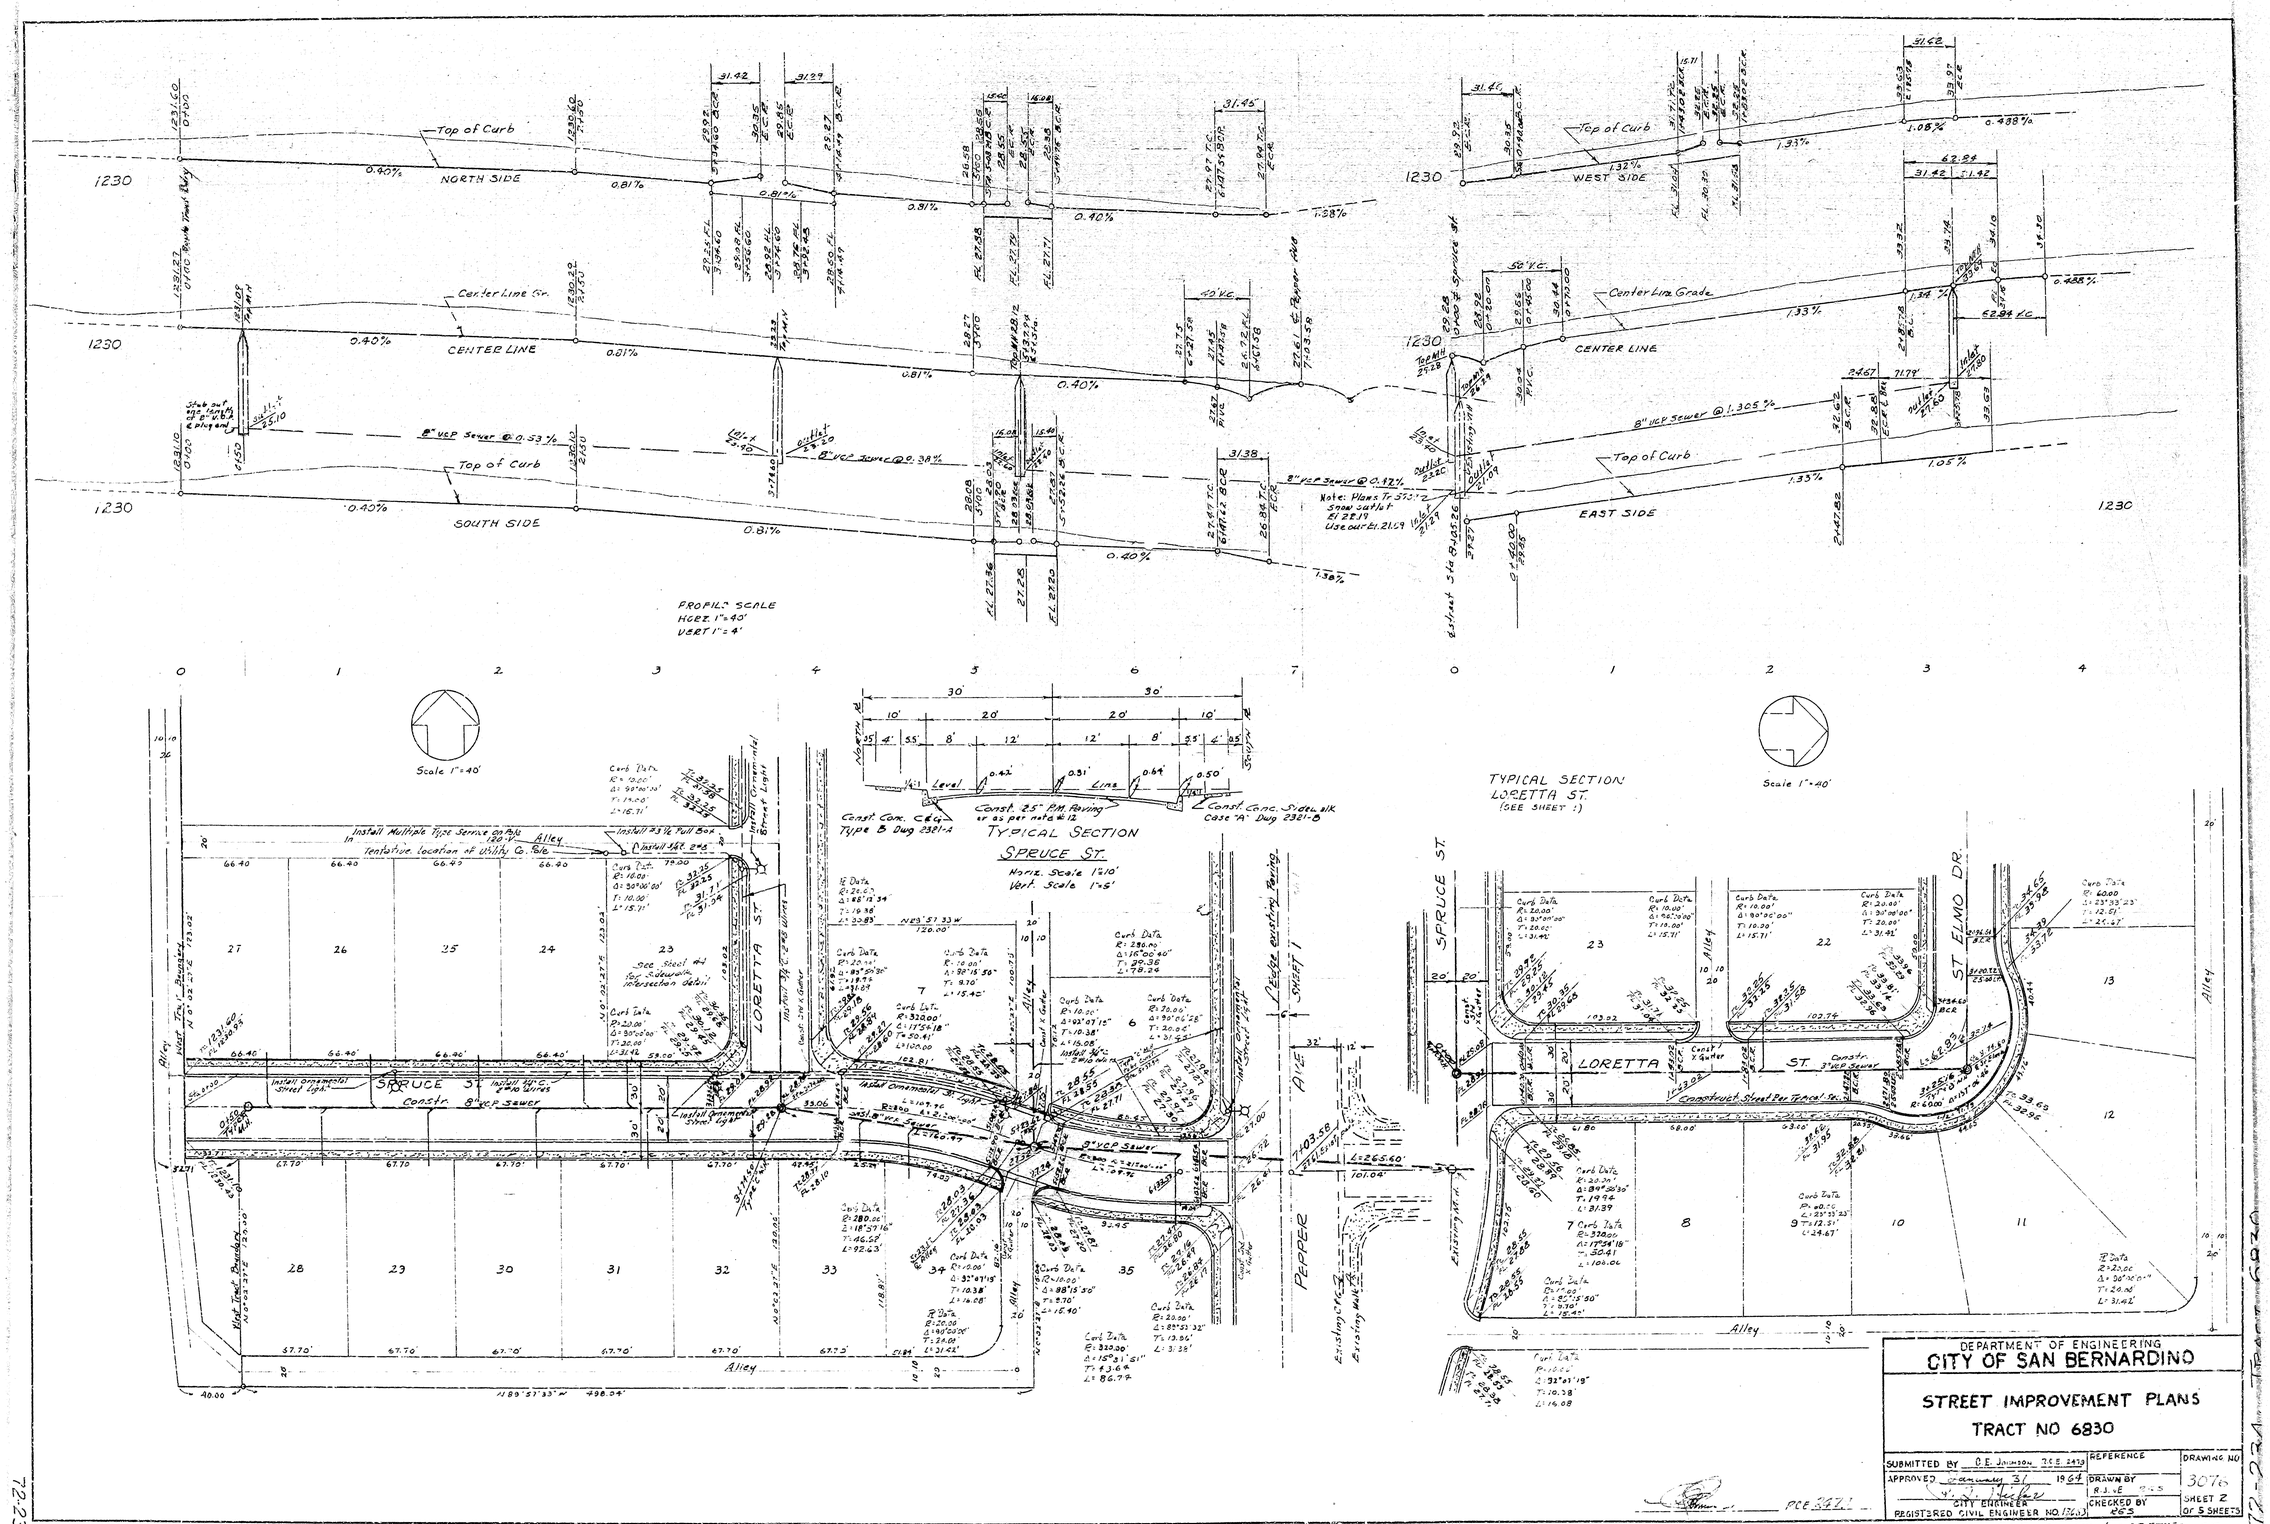

DEPARTMENT OF ENGINEERING
CITY OF SAN BERNARDINO

STREET IMPROVEMENT PLANS
TRACT NO 6830

SUBMITTED BY D.E. JOHNSON R.C.E. 24139	REFERENCE	DRAWING NO
APPROVED January 31 1964	DRAWN BY R.J.E.	3076
CITY ENGINEER	CHECKED BY	SHEET 2 OF 5 SHEETS
REGISTERED CIVIL ENGINEER NO. 17603		

PCE 24121

SPRUCE ST & LORETTA ST
TRACT 6830

72-234