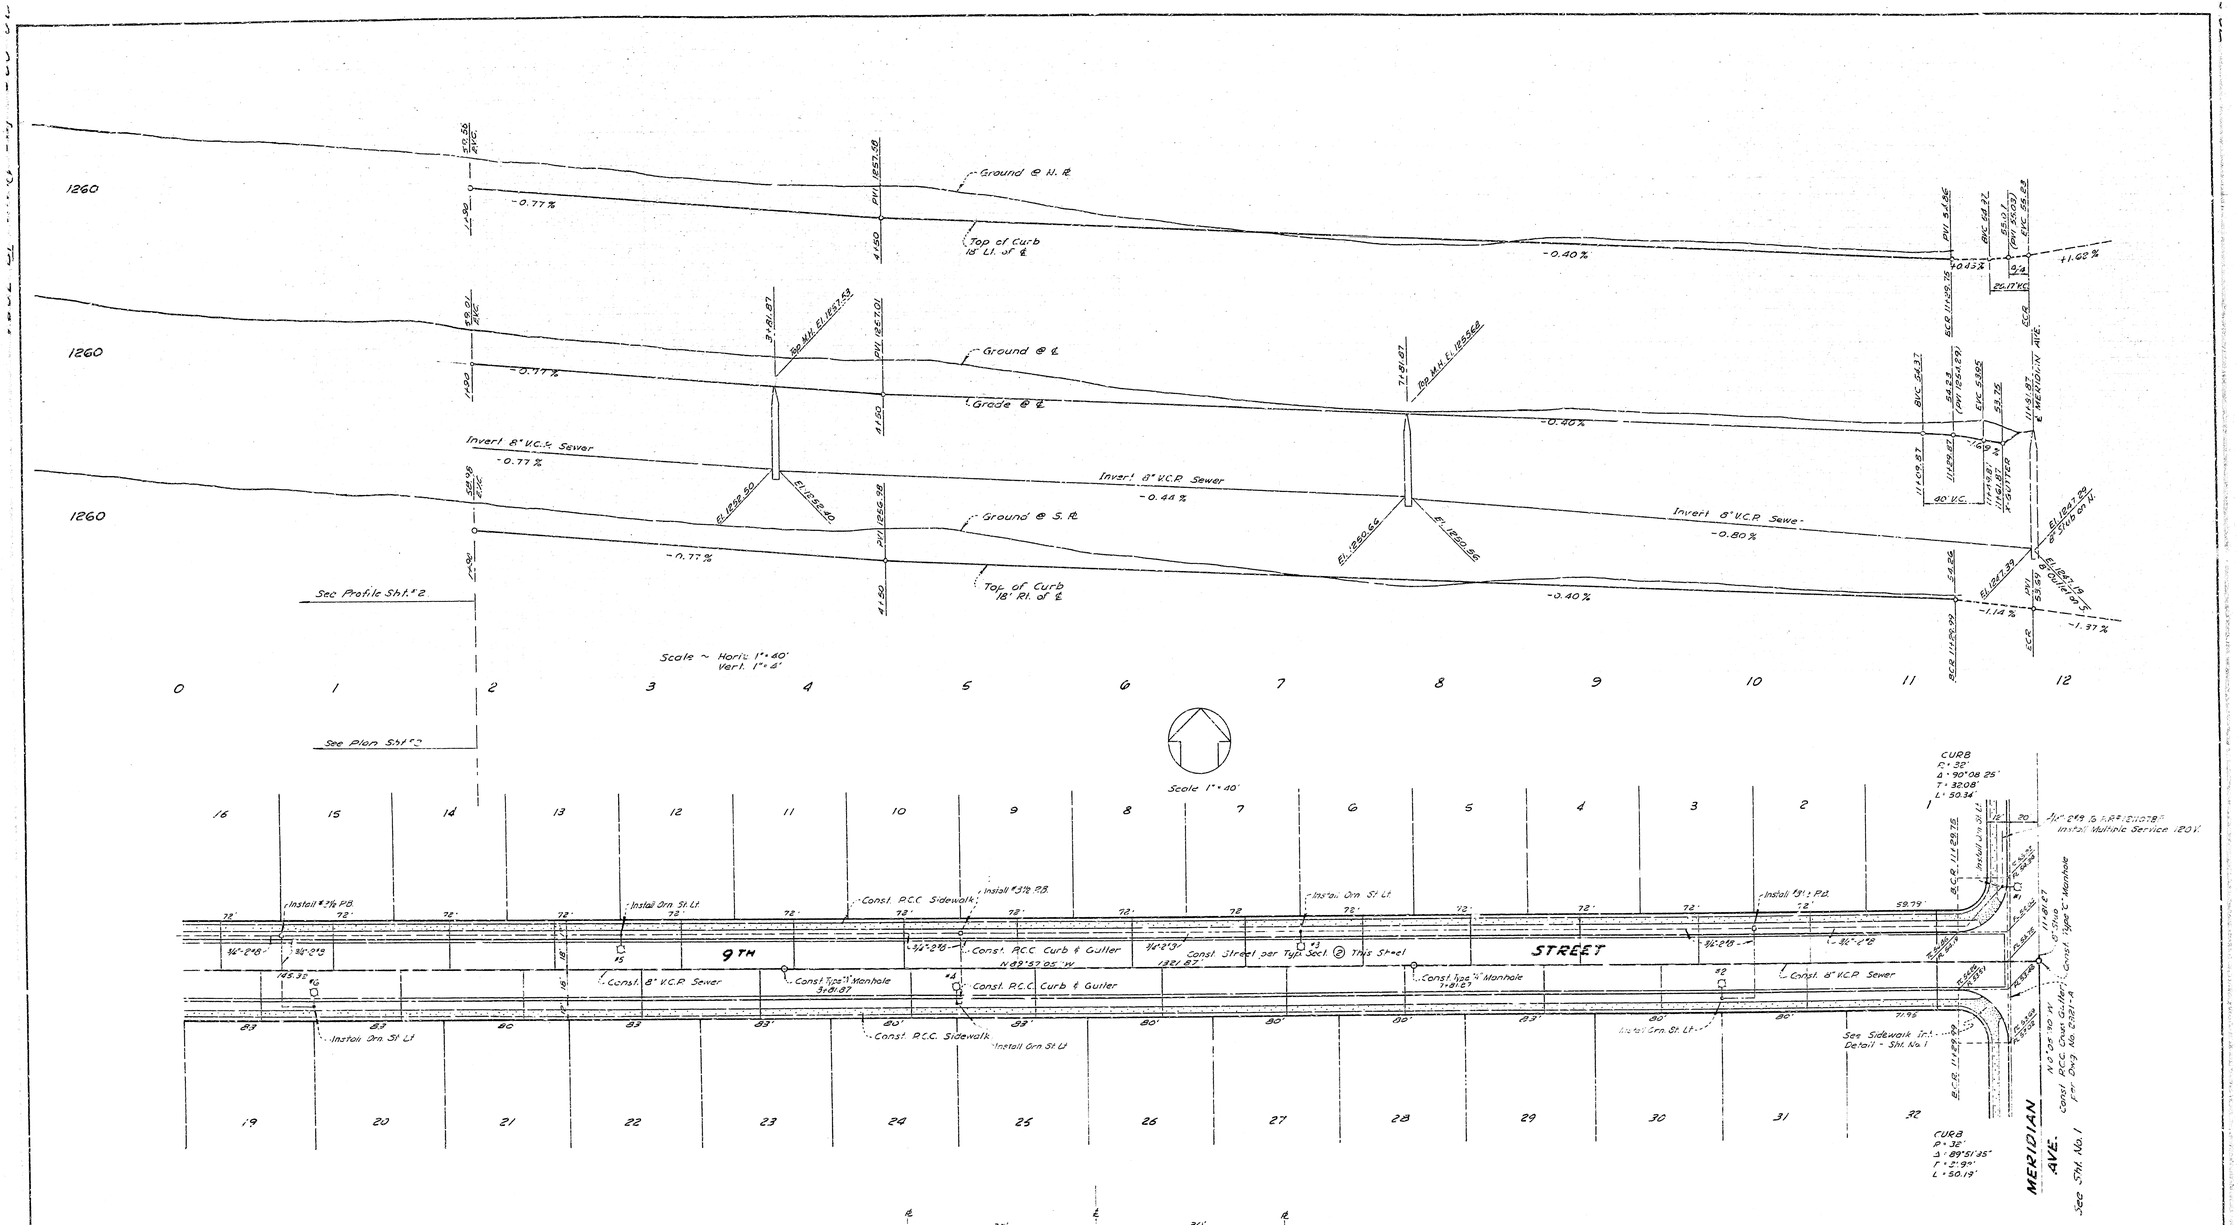
1260
Ground @ H.R.
Top of Curb 18' Lt. of ℄
-0.77 %
-0.40 %
+1.62 %
Ground @ ℄
Grade @ ℄
Invert 8" V.C.P. Sewer
-0.77 %
-0.44 %
-0.80 %
Ground @ S.R.
Top of Curb 18' Rt. of ℄
Sec Profile Sht.#2
See Plan Sht.#2
Scale ~ Horiz. 1" = 40'
Vert. 1" = 4'
Scale 1" = 40'
9TH
STREET
MERIDIAN AVE.
Const. P.C.C. Sidewalk
Const. P.C.C. Curb & Gutter
Const. 8" V.C.P. Sewer
Install Orn St. Lt.
See Sidewalk Int. Detail - Sht. No. 1
See Sht. No. 1
Typical Street Cross Section (2)
Sidewalk per Dwg No. 2321-C, Case "C"
P.C.C. Sidewalk
P.C.C. Curb & Gutter per Dwg No. 2321-A
DEPARTMENT OF ENGINEERING
CITY OF SAN BERNARDINO
IMPROVEMENT PLANS
TRACT No. 7084
SUBMITTED BY CAMPBELL & MILLER ENGINEERS
APPROVED
ACTING CITY ENGINEER
3084

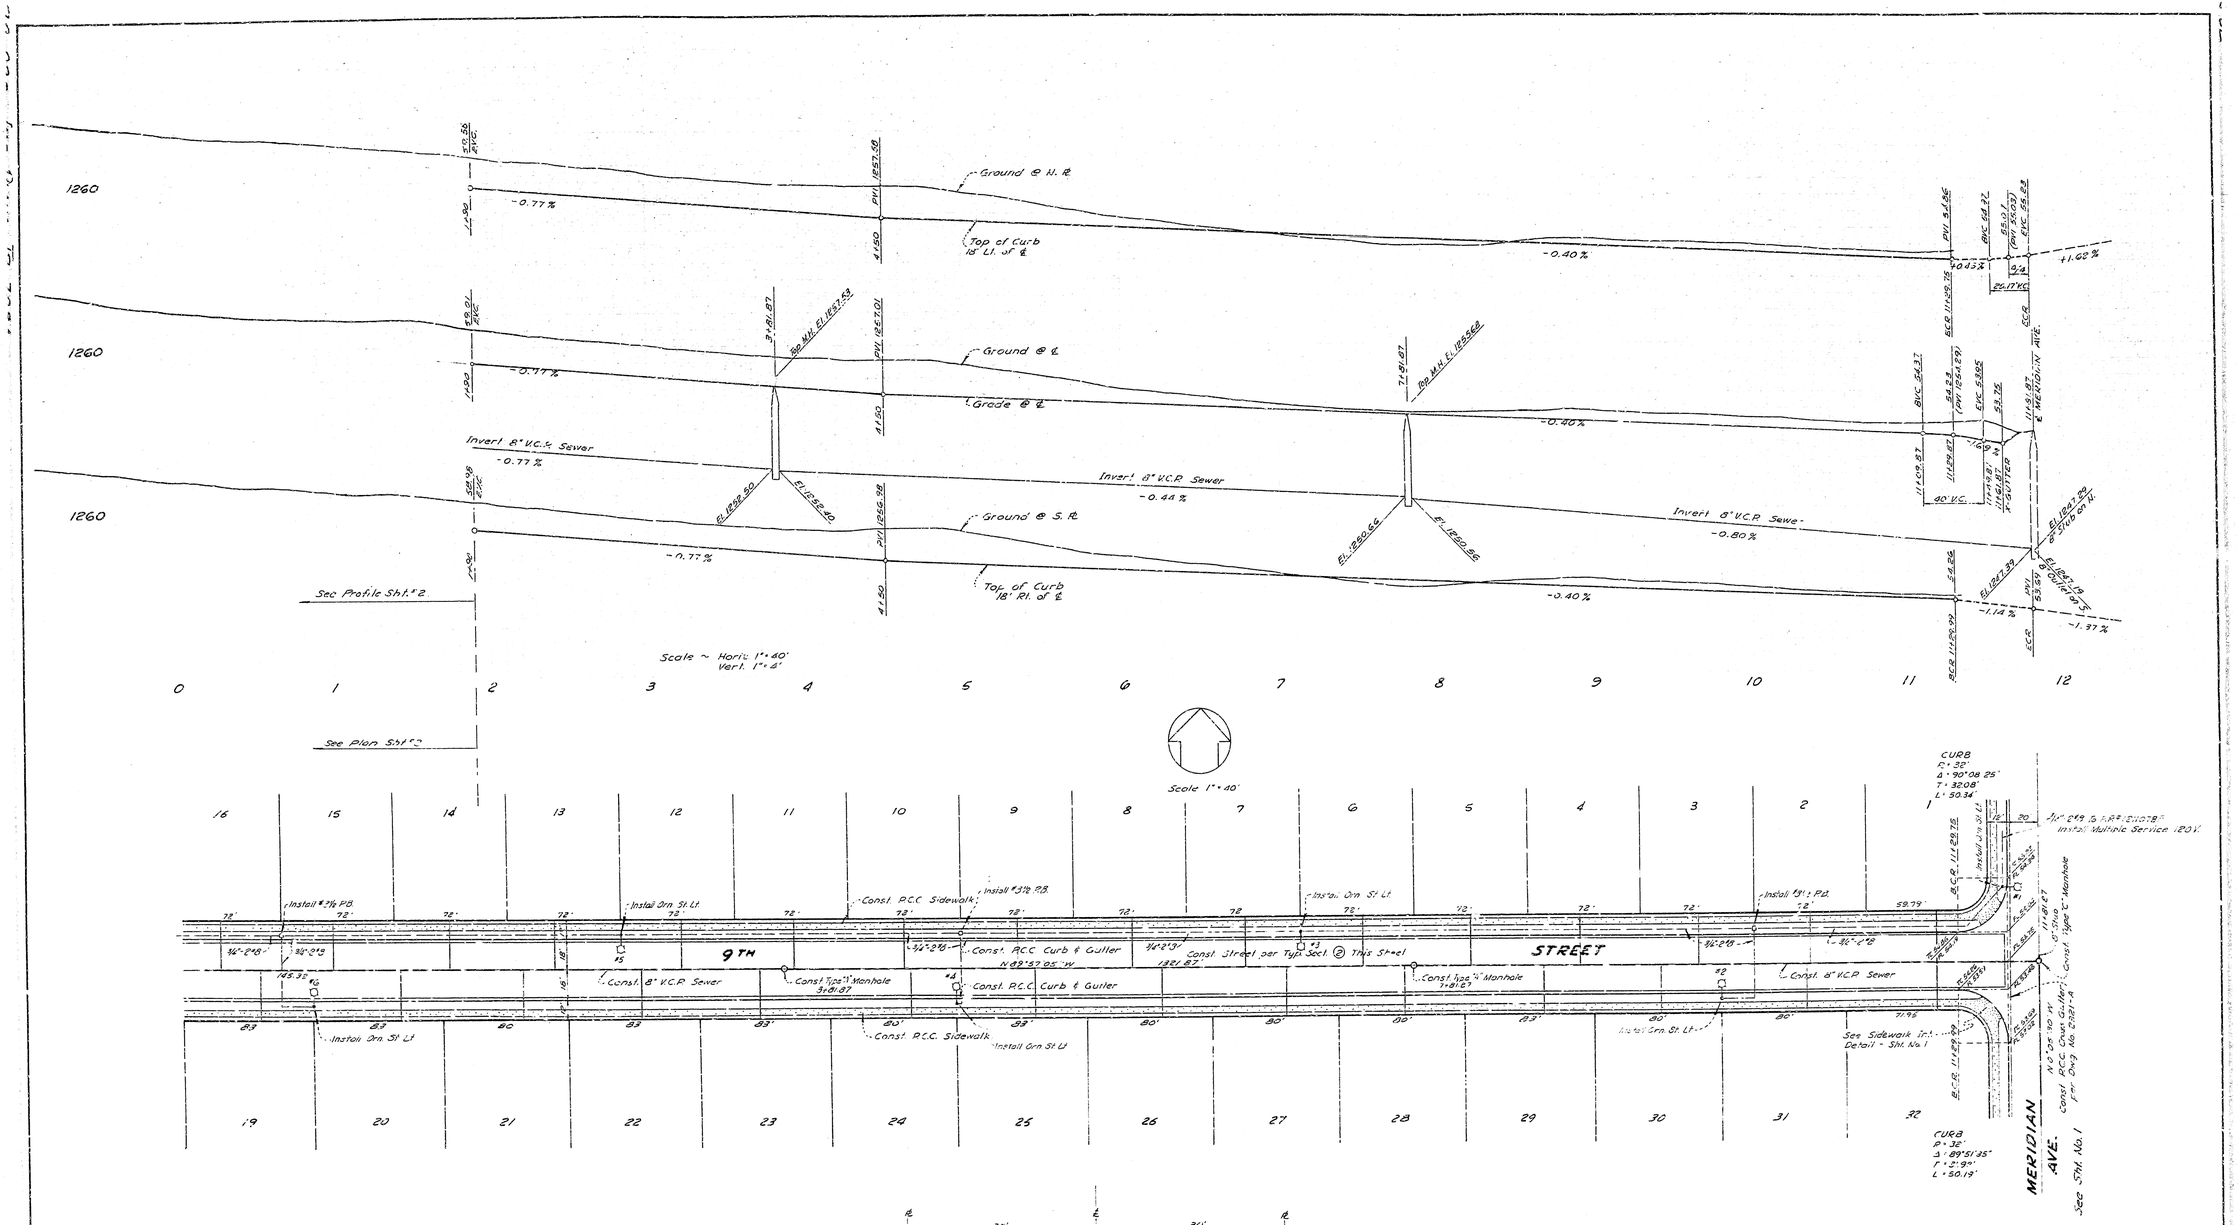
1260
Ground @ H.R.
Top of Curb 18' Lt. of ℄
-0.77 %
-0.40 %
+1.62 %
Ground @ ℄
Grade @ ℄
Invert 8" V.C.P. Sewer
-0.77 %
-0.44 %
-0.80 %
Ground @ S.R.
Top of Curb 18' Rt. of ℄
Sec Profile Sht.#2
See Plan Sht.#2
Scale ~ Horiz. 1" = 40'
Vert. 1" = 4'
Scale 1" = 40'
9TH
STREET
MERIDIAN AVE.
Const. P.C.C. Sidewalk
Const. P.C.C. Curb & Gutter
Const. 8" V.C.P. Sewer
Install Orn St. Lt.
See Sidewalk Int. Detail - Sht. No. 1
See Sht. No. 1
Typical Street Cross Section (2)
Sidewalk per Dwg No. 2321-C, Case "C"
P.C.C. Sidewalk
P.C.C. Curb & Gutter per Dwg No. 2321-A
DEPARTMENT OF ENGINEERING
CITY OF SAN BERNARDINO
IMPROVEMENT PLANS
TRACT No. 7084
SUBMITTED BY CAMPBELL & MILLER ENGINEERS
APPROVED
ACTING CITY ENGINEER
3084