GENERAL NOTES

1. All work embodied on these plans shall be done in conformity with applicable provisions of Standard Specifications No. 2275 and Standard Drawings No. 2281 on file in the Office of the City Engineer.
2. Recess Curb for Driveways where necessary. Exact locations & width to be determined by the Total Width not to exceed City Standards.
3. Obstructions (markings, angles) as directed by Engineer.

① To be removed or relocated by others.

PROFILE

Scale: Horiz. 1" = 20'
Vert. 1" = 2'

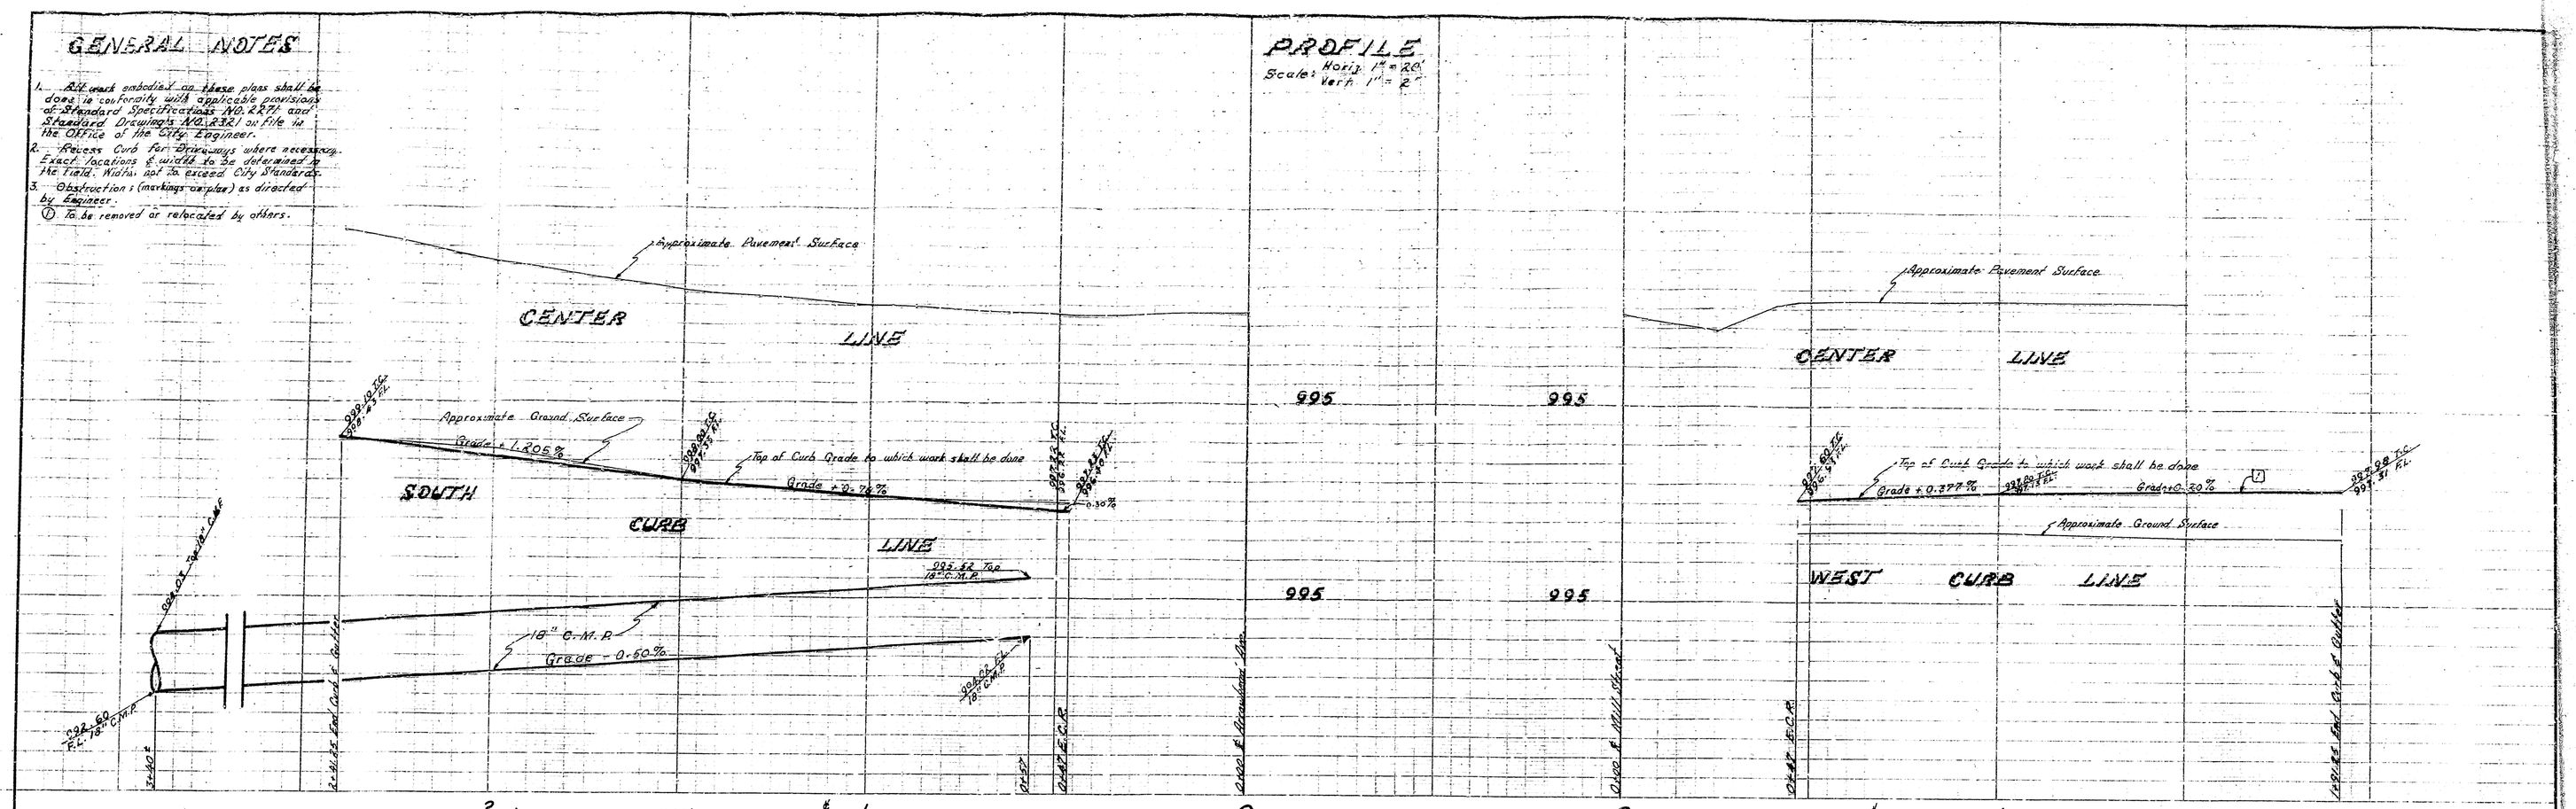

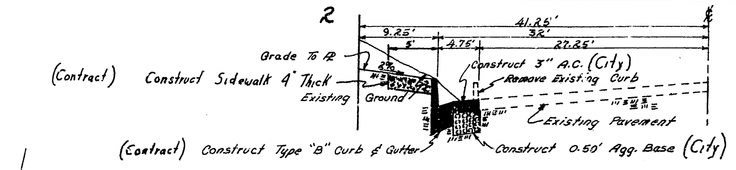

TYPICAL X-SECTION
Scale: Horiz. 1" = 10'
Vert. 1" = 2'

BENCH MARK
Center Line Of Mill Street And Arrowhead Avenue. Elev. 997.35 MSL.

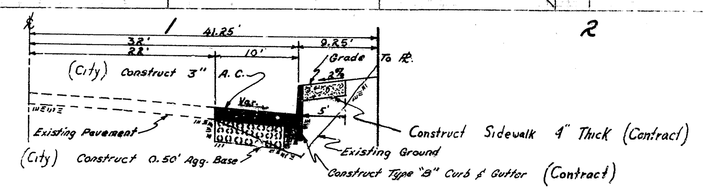

TYPICAL X-SECTION
Scale: Horiz. 1" = 10'
Vert. 1" = 2'

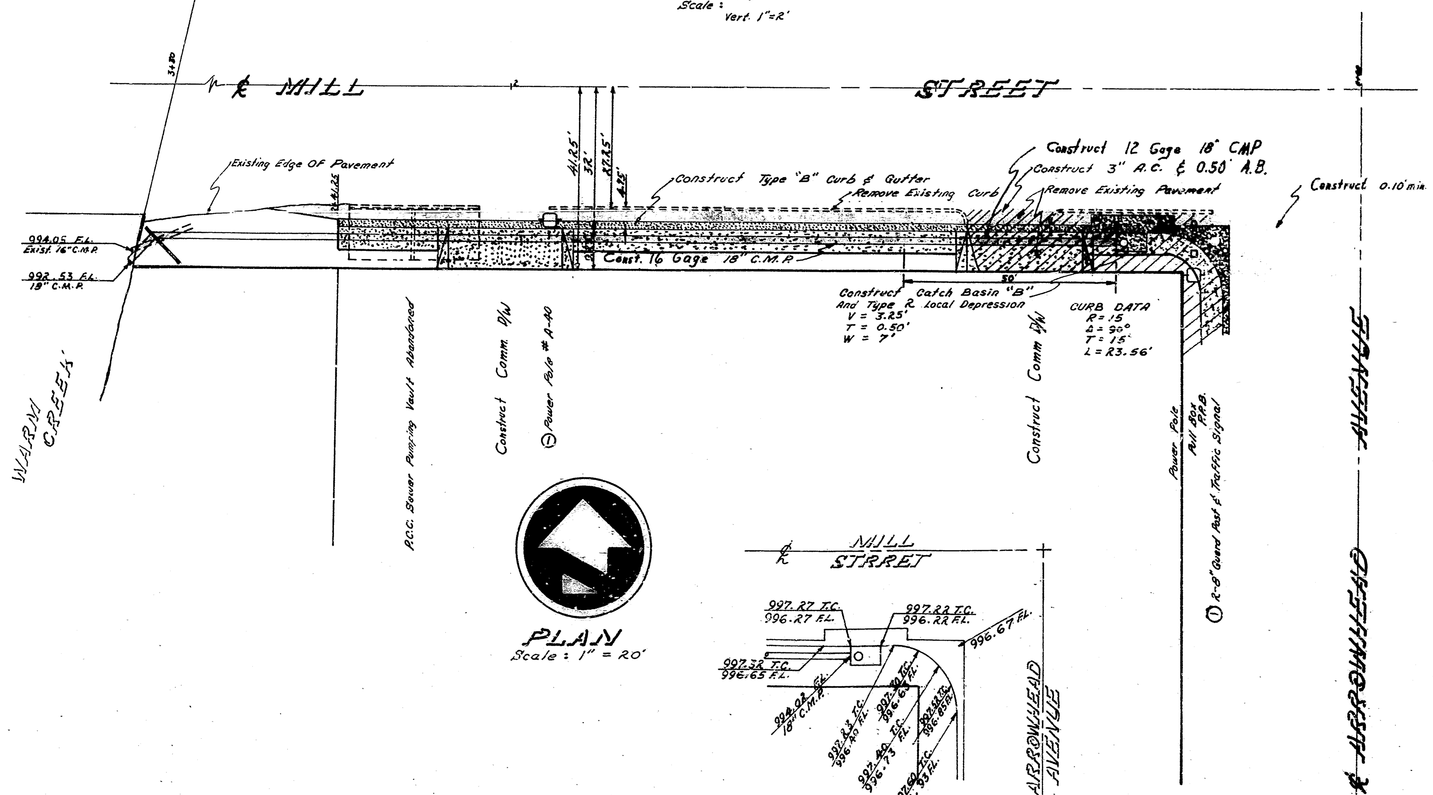

PLAN
Scale: 1" = 20'

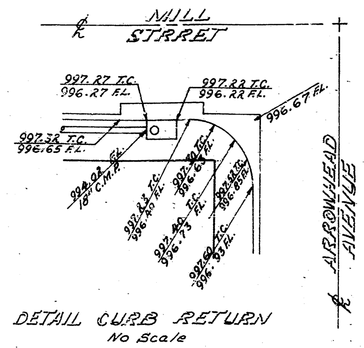

DETAIL CURB RETURN
No Scale

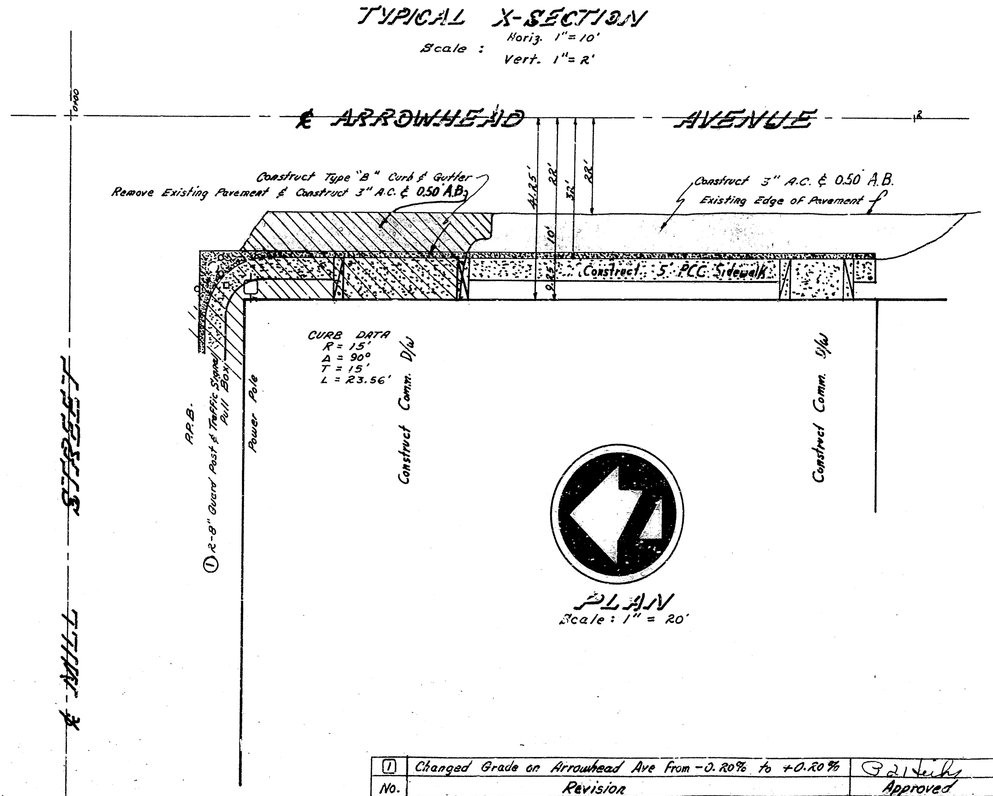

PLAN
Scale: 1" = 20'

No.	Revision	Approved	Date
1	Changed Grade on Arrowhead Ave From −0.20% to +0.20%	[illegible]	2-16-65

APPROVED September 14, 1964
[illegible]
CITY ENGINEER
REGISTERED CIVIL ENGINEER NO. 13,653

DRAWING NO. 3165
SHEET 1 OF 2 SHEETS

DRAWN BY Roger Harrel
CHECKED BY
RECOMMENDED

DEPARTMENT OF ENGINEERING
CITY OF SAN BERNARDINO
IMPROVEMENT PLANS
SOUTHWEST CORNER
MILL STREET & ARROWHEAD AVENUE

GENERAL NOTES

1. All work embodied on these plans shall be done in conformity with applicable provisions of Standard Specifications No. 2275 and Standard Drawings No. 2281 on file in the Office of the City Engineer.
2. Recess Curb for Driveways where necessary. Exact locations & width to be determined by the Total Width not to exceed City Standards.
3. Obstructions (markings, angles) as directed by Engineer.

① To be removed or relocated by others.

PROFILE

Scale: Horiz. 1" = 20'
Vert. 1" = 2'

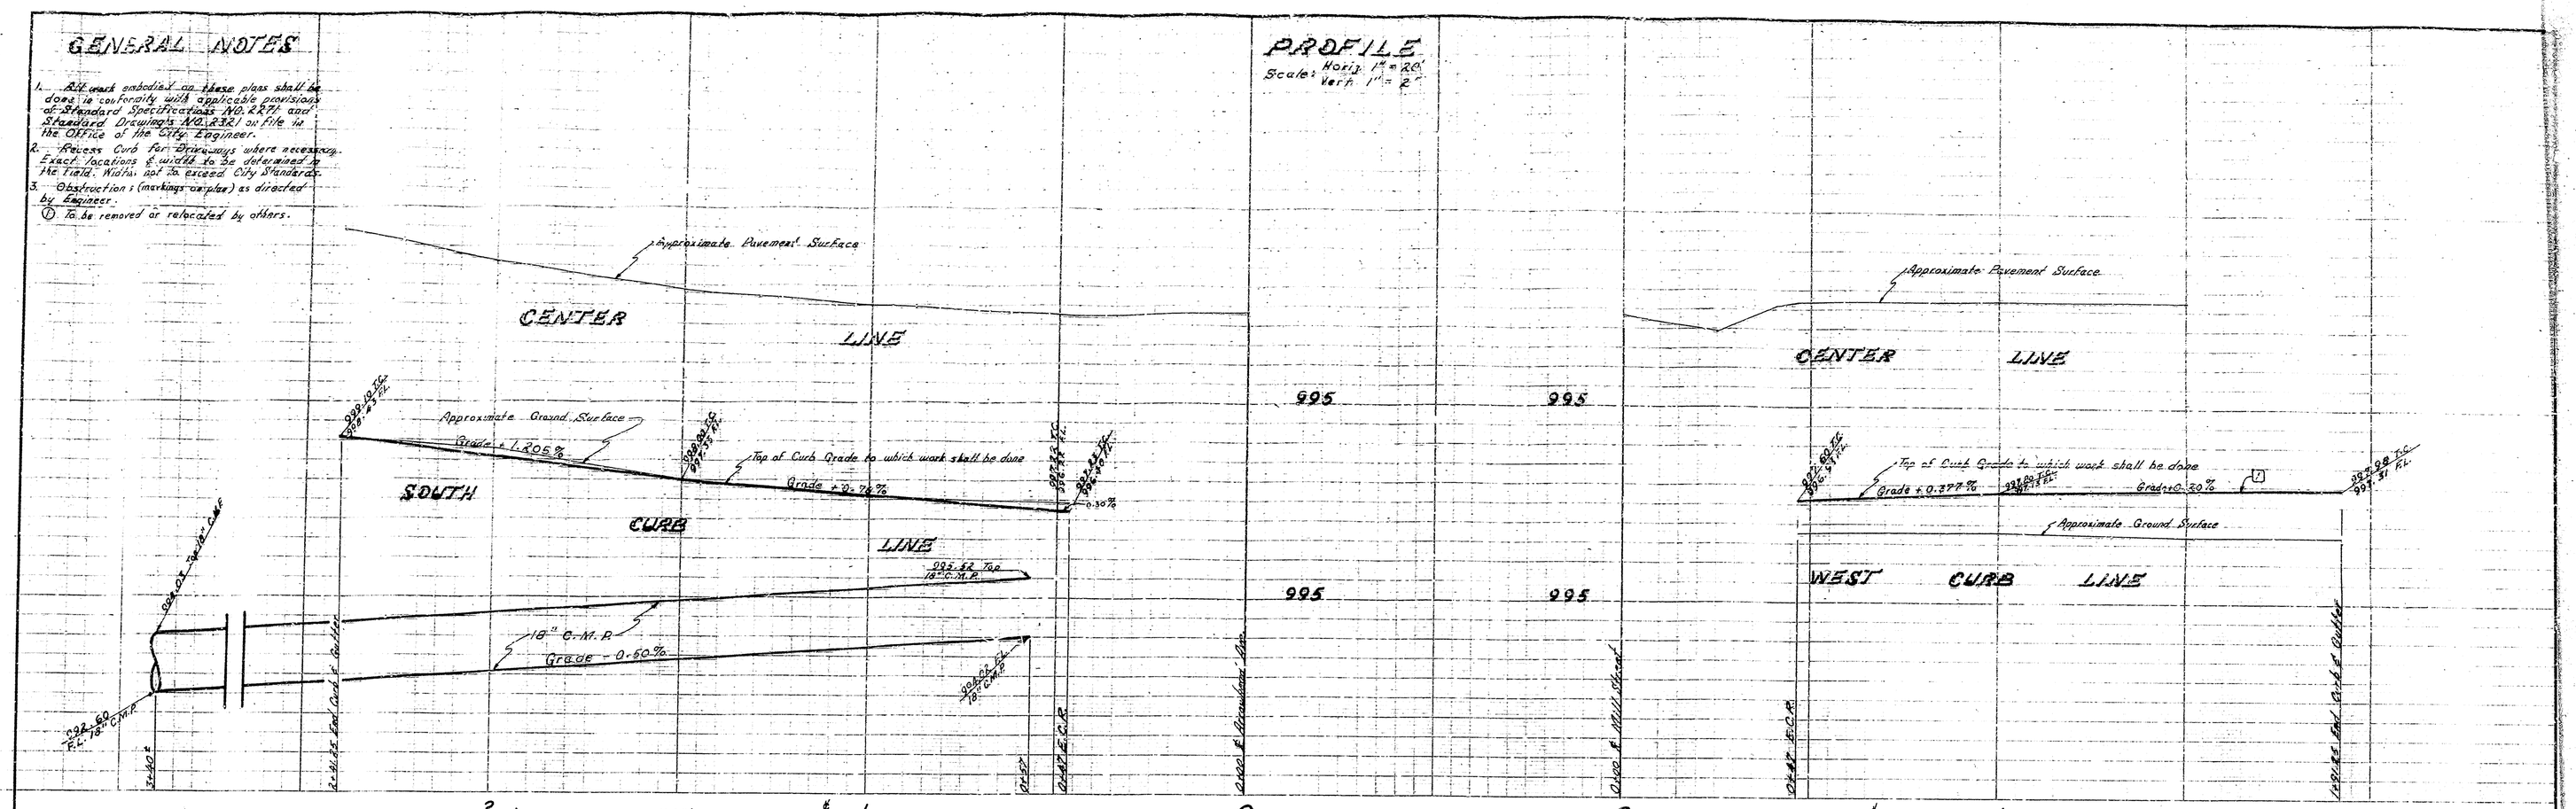

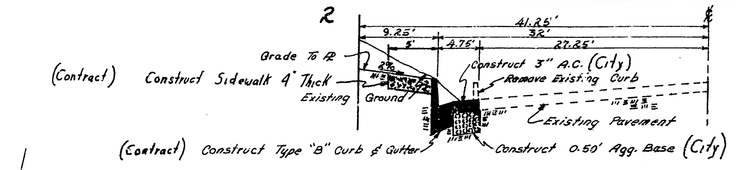

TYPICAL X-SECTION
Scale: Horiz. 1" = 10'
Vert. 1" = 2'

BENCH MARK
Center Line Of Mill Street And Arrowhead Avenue. Elev. 997.35 MSL.

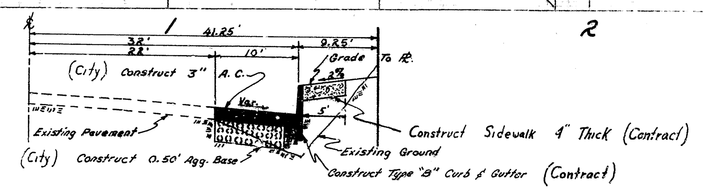

TYPICAL X-SECTION
Scale: Horiz. 1" = 10'
Vert. 1" = 2'

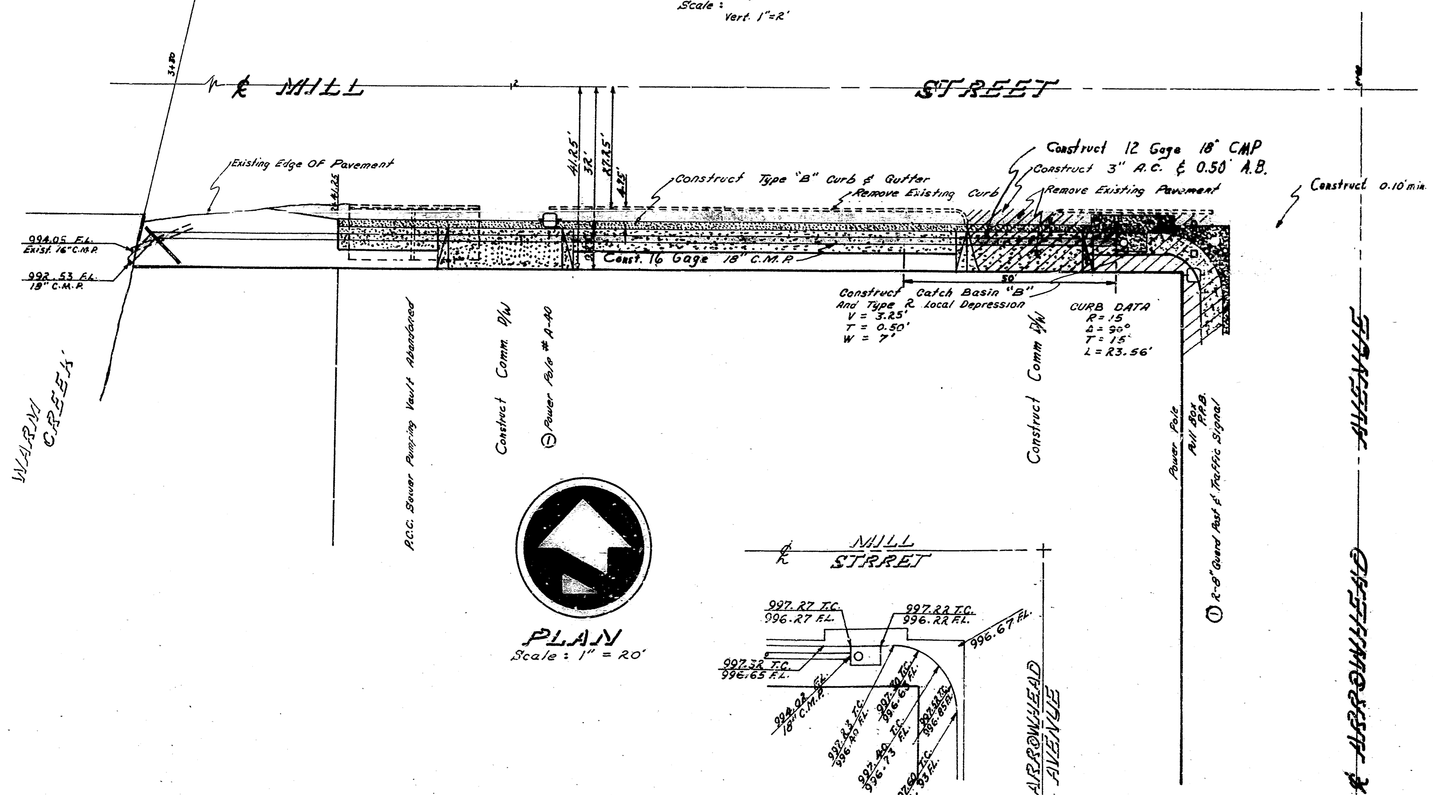

PLAN
Scale: 1" = 20'

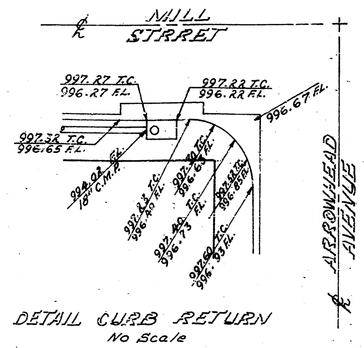

DETAIL CURB RETURN
No Scale

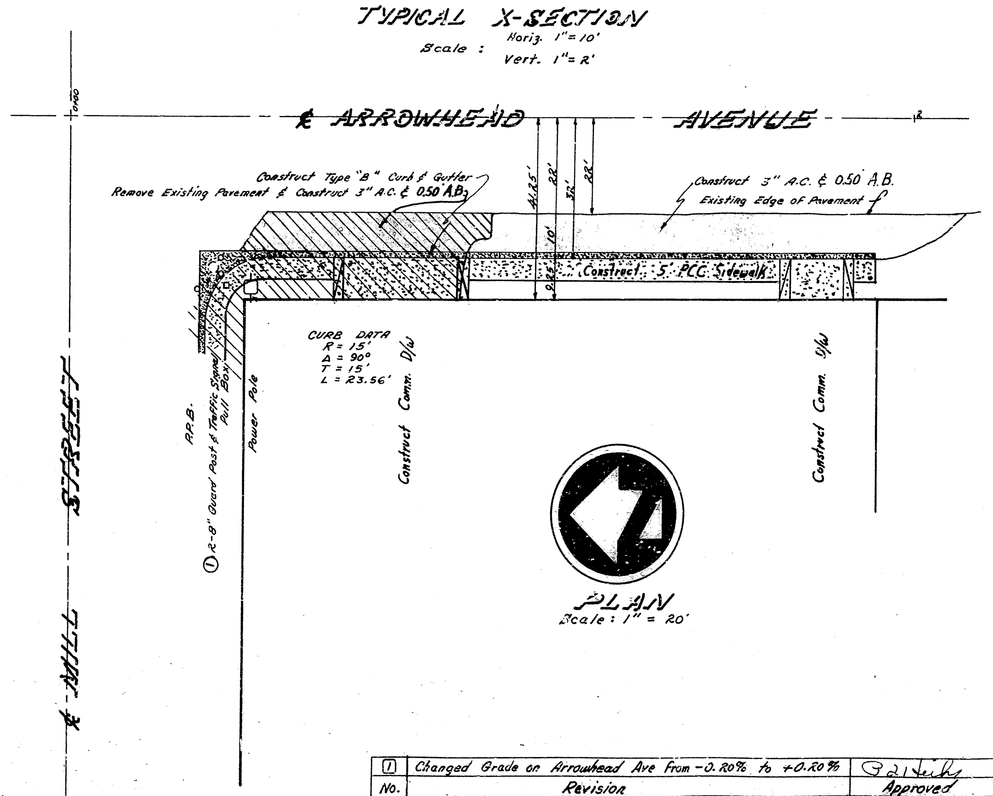

PLAN
Scale: 1" = 20'

No.	Revision	Approved	Date
1	Changed Grade on Arrowhead Ave From −0.20% to +0.20%	[illegible]	2-16-65

APPROVED September 14, 1964
[illegible]
CITY ENGINEER
REGISTERED CIVIL ENGINEER NO. 13,653

DRAWING NO. 3165
SHEET 1 OF 2 SHEETS

DRAWN BY Roger Harrel
CHECKED BY
RECOMMENDED

DEPARTMENT OF ENGINEERING
CITY OF SAN BERNARDINO
IMPROVEMENT PLANS
SOUTHWEST CORNER
MILL STREET & ARROWHEAD AVENUE