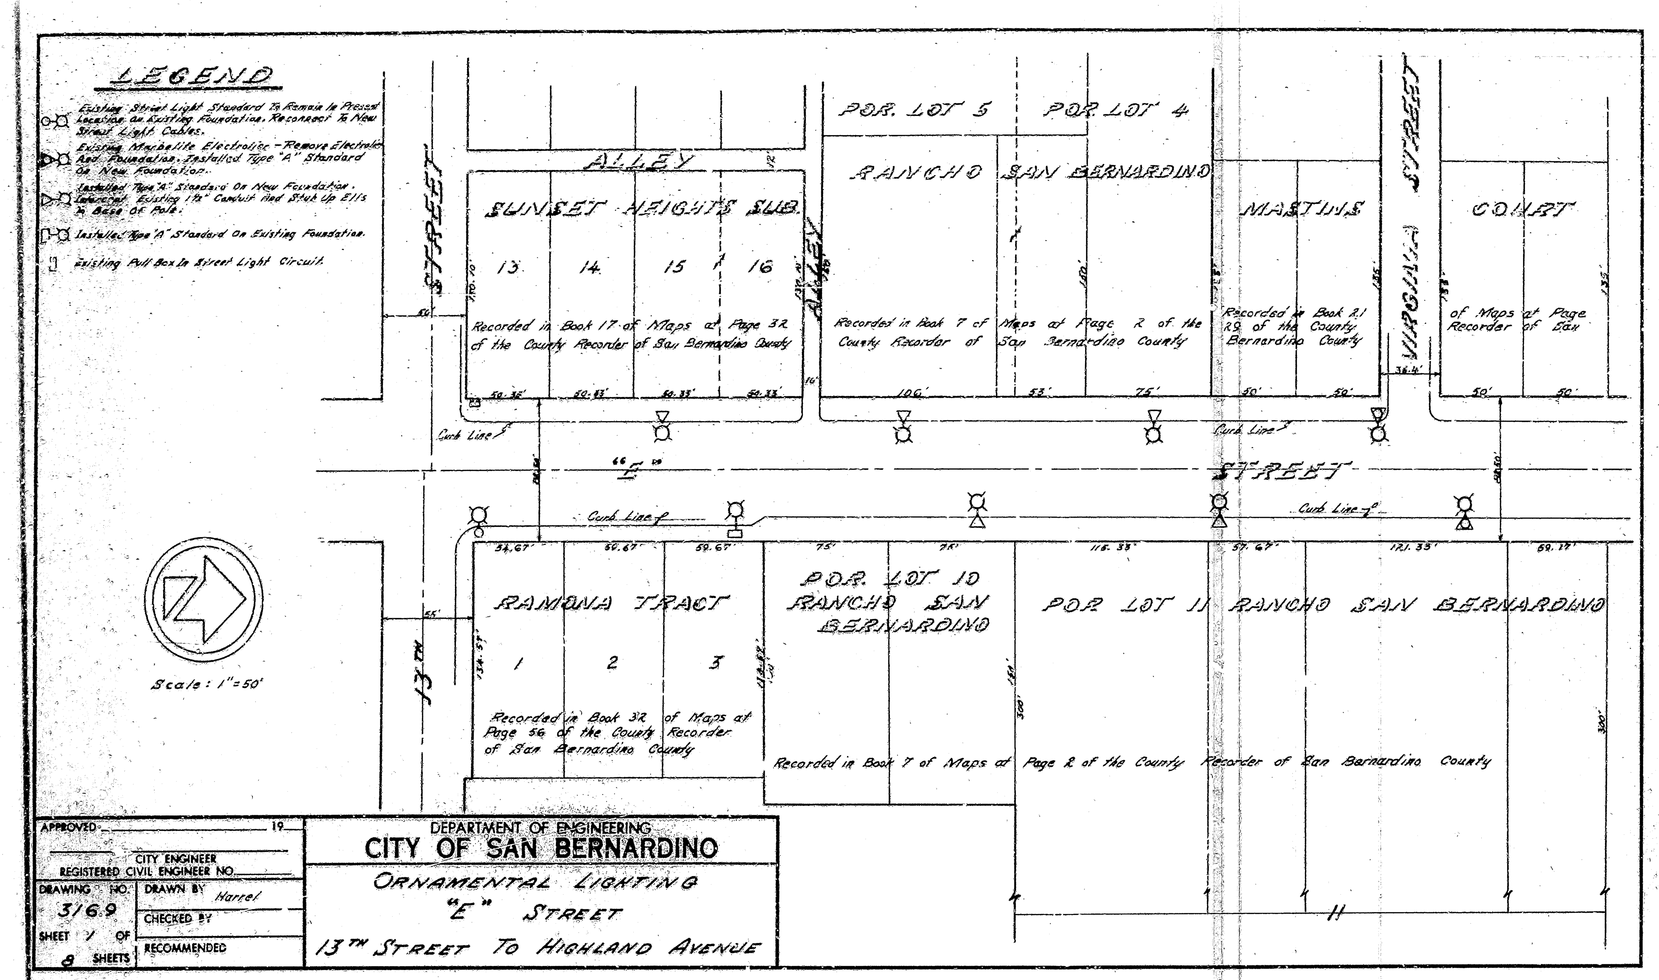
LEGEND
Existing Street Light Standard To Remain In Present Location On Existing Foundation. Reconnect To New Street Light Cables.
Existing Mercalite Electrolier - Remove Electrolier And Foundation - Installed Type "A" Standard On New Foundation.
Installed Type "A" Standard On New Foundation - Connected Existing 1½" Conduit And Stub Up Ells In Base Of Pole.
Installed Type "A" Standard On Existing Foundation.
Existing Pull Box In Street Light Circuit.
Scale: 1"=50'
ALLEY
SUNSET HEIGHTS SUB.
13
14
15
16
Recorded in Book 17 of Maps at Page 32 of the County Recorder of San Bernardino County
POR. LOT 5
POR. LOT 4
RANCHO SAN BERNARDINO
Recorded in Book 7 of Maps at Page 2 of the County Recorder of San Bernardino County
MASTIN'S
Recorded in Book 21 of the County Recorder of San Bernardino County
VIRGINIA STREET
COURT
of Maps at Page Recorder of San
"E" STREET
Curb Line
RAMONA TRACT
1
2
3
Recorded in Book 32 of Maps at Page 56 of the County Recorder of San Bernardino County
POR. LOT 10 RANCHO SAN BERNARDINO
POR. LOT 11 RANCHO SAN BERNARDINO
Recorded in Book 7 of Maps at Page 2 of the County Recorder of San Bernardino County
13TH
APPROVED 19
CITY ENGINEER
REGISTERED CIVIL ENGINEER NO.
DRAWING NO. 3169
SHEET 7 OF 8 SHEETS
DRAWN BY Harrel
CHECKED BY
RECOMMENDED
DEPARTMENT OF ENGINEERING
CITY OF SAN BERNARDINO
ORNAMENTAL LIGHTING
"E" STREET
13TH STREET TO HIGHLAND AVENUE

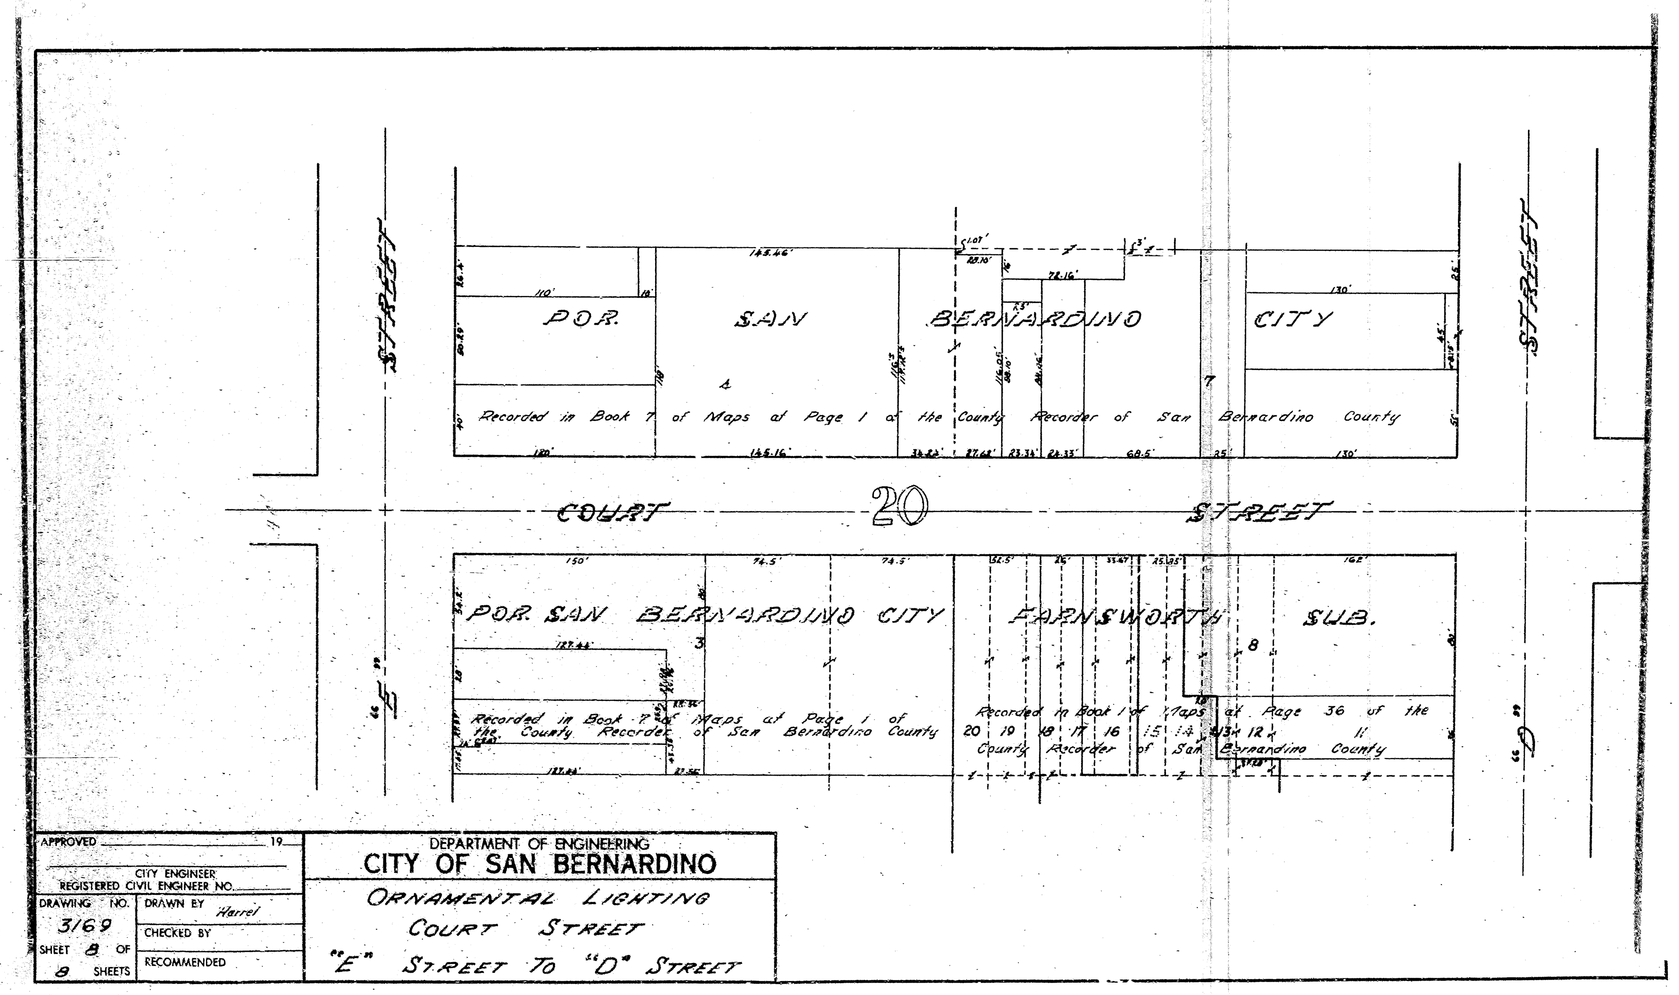
"D" STREET
POR. SAN BERNARDINO CITY
Recorded in Book 7 of Maps at Page 1 of the County Recorder of San Bernardino County
COURT
20
"E" STREET
POR. SAN BERNARDINO CITY
FARNSWORTH SUB.
Recorded in Book 1 of Maps at Page 36 of the County Recorder of San Bernardino County
APPROVED 19
CITY ENGINEER
REGISTERED CIVIL ENGINEER NO.
DRAWING NO. 3169
SHEET 8 OF 8 SHEETS
DRAWN BY Harrel
CHECKED BY
RECOMMENDED
DEPARTMENT OF ENGINEERING
CITY OF SAN BERNARDINO
ORNAMENTAL LIGHTING
COURT STREET
"E" STREET TO "D" STREET