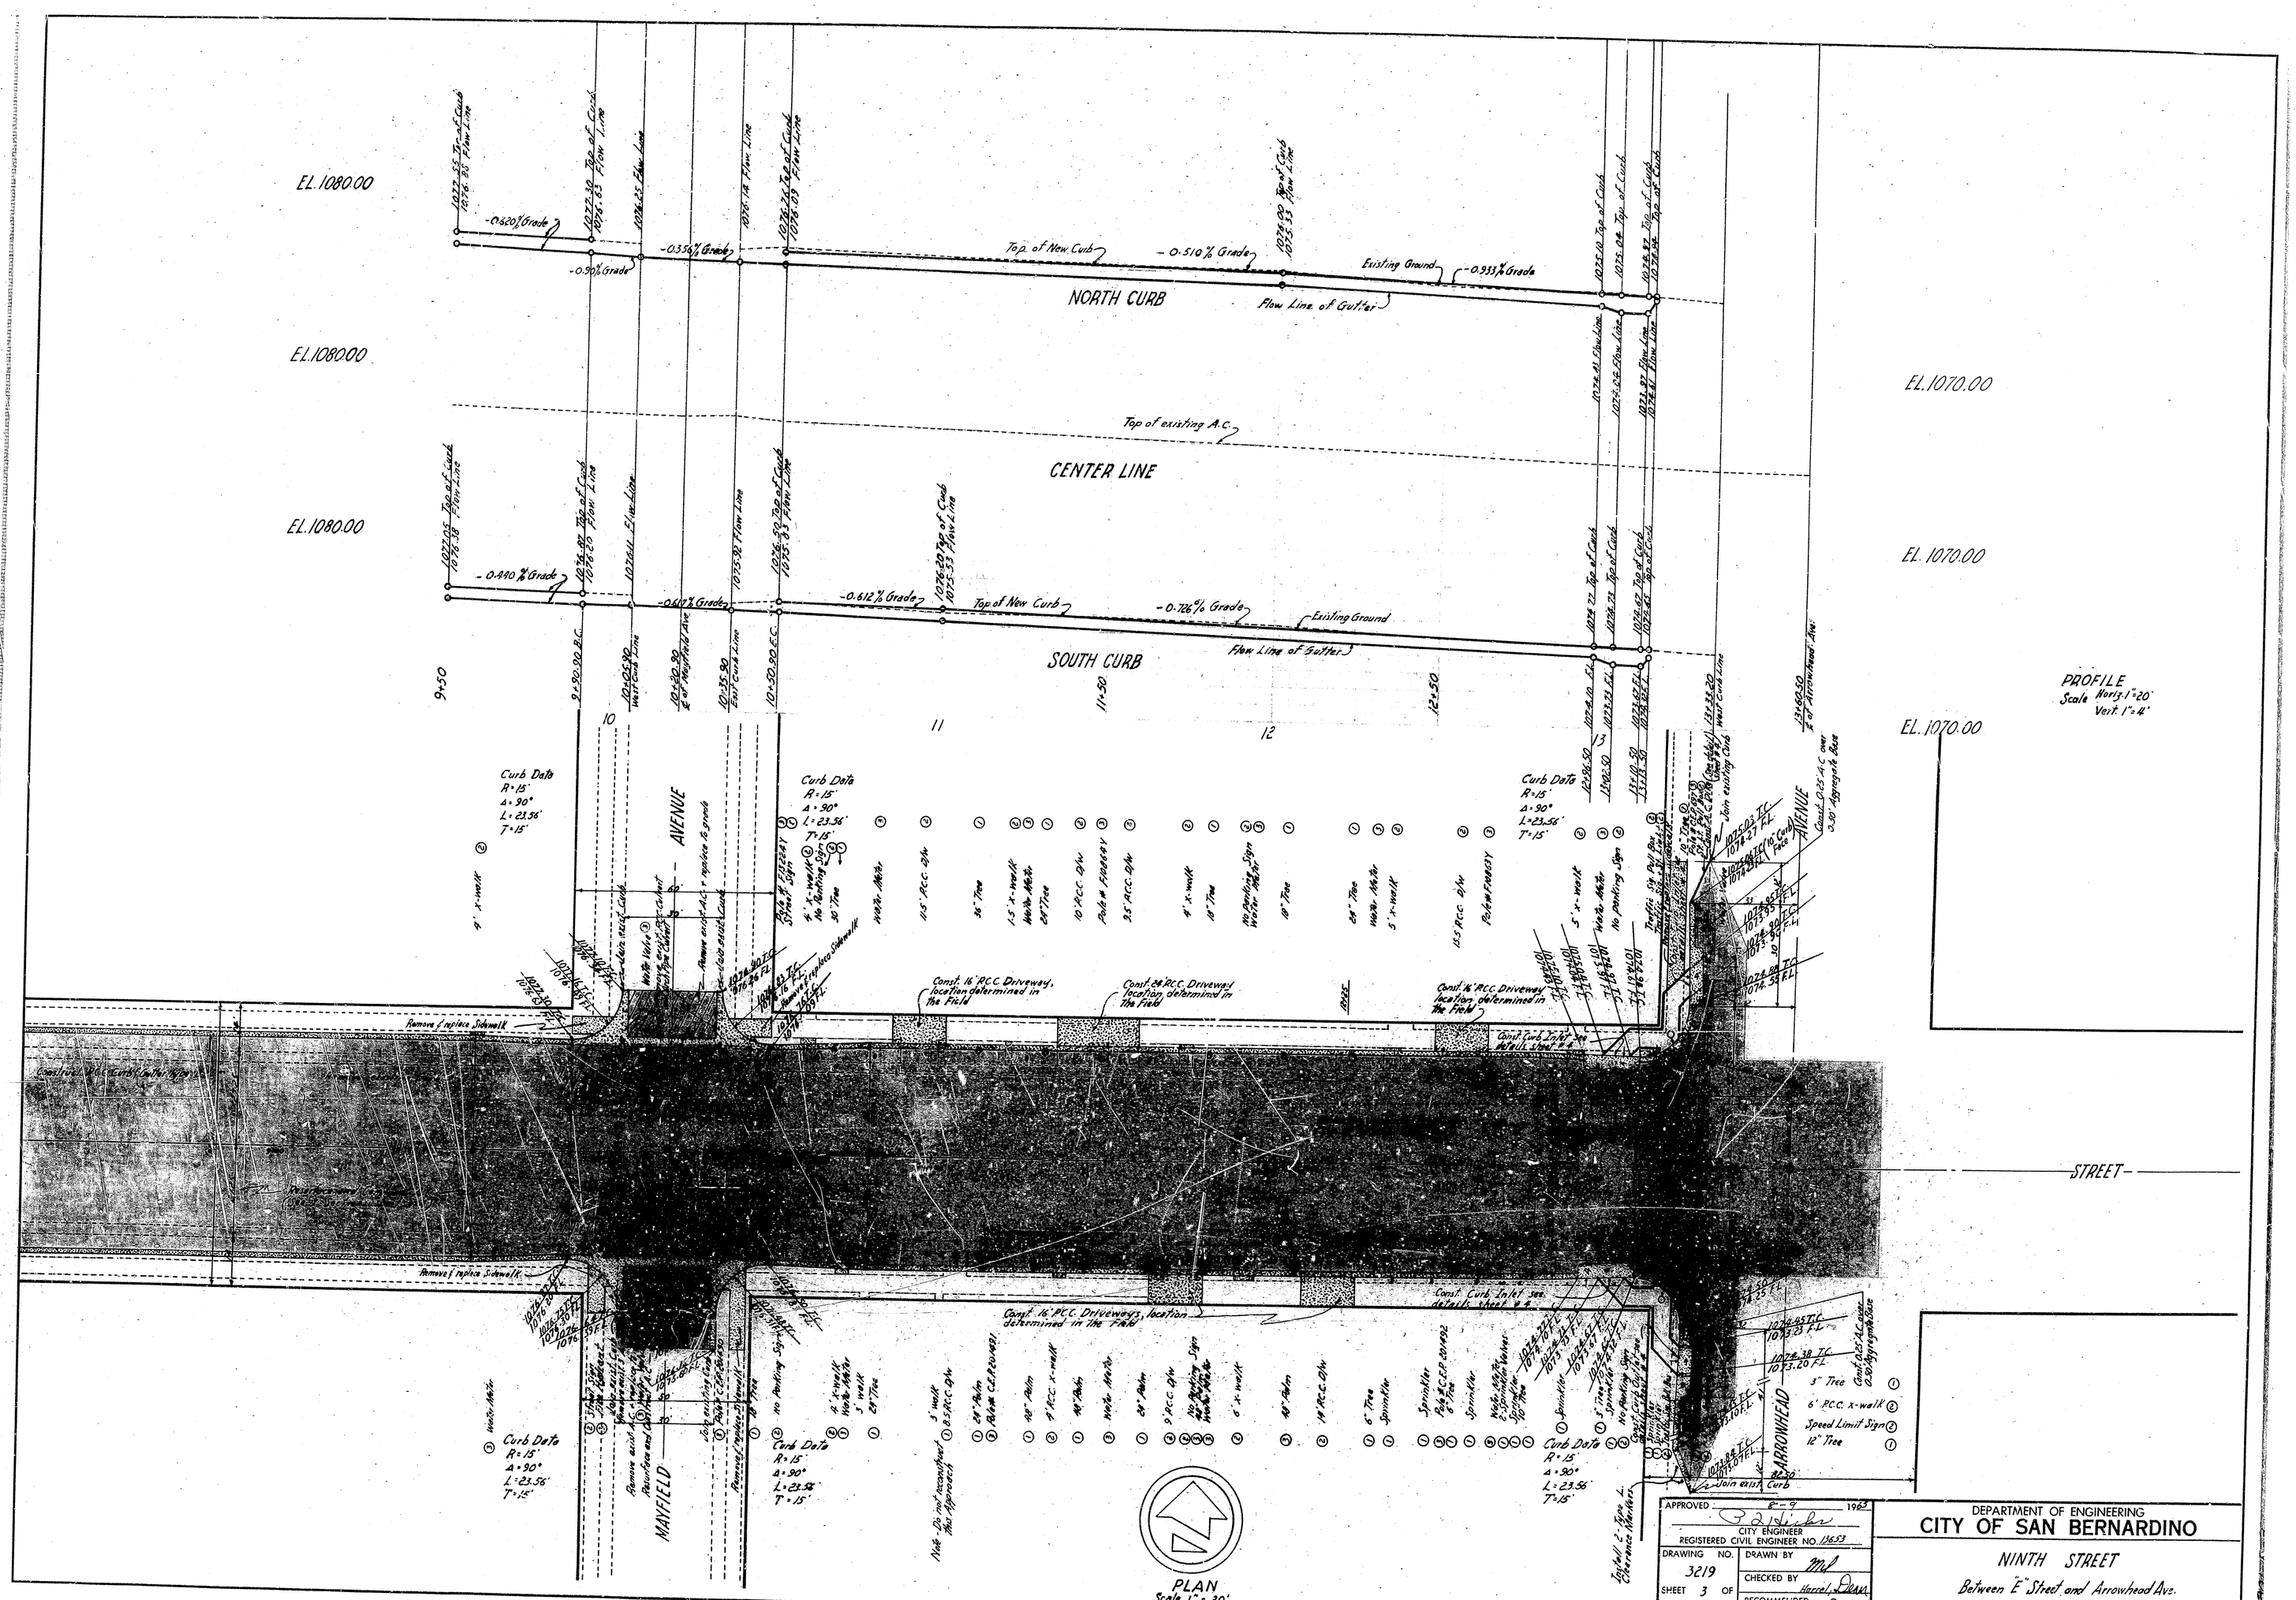
EL. 1080.00
EL. 1080.00
EL. 1080.00
EL. 1070.00
EL. 1070.00
EL. 1070.00
NORTH CURB
Top of New Curb
Existing Ground
Flow Line of Gutter
Top of existing A.C.
CENTER LINE
SOUTH CURB
Top of New Curb
Existing Ground
Flow Line of Gutter
PROFILE
Scale Horiz. 1"=20'
Vert. 1"=4'
AVENUE
MAYFIELD
BARROWHEAD
STREET
PLAN
Scale 1" = 20'
APPROVED
CITY ENGINEER
REGISTERED CIVIL ENGINEER NO. 13653
DRAWING NO. 3219
SHEET 3 OF 10 SHEETS.
DRAWN BY
CHECKED BY
RECOMMENDED
DEPARTMENT OF ENGINEERING
CITY OF SAN BERNARDINO
NINTH STREET
Between "E" Street and Arrowhead Ave.
Widening

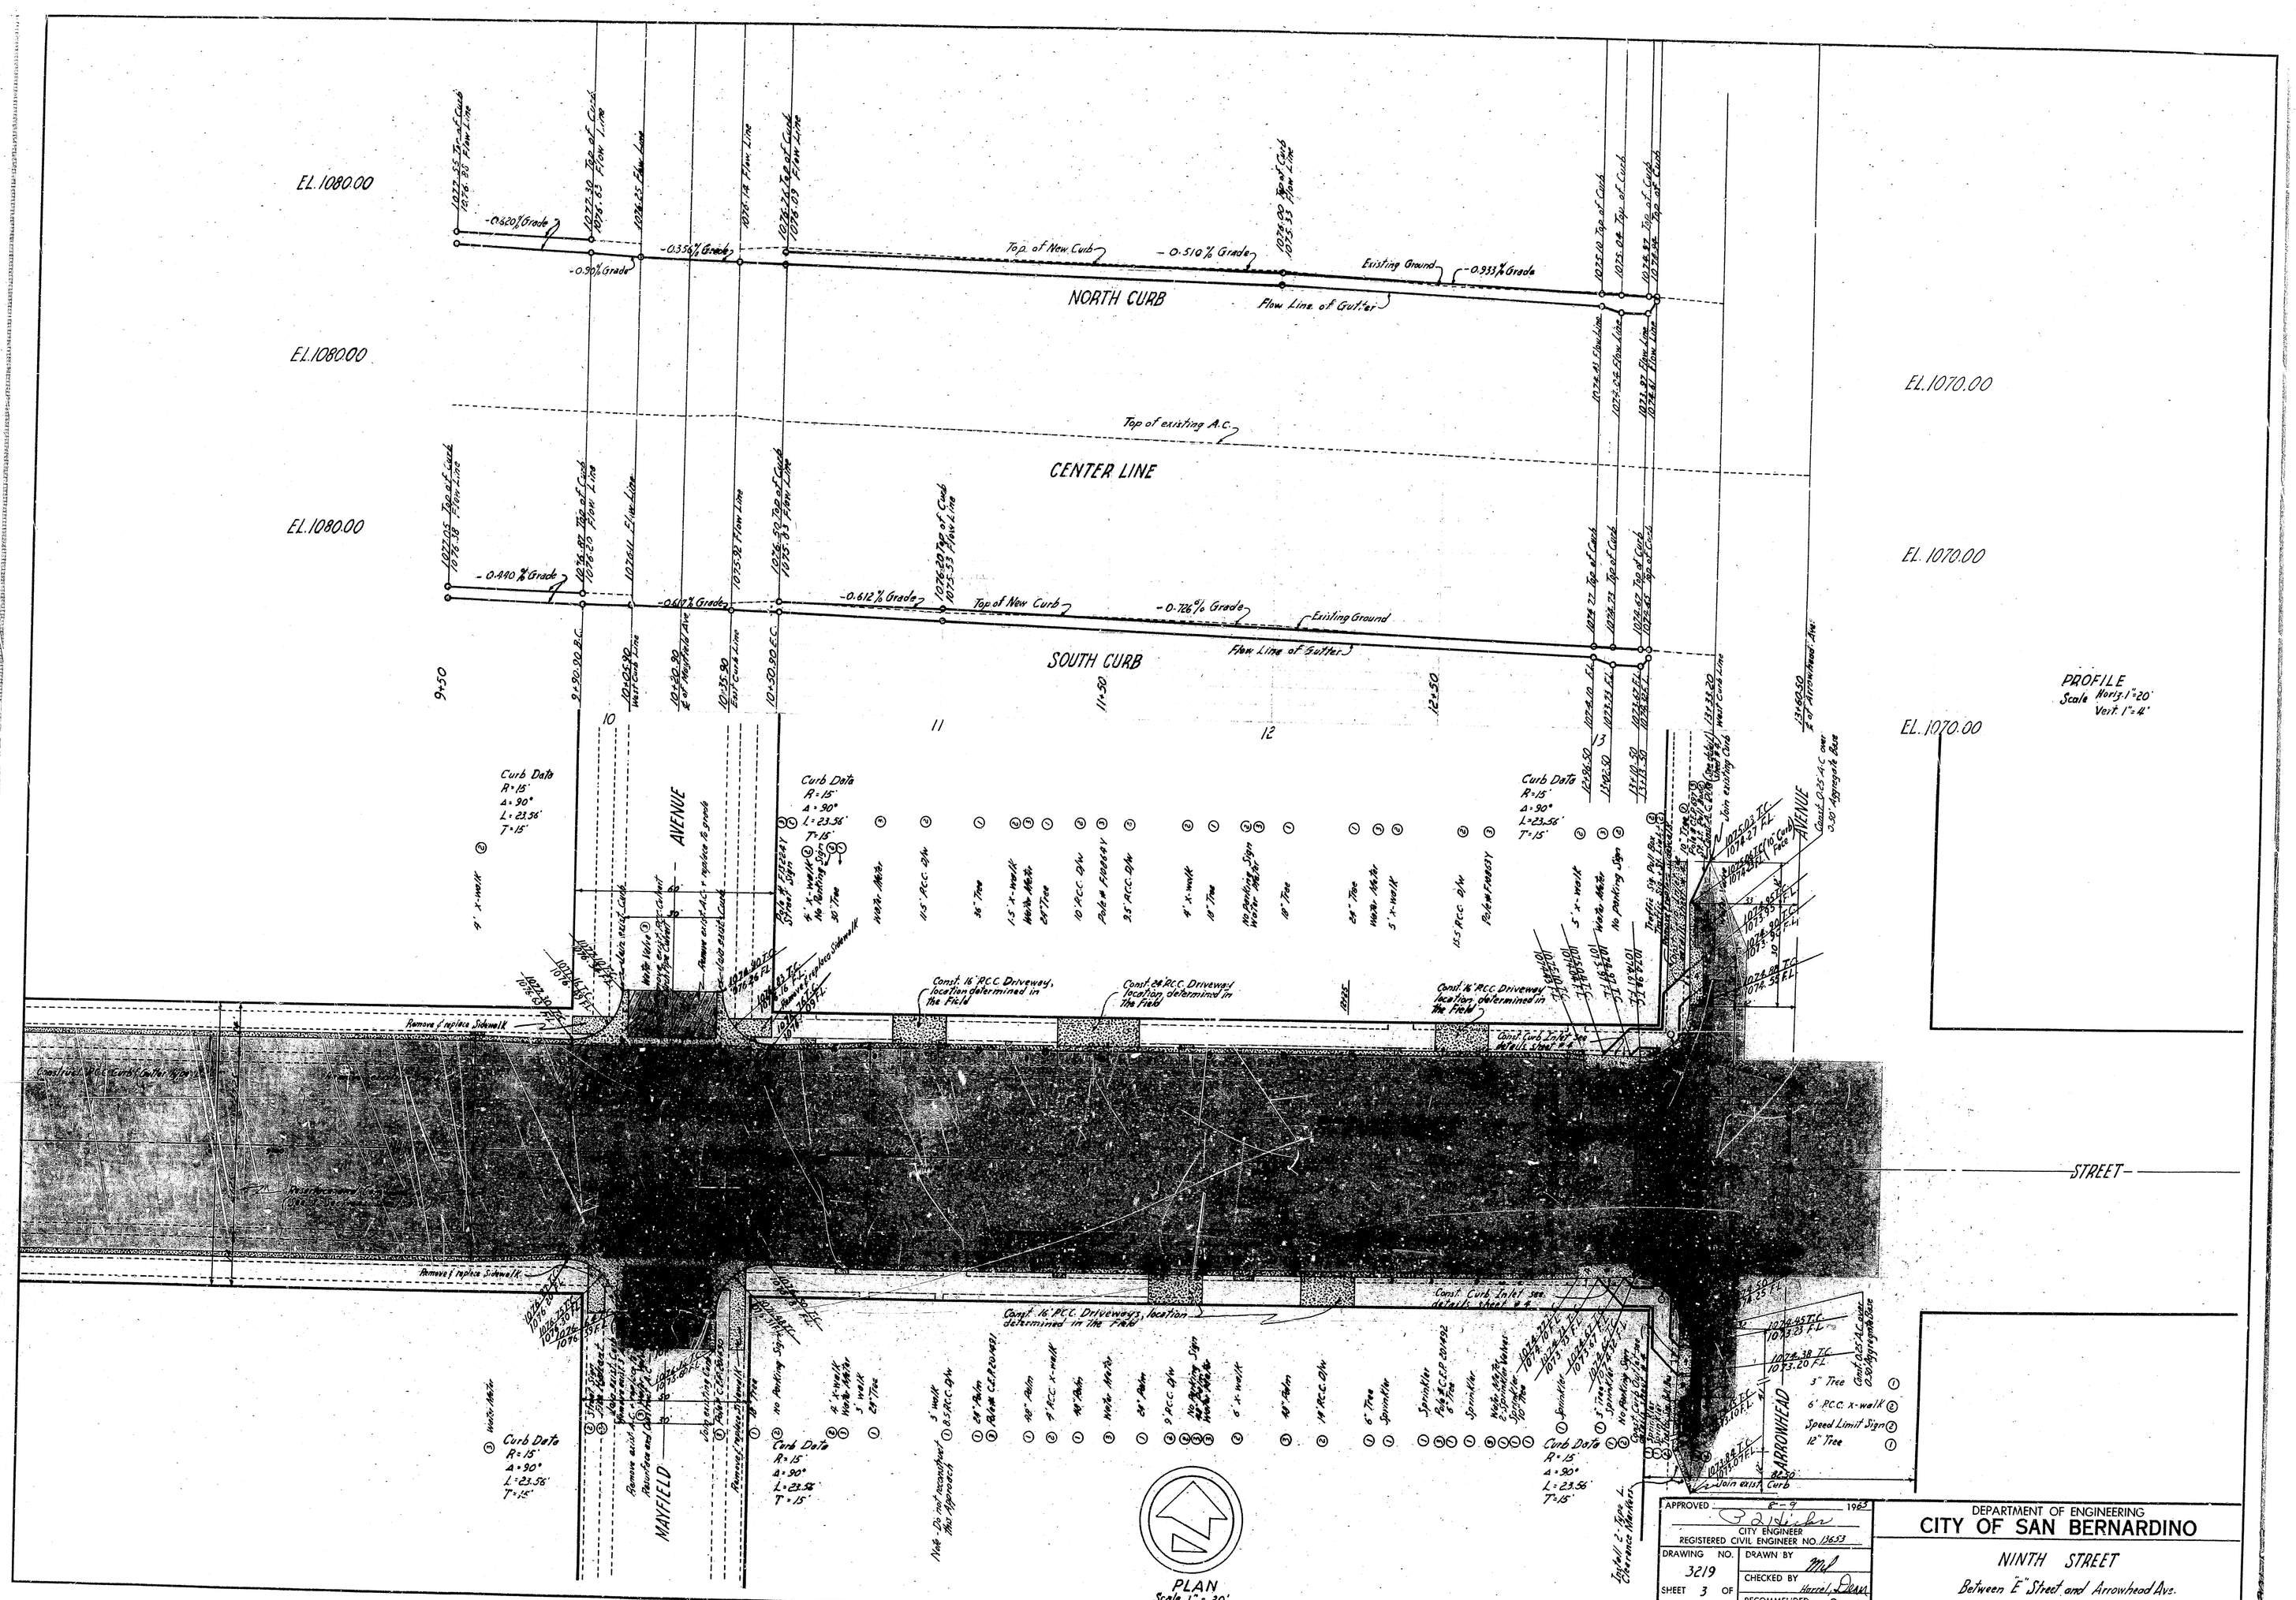
EL. 1080.00
EL. 1080.00
EL. 1080.00
EL. 1070.00
EL. 1070.00
EL. 1070.00
NORTH CURB
Top of New Curb
Existing Ground
Flow Line of Gutter
Top of existing A.C.
CENTER LINE
SOUTH CURB
Top of New Curb
Existing Ground
Flow Line of Gutter
PROFILE
Scale Horiz. 1"=20'
Vert. 1"=4'
AVENUE
MAYFIELD
BARROWHEAD
STREET
PLAN
Scale 1" = 20'
APPROVED
CITY ENGINEER
REGISTERED CIVIL ENGINEER NO. 13653
DRAWING NO. 3219
SHEET 3 OF 10 SHEETS.
DRAWN BY
CHECKED BY
RECOMMENDED
DEPARTMENT OF ENGINEERING
CITY OF SAN BERNARDINO
NINTH STREET
Between "E" Street and Arrowhead Ave.
Widening