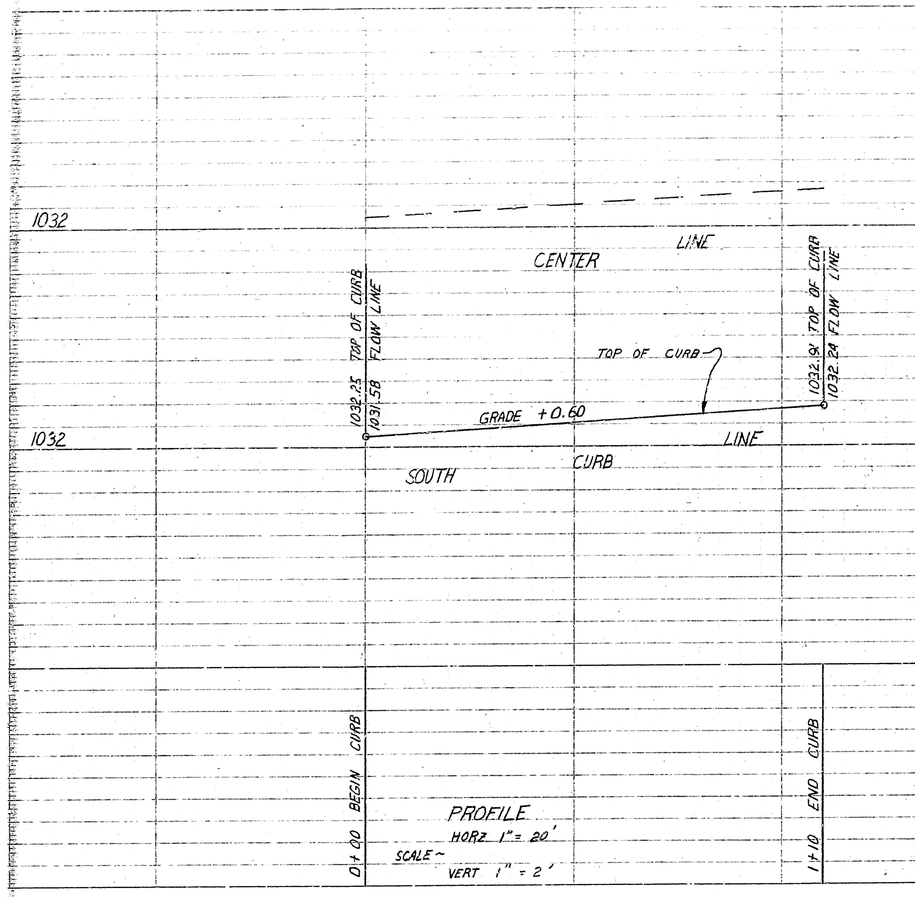

NOTES ~

1. All work embodied on this plan shall be done in conformity with Standard Specifications No. 227 and Standard Drawings No. 2321 on file in the Office of the City Engineer

BENCH MARK
OLD CENTERLINE POINT 6+00
ELEVATION 1032.63 M.S.L.

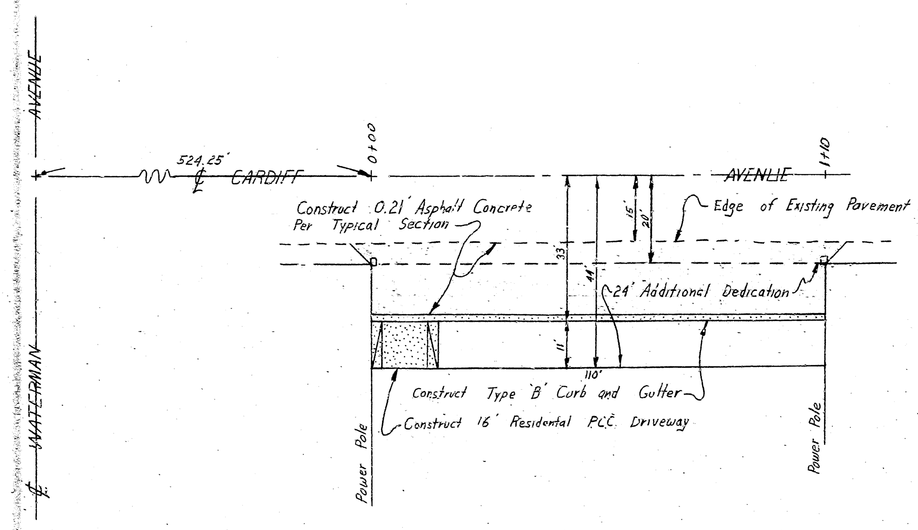

PLAN
SCALE ~ 1" = 20'

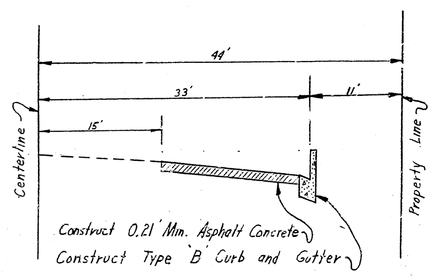

TYPICAL SECTION
SCALE ~ HORZ. 1" = 10'
VERT. 1" = 2'

APPROVED 7-22 1965
CITY ENGINEER
REGISTERED CIVIL ENGINEER NO. 13,653

DRAWING NO 3258
SHEET 1 OF 1 SHEETS

DRAWN BY Roger
CHECKED BY
RECOMMENDED

DEPARTMENT OF ENGINEERING
CITY OF SAN BERNARDINO

IMPROVEMENT PLAN
387 EAST CARDIFF AVENUE