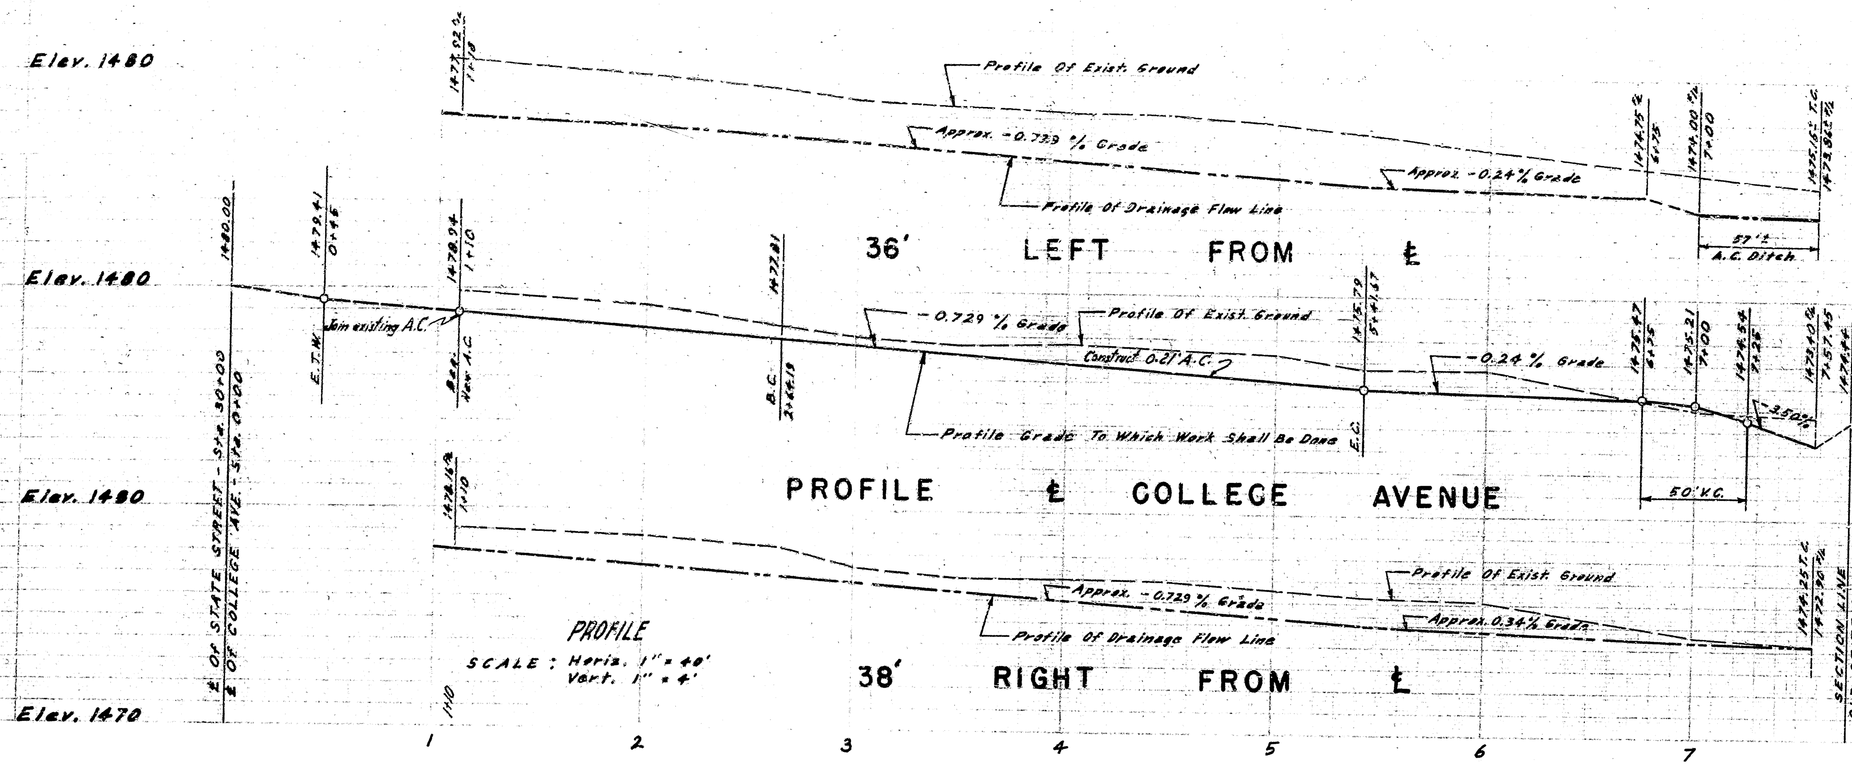

GENERAL NOTES

1. All work embodied on these Plans shall be done in contermity with applicable provisions of Standard Specifications No. 3271, REVISED NOV. 1964, on file in the Office of the City Engineer.
2. Bench Mark - U.S.G.S. V 527
   N.W. Cor. of State Street and Kendall Drive.
   Elev. 1499.29 M.S.L.
3. Payment for all removals, earthwork, water, etc. shall be included in prices paid for other contract items of work (no additional compensation will be allowed therefore.

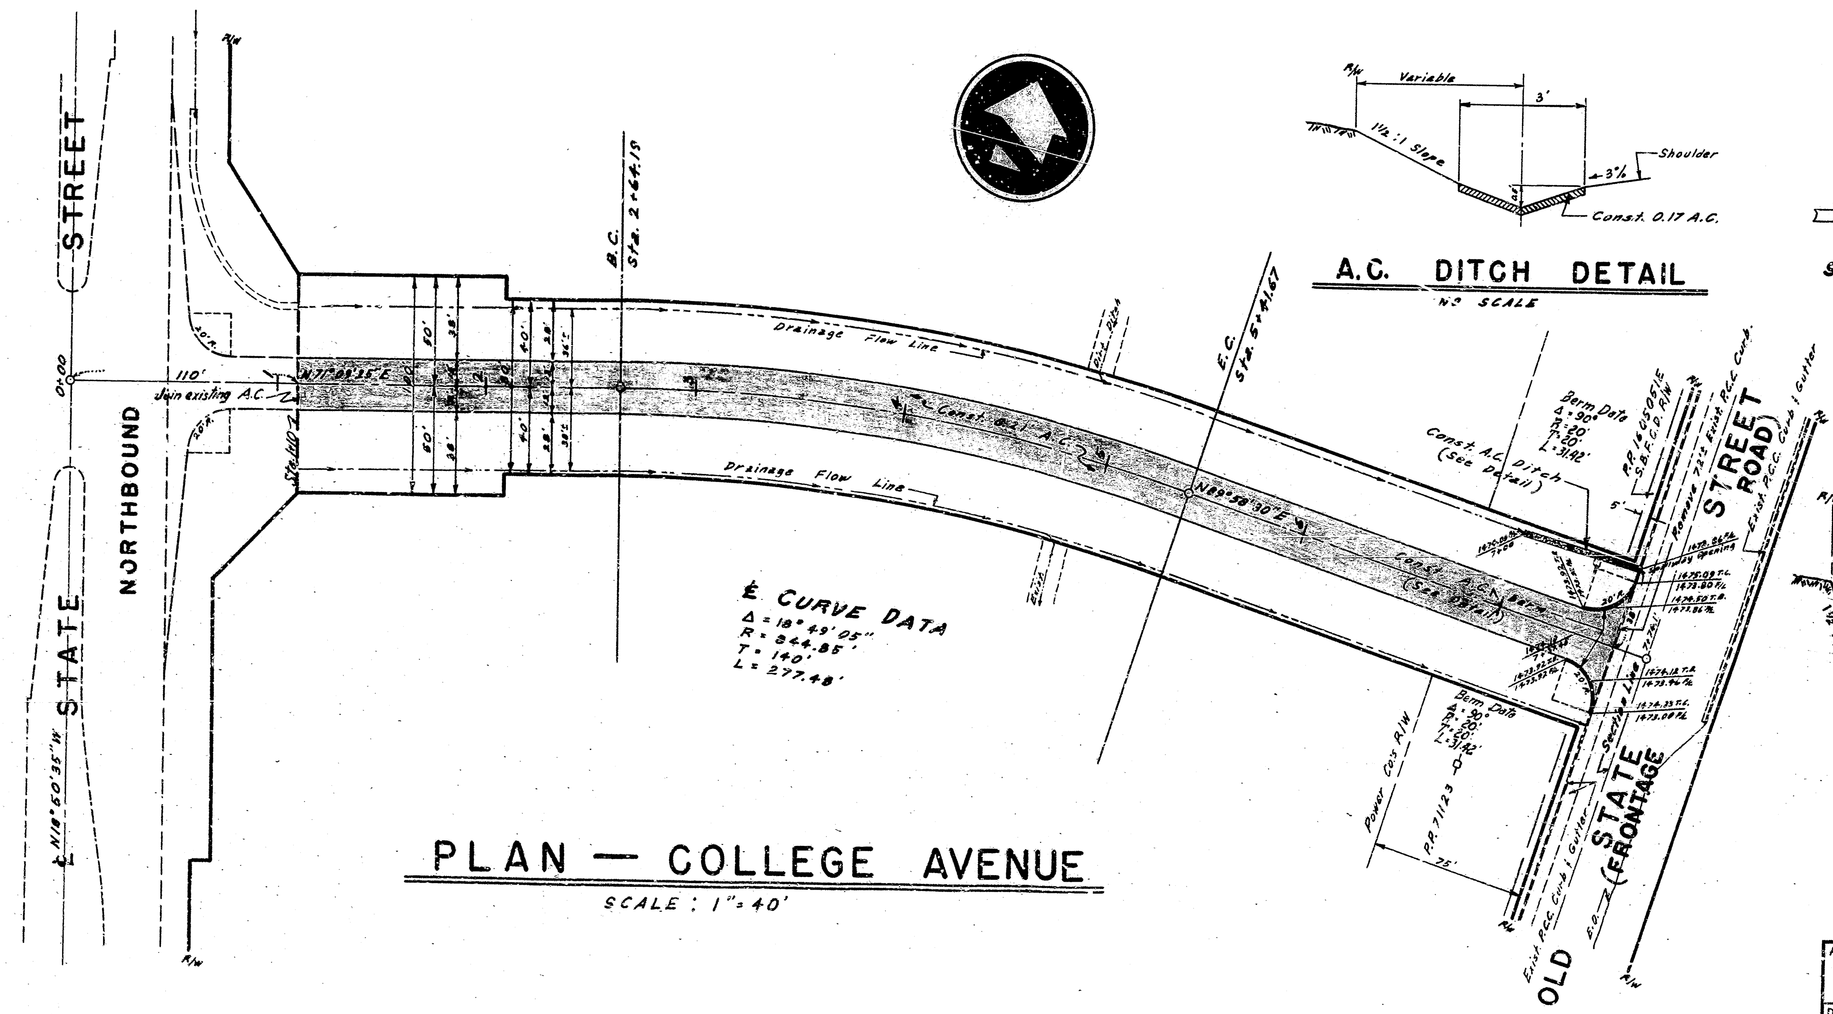

PLAN — COLLEGE AVENUE

SCALE : 1" = 40'

A.C. DITCH DETAIL

No SCALE

A.C. BERM DETAIL

NO SCALE

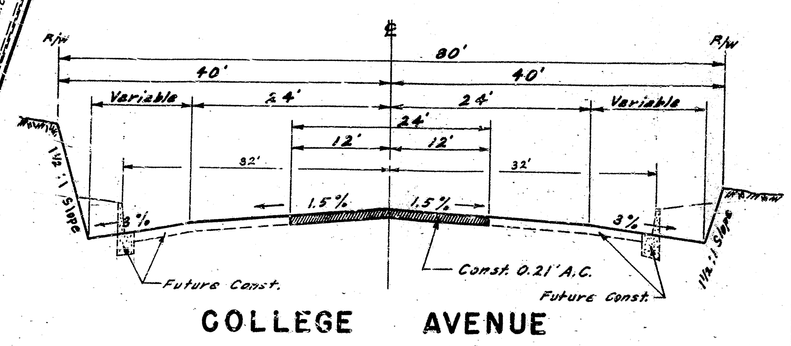

COLLEGE AVENUE

TYPICAL SECTION

SCALE: Horiz. 1" = 10'
Vert. 1" = 2'

APPROVED 5-1- 1965	DEPARTMENT OF ENGINEERING
CITY ENGINEER	CITY OF SAN BERNARDINO
REGISTERED CIVIL ENGINEER NO. 13653	COLLEGE AVE - (FRONTAGE RD.)
DRAWING NO. 3265	DRAWN BY Ruben
SHEET 1 OF 1 SHEETS	CHECKED BY RCH
	RECOMMENDED
	BET. STATE ST. & OLD STATE ST.
	PAVING