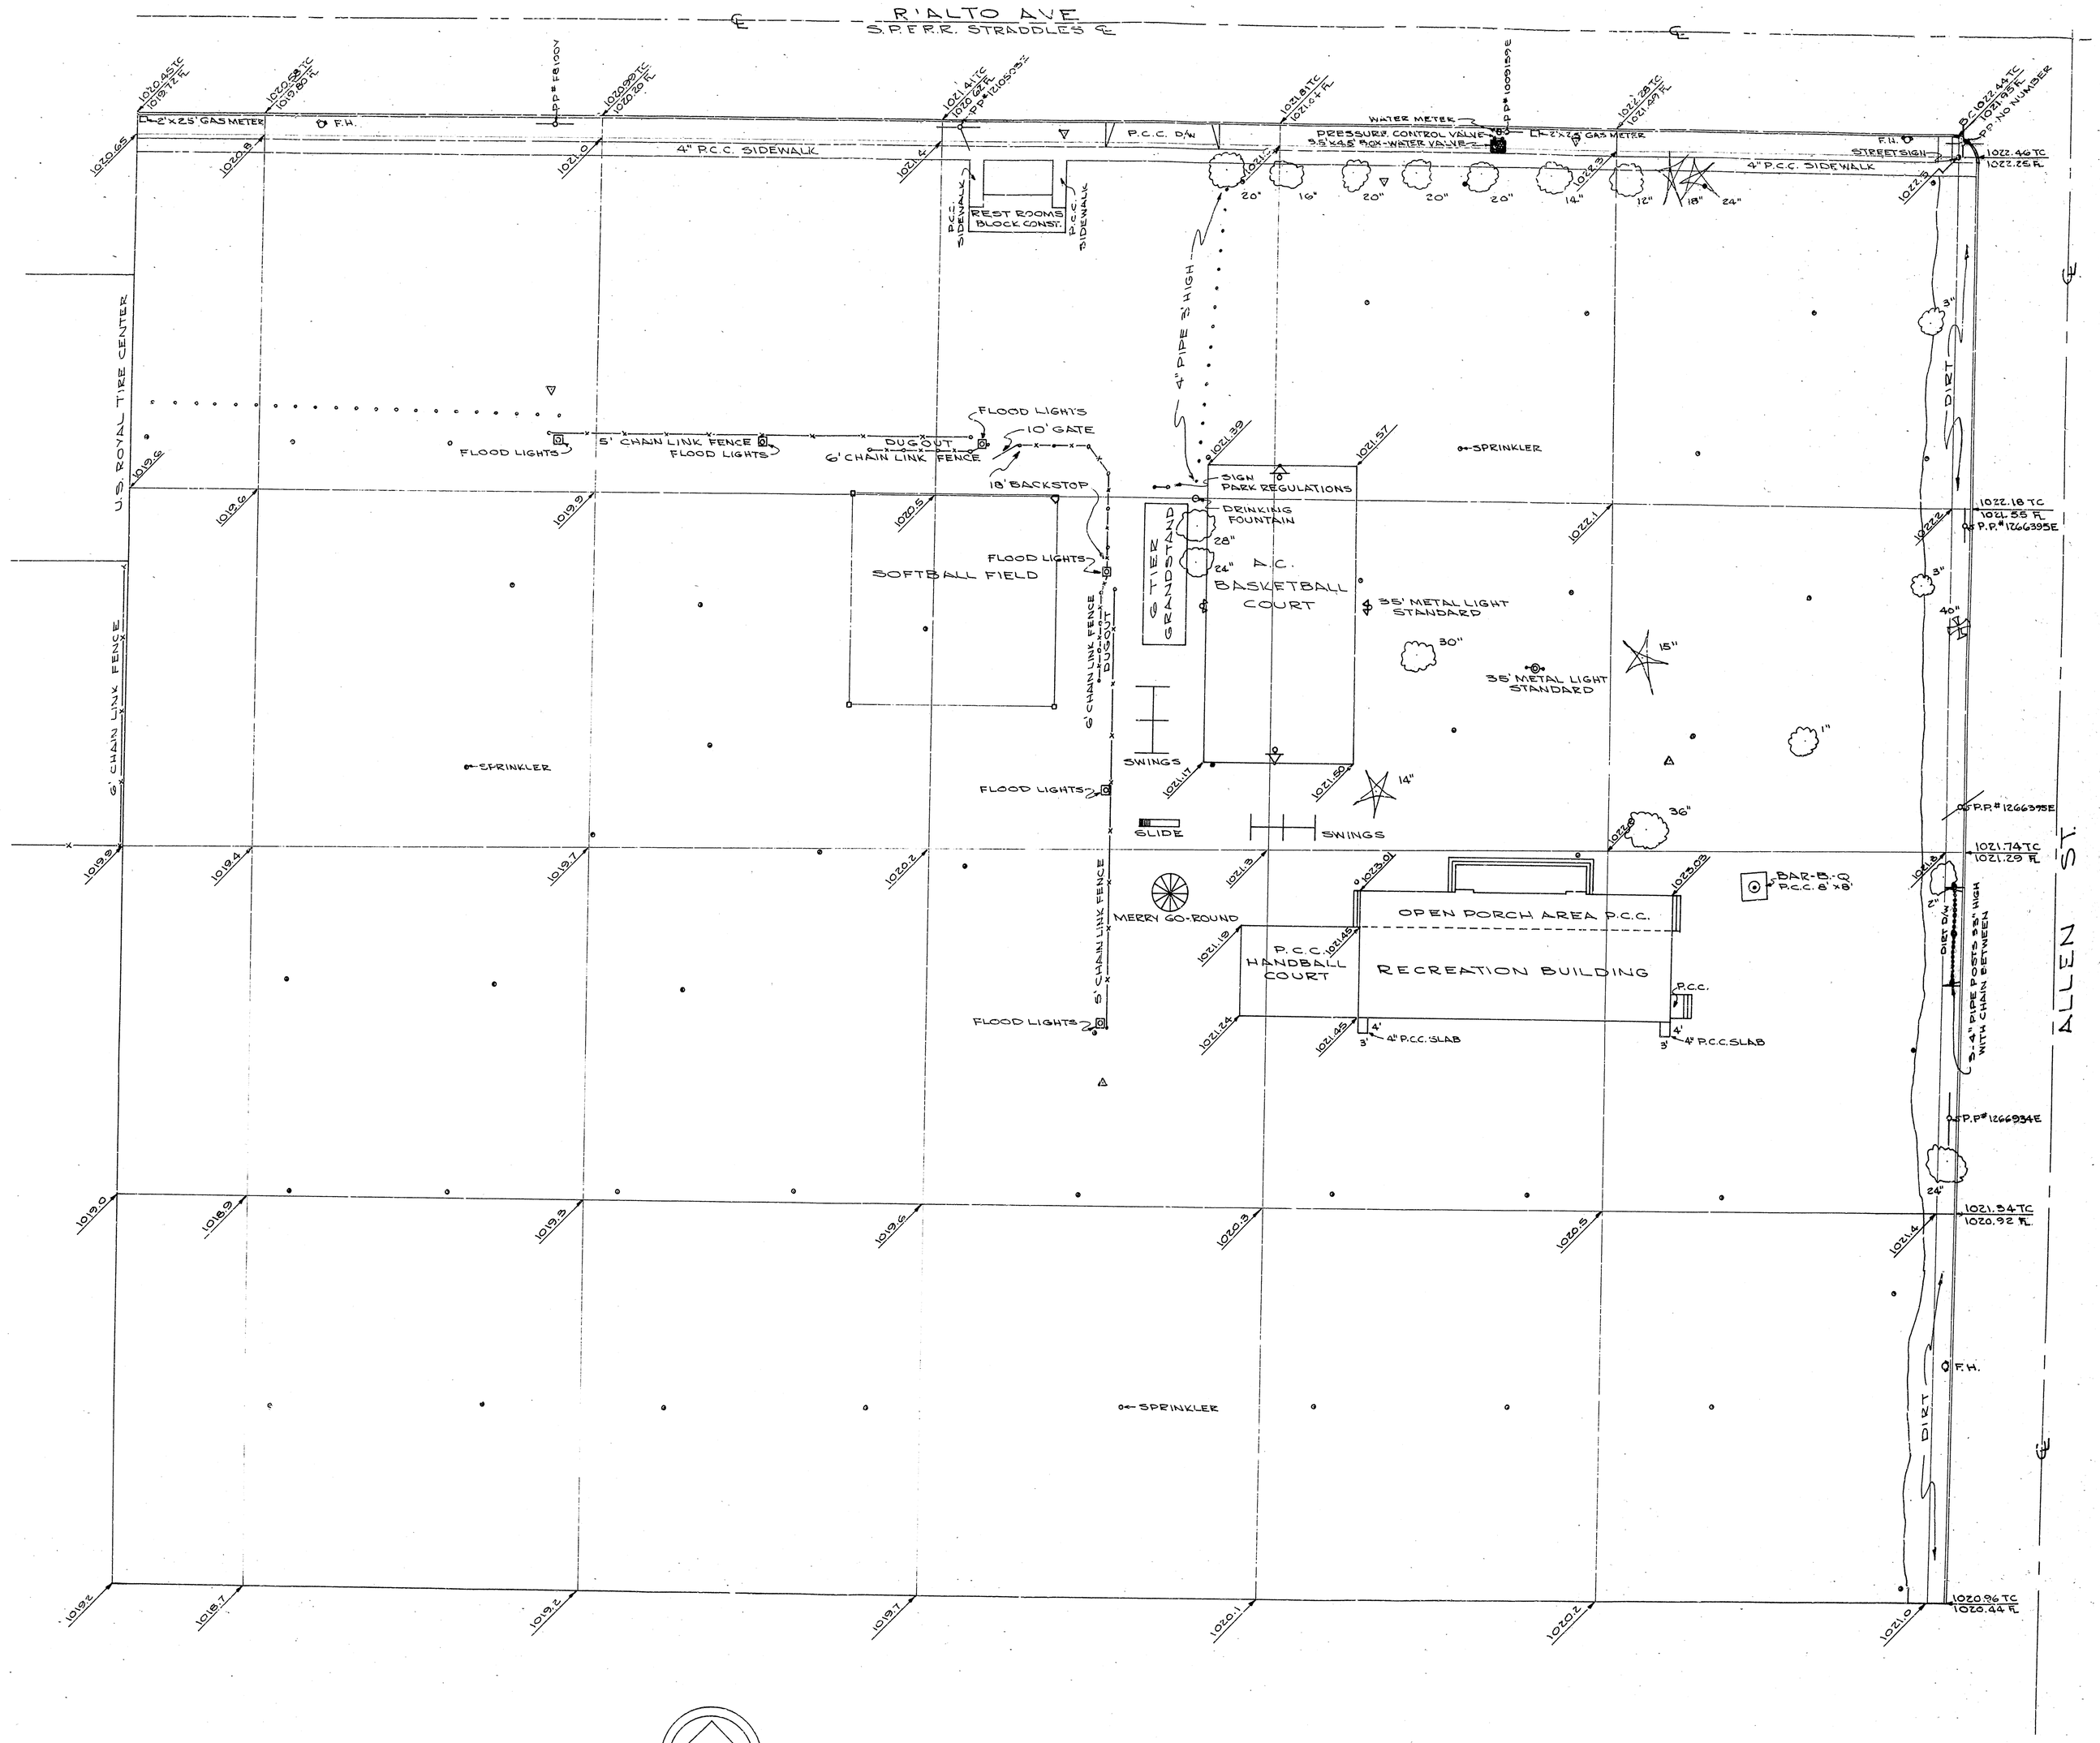

SCALE 1" = 20'

BENCH MARK
X IN CURB SOUTHWEST CORNER OF
ALLEN ST AND RIALTO AVE
EL. 1022.42 M.S.L.

APPROVED 9-3 1942 CITY ENGINEER	DEPARTMENT OF ENGINEERING
REGISTERED CIVIL ENGINEER NO. 18653	CITY OF SAN BERNARDINO
DRAWING NO. 3324 / DRAWN BY 2/1/42 / CHECKED BY ARC	MEADOWBROOK PLAYGROUND PLOT PLAN