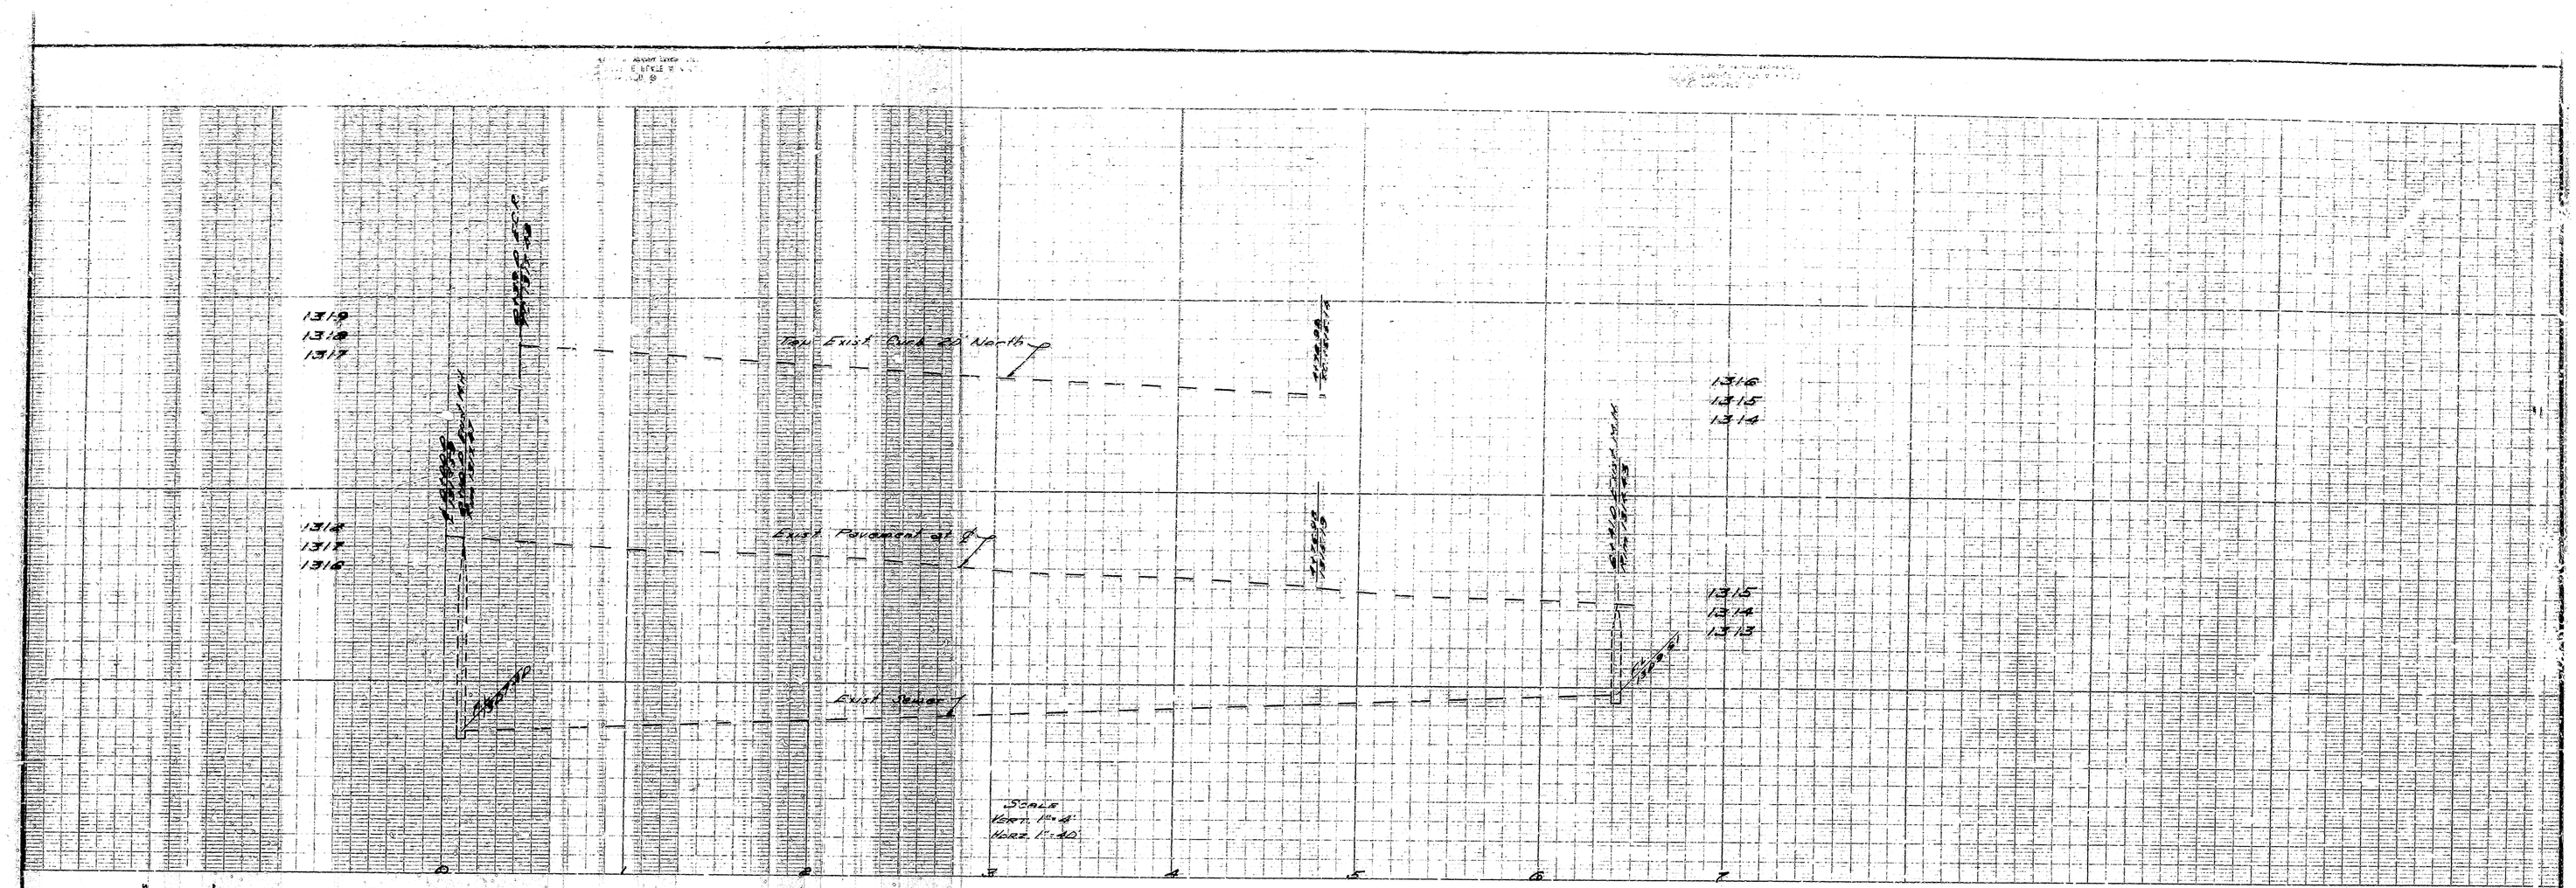

TYPICAL SECTION
39TH STREET

Ornamental street lighting system to be constructed per Standard Specifications, City of San Bernardino for street lighting systems and applicable provisions of Ordinance No 1984.

NOTES:

1. All work embodied on these plans shall be done in conformity with applicable provisions of Specifications No. 327, Revised Nov. 1964, and Standard Drawings No. 2321 on file in the Office of the City Engineer.
2. 2"x4" wyes with connecting sewer to be constructed shown on plans thusly ⅄
3. All vitrified clay pipe house connections shall be constructed on an upward grade of 2% from the main sewer and shall extend from the main sewer to the property line.
4. All house connections are approximate and exact location shall be determined in the field.
5. Manhole frames and covers to be constructed by the sewer contractor 6" below Official Grade shown and upon completion of paving, the paving contractor shall adjust manhole frames and covers to said Official Grade.
6. All Standard Cross Sections of Curb, Gutter, and Pavement are as per City of San Bernardino, Department of Engineering Std. Drawings No. 2321.
7. Bench Mark - San Bernardino City, B.M. #33 Cone Nail with Brass Cap, 33' S.e. & 14' E. of Int. 39th St. & Mountain Ave. Elev. 1331.65.
8. Sewer laterals to be constructed of either "Wedge-Lock," "Speed-Seal," or "Band-Seal" clay pipe or asbestos cement pipe. Sewer mains shall be constructed of either "Wedge-Lock," "Speed-Seal or Band-Seal" clay pipe.
9. Manhole steps shall not be required. Manhole frames and covers shall be Alhambra Foundry No. A-1179 or approved equal.

REVISIONS			
NO.	REVISION	BY	DATE
1	REVISED T.V. GOLDEN AVE.		1-26-66

APPROVED: DAN

LOCKWOOD ENGINEERING & SURVEYING COMPANY, INC.
380 W. FOOTHILL BLVD.
RIALTO, CALIFORNIA

DEPARTMENT OF ENGINEERING
CITY OF SAN BERNARDINO

TRACT NO. 7644
IMPROVEMENT PLANS & PROFILES

SUBMITTED BY C.W. LOCKWOOD	REFERENCE	DRAWING NO. 3325
APPROVED 10-1-, 1965	DRAWN BY RV	
CITY ENGINEER	CHECKED BY	SHEET 1 OF 3 SHEETS
REGISTERED CIVIL ENGINEER NO. 13653		

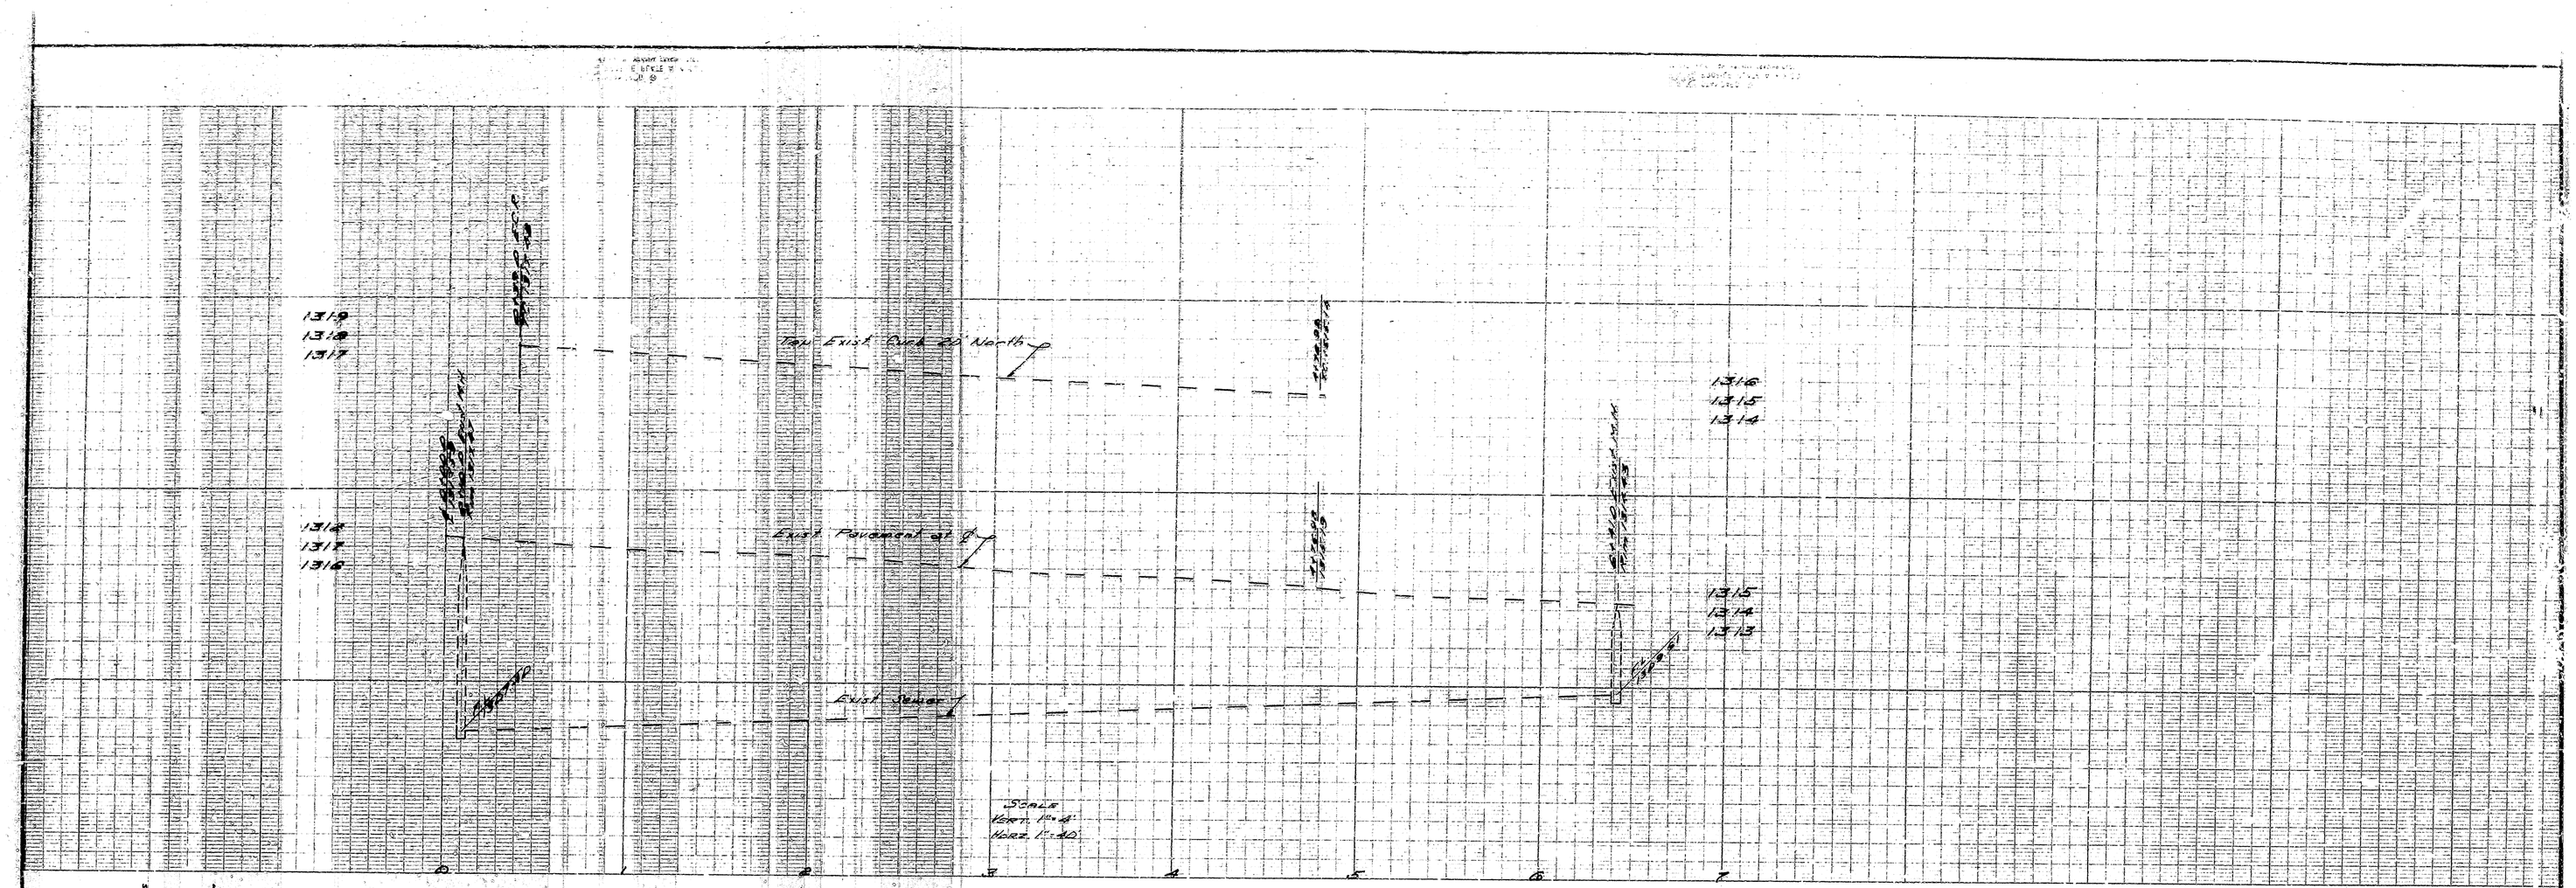

TYPICAL SECTION
39TH STREET

Ornamental street lighting system to be constructed per Standard Specifications, City of San Bernardino for street lighting systems and applicable provisions of Ordinance No 1984.

NOTES:

1. All work embodied on these plans shall be done in conformity with applicable provisions of Specifications No. 327, Revised Nov. 1964, and Standard Drawings No. 2321 on file in the Office of the City Engineer.
2. 2"x4" wyes with connecting sewer to be constructed shown on plans thusly ⅄
3. All vitrified clay pipe house connections shall be constructed on an upward grade of 2% from the main sewer and shall extend from the main sewer to the property line.
4. All house connections are approximate and exact location shall be determined in the field.
5. Manhole frames and covers to be constructed by the sewer contractor 6" below Official Grade shown and upon completion of paving, the paving contractor shall adjust manhole frames and covers to said Official Grade.
6. All Standard Cross Sections of Curb, Gutter, and Pavement are as per City of San Bernardino, Department of Engineering Std. Drawings No. 2321.
7. Bench Mark - San Bernardino City, B.M. #33 Cone Nail with Brass Cap, 33' S.e. & 14' E. of Int. 39th St. & Mountain Ave. Elev. 1331.65.
8. Sewer laterals to be constructed of either "Wedge-Lock," "Speed-Seal," or "Band-Seal" clay pipe or asbestos cement pipe. Sewer mains shall be constructed of either "Wedge-Lock," "Speed-Seal or Band-Seal" clay pipe.
9. Manhole steps shall not be required. Manhole frames and covers shall be Alhambra Foundry No. A-1179 or approved equal.

REVISIONS			
NO.	REVISION	BY	DATE
1	REVISED T.V. GOLDEN AVE.		1-26-66

APPROVED: DAN

LOCKWOOD ENGINEERING & SURVEYING COMPANY, INC.
380 W. FOOTHILL BLVD.
RIALTO, CALIFORNIA

DEPARTMENT OF ENGINEERING
CITY OF SAN BERNARDINO

TRACT NO. 7644
IMPROVEMENT PLANS & PROFILES

SUBMITTED BY C.W. LOCKWOOD	REFERENCE	DRAWING NO. 3325
APPROVED 10-1-, 1965	DRAWN BY RV	
CITY ENGINEER	CHECKED BY	SHEET 1 OF 3 SHEETS
REGISTERED CIVIL ENGINEER NO. 13653		