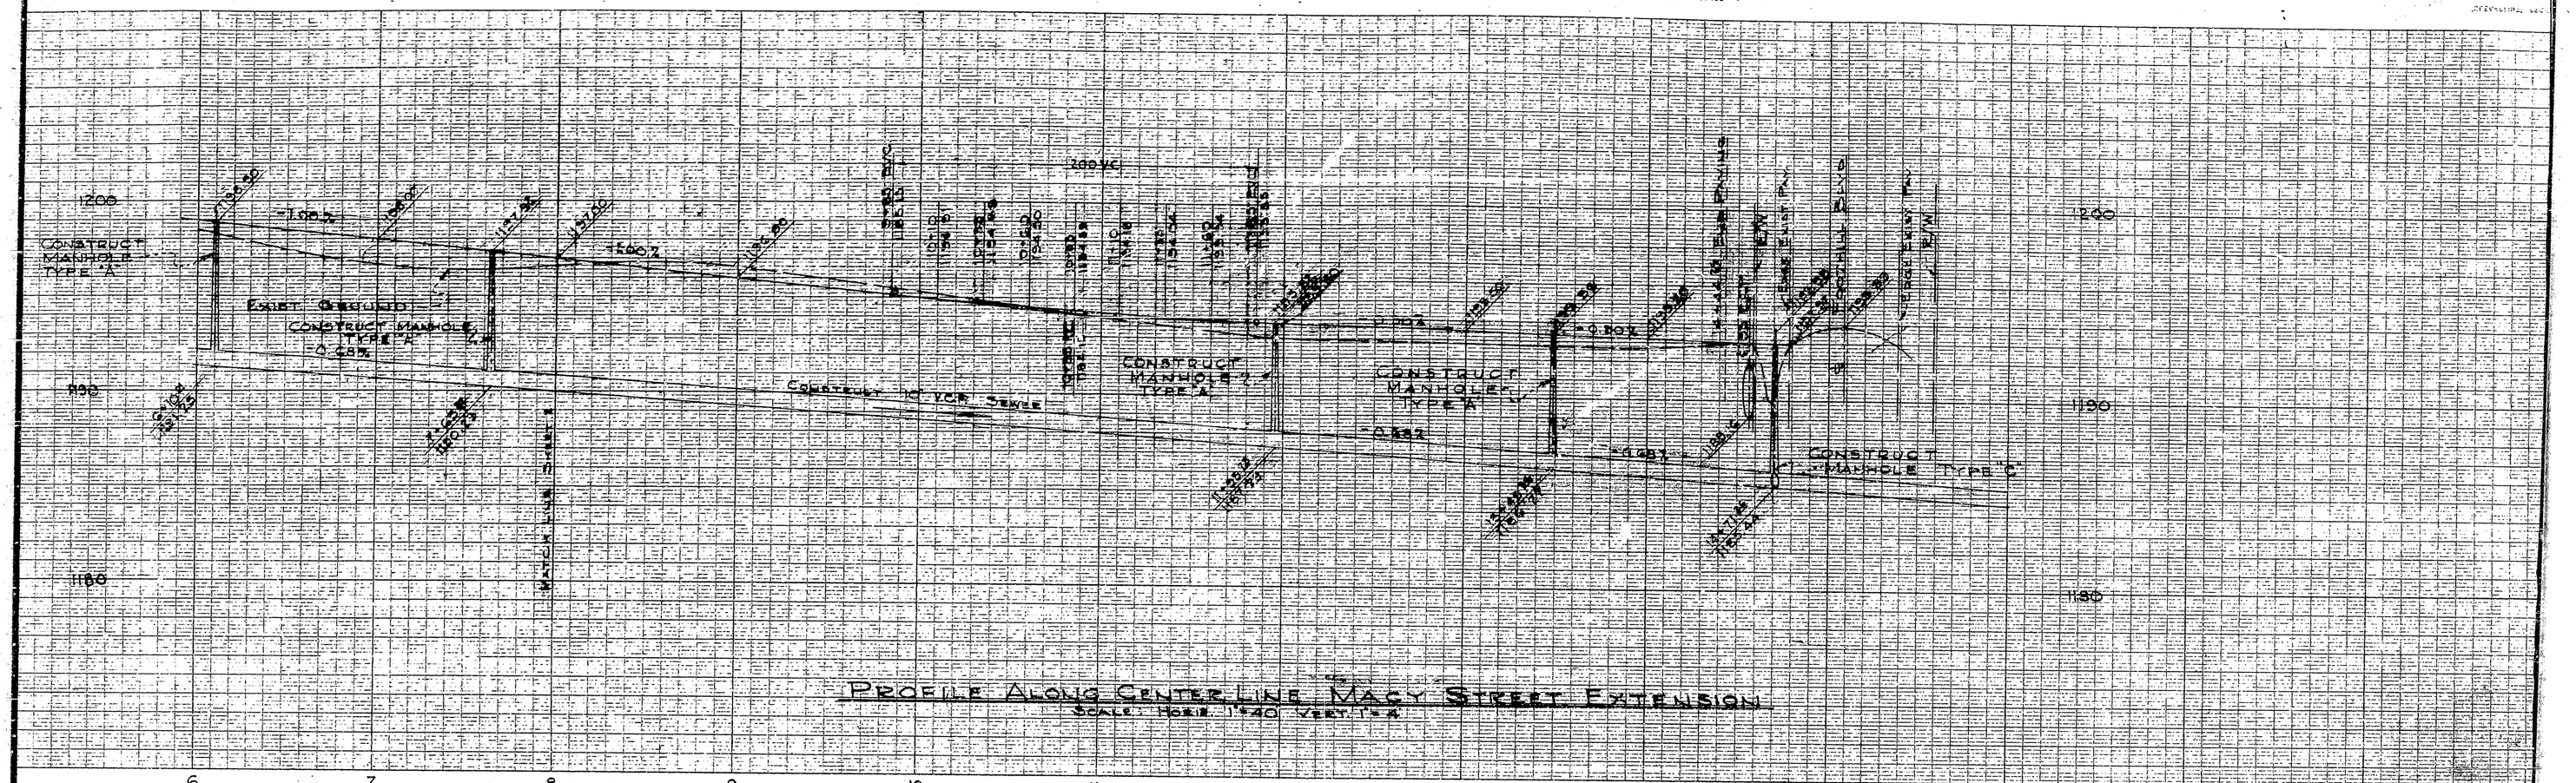

PROFILE ALONG CENTER LINE MACY STREET EXTENSION

SCALE: HORIZ. 1"=40' VERT. 1"=4'

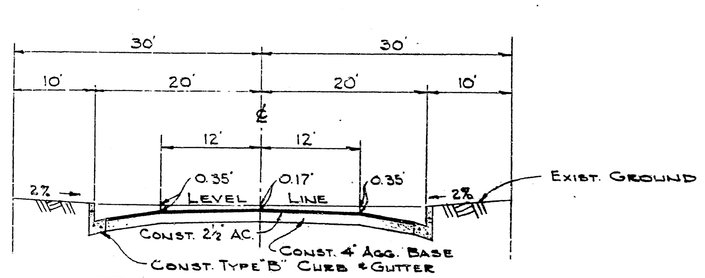

TYPICAL SECTION MACY STREET

No Scale

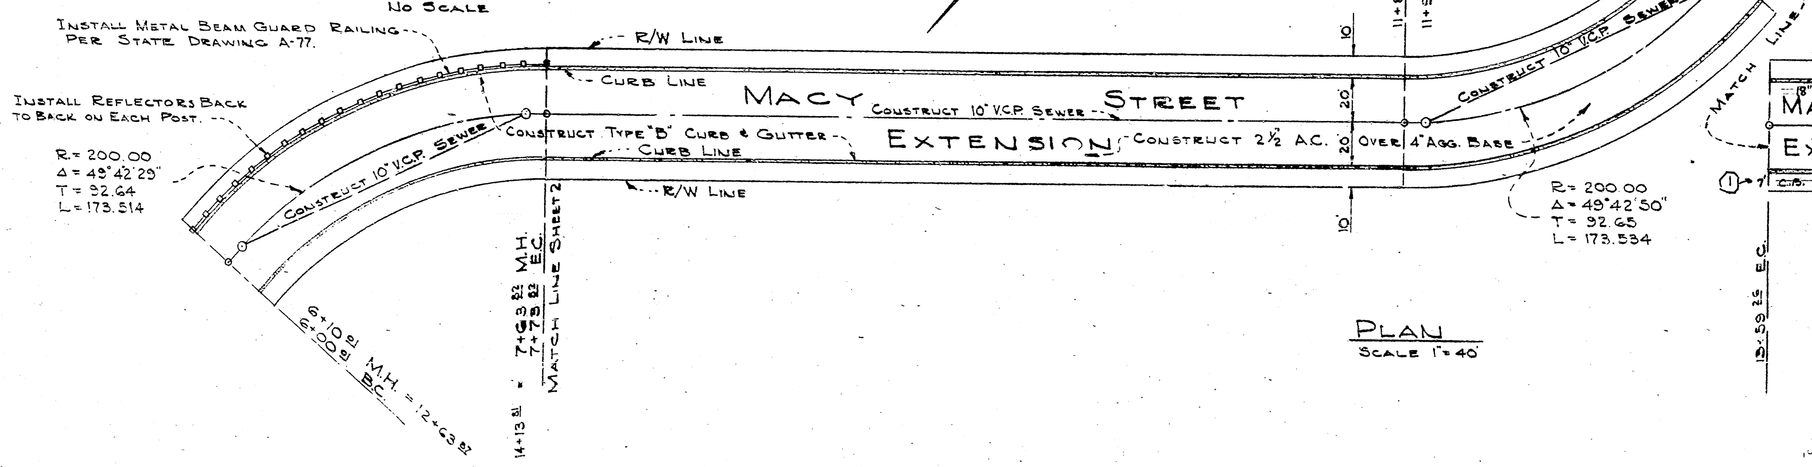

PLAN

SCALE 1"=40'

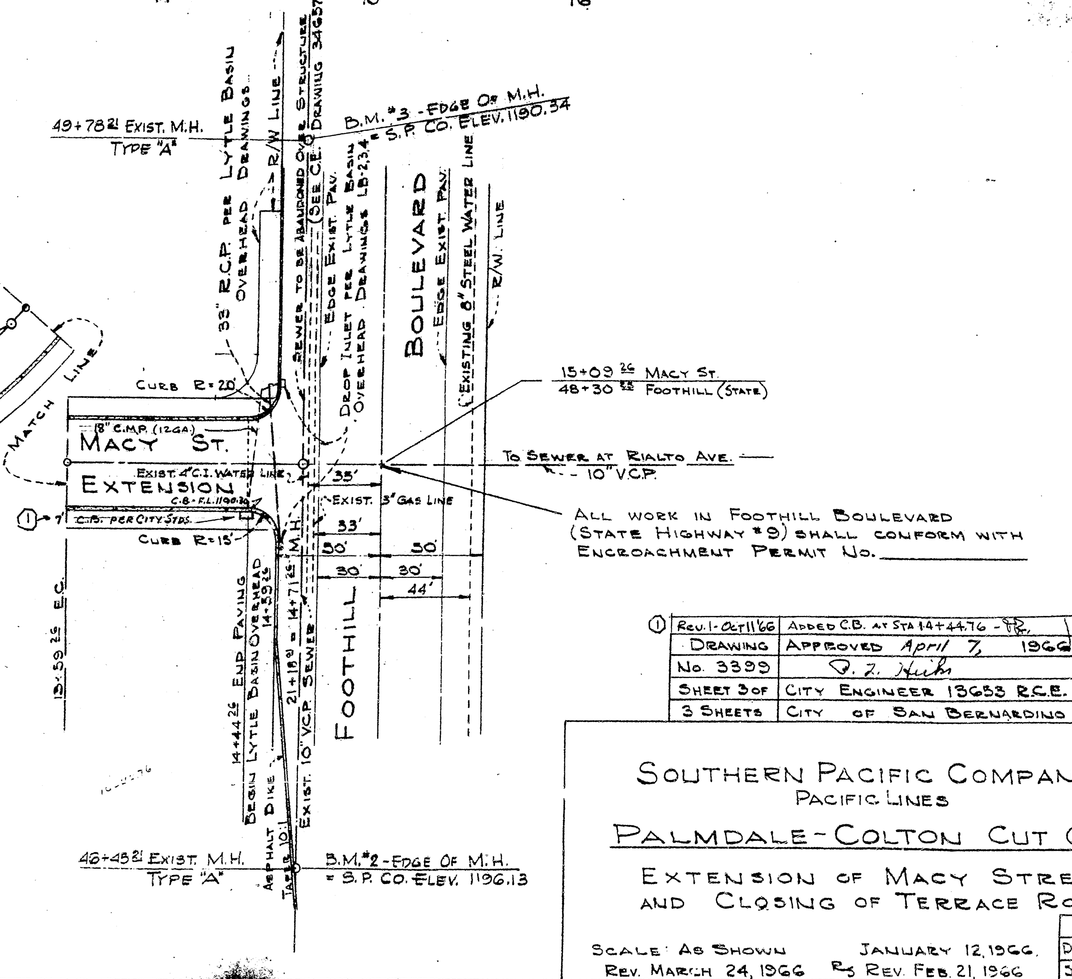

①	Rev. 1-Oct. 11 '66	ADDED C.B. AT STA 14+44.76 - FB.
	DRAWING	APPROVED April 7, 1966
	No. 3399	O. F. Hicks
	SHEET 3 OF	CITY ENGINEER 13653 R.C.E.
	3 SHEETS	CITY OF SAN BERNARDINO

SOUTHERN PACIFIC COMPANY
PACIFIC LINES

PALMDALE-COLTON CUT OFF

EXTENSION OF MACY STREET AND CLOSING OF TERRACE ROAD

SCALE: AS SHOWN JANUARY 12, 1966.
REV. MARCH 24, 1966 R5 REV. FEB. 21, 1966

C.E.
DRAWING 34
SHEET No.

DENVER