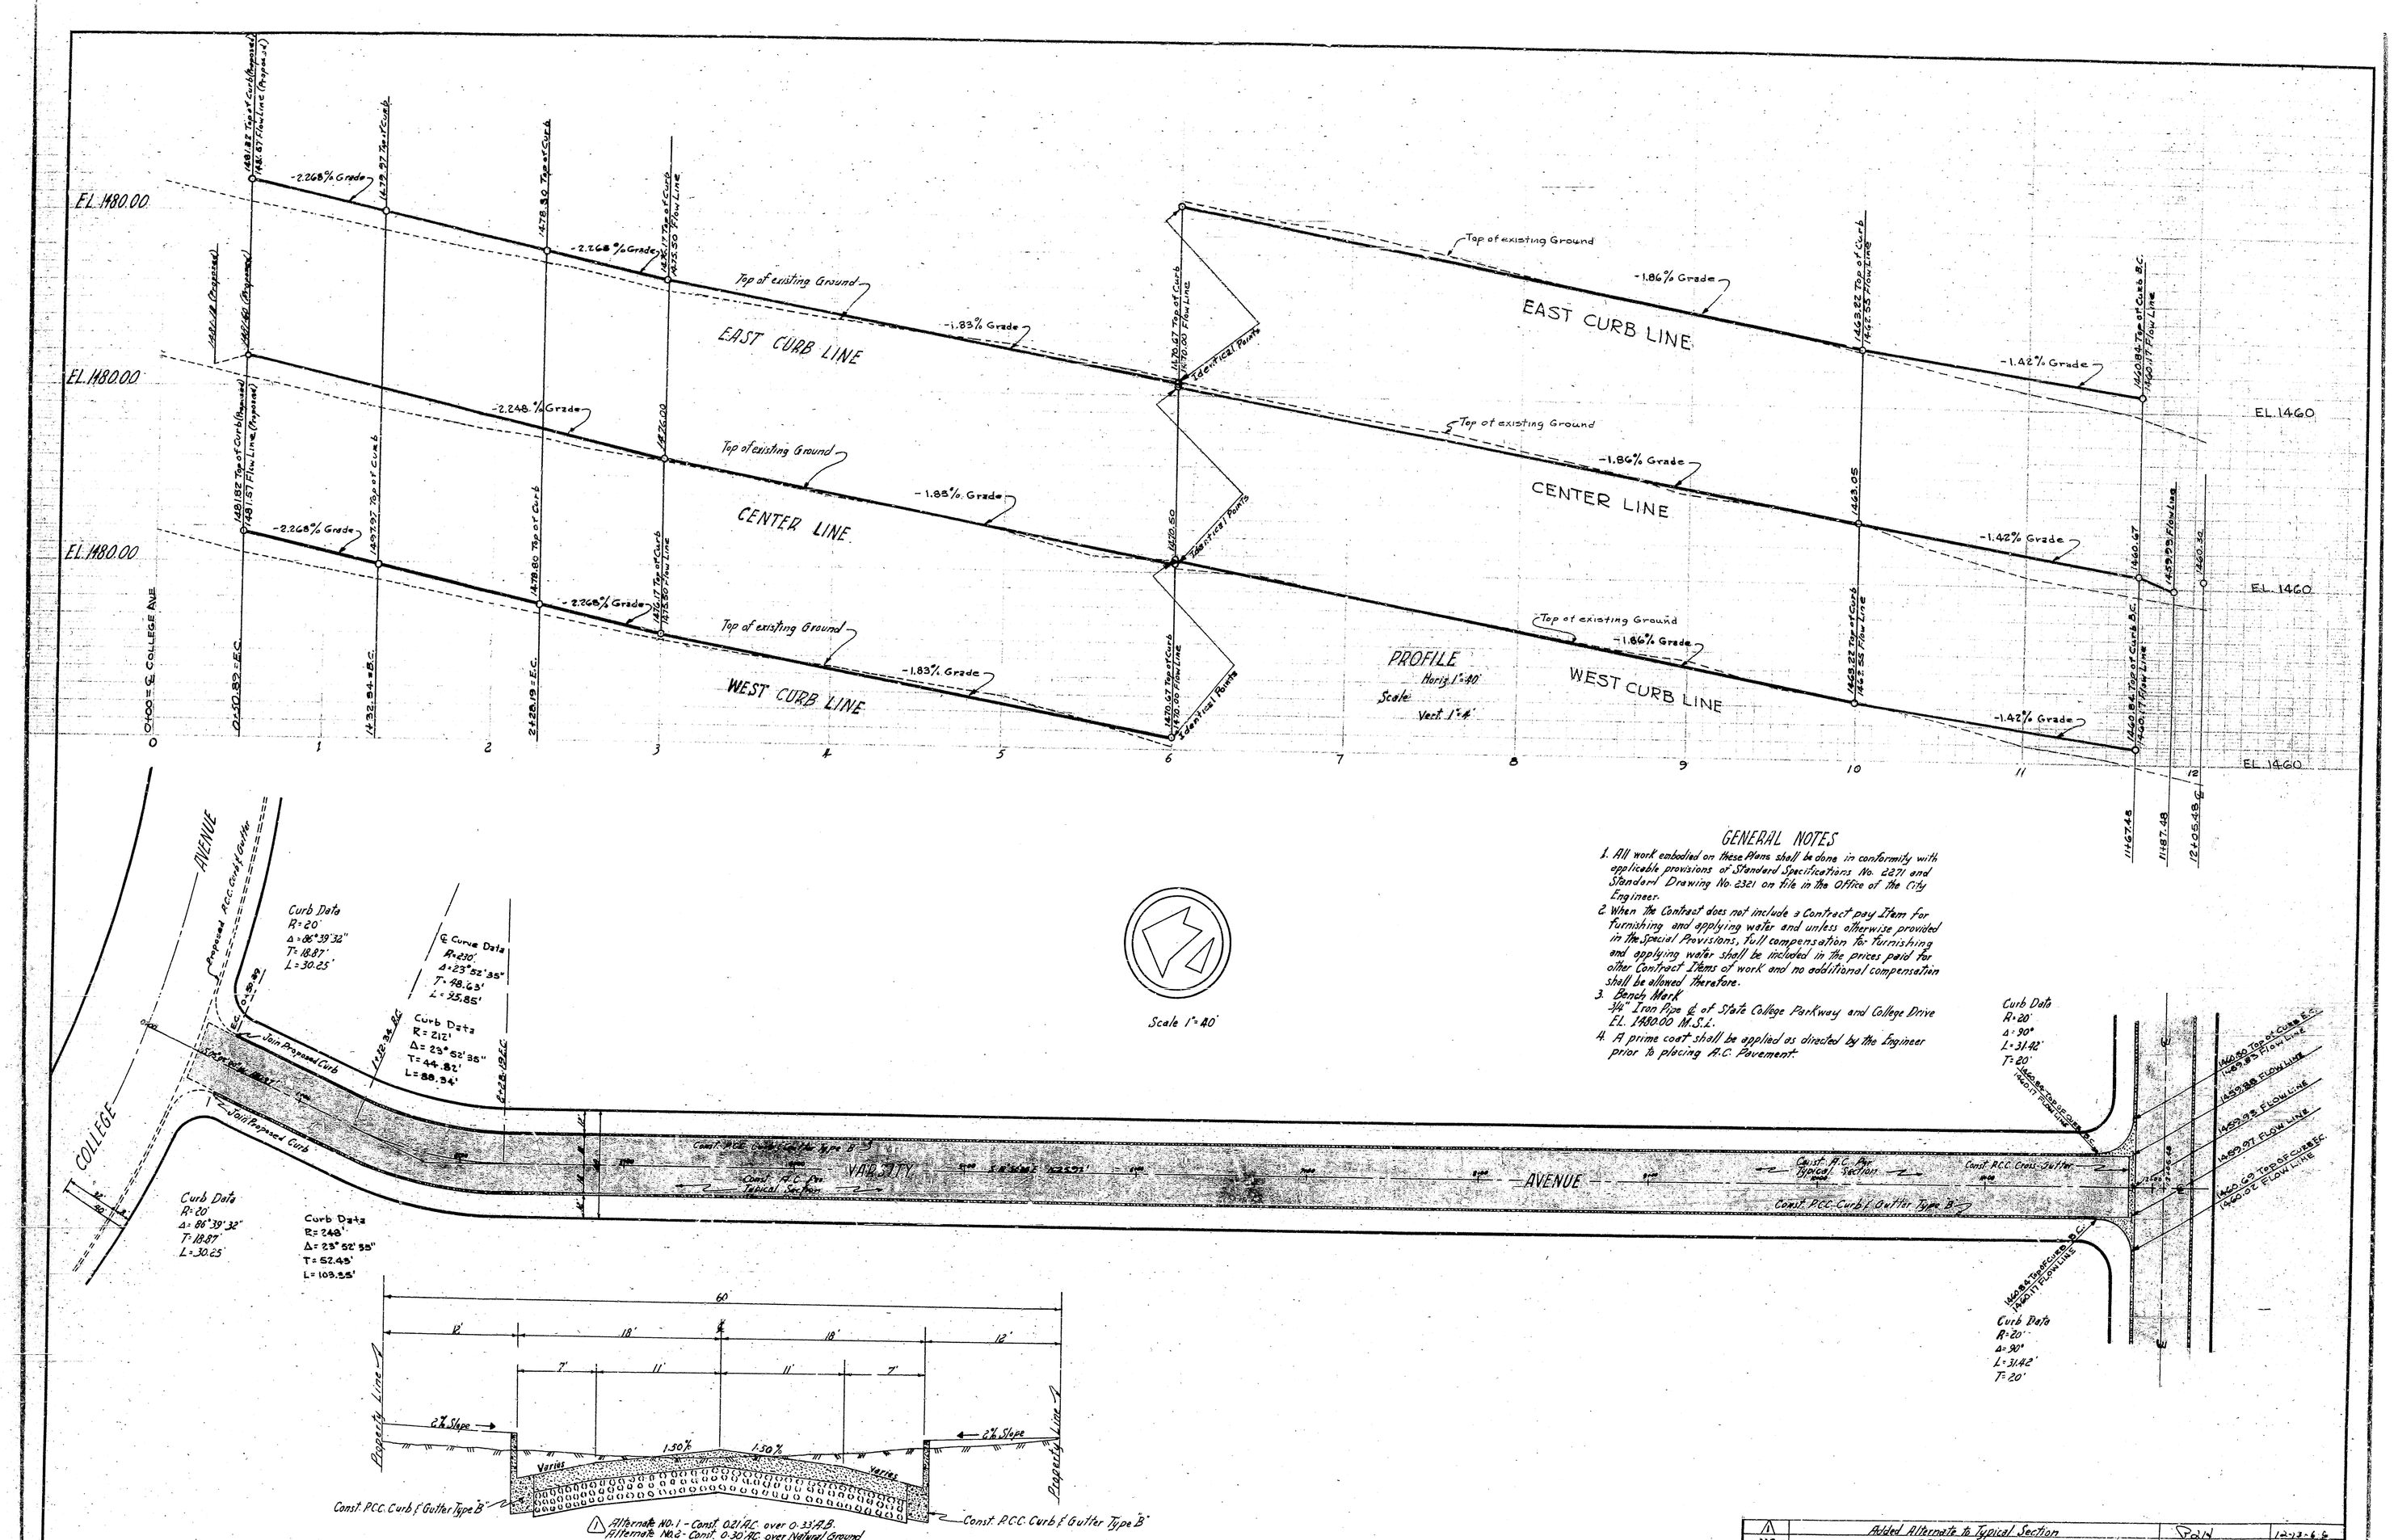

GENERAL NOTES

1. All work embodied on these Plans shall be done in conformity with applicable provisions of Standard Specifications No. 2271 and Standard Drawing No. 2321 on file in the Office of the City Engineer.
2. When the Contract does not include a Contract pay Item for furnishing and applying water and unless otherwise provided in the Special Provisions, full compensation for furnishing and applying water shall be included in the prices paid for other Contract Items of work and no additional compensation shall be allowed therefore.
3. Bench Mark
   3/4" Iron Pipe ℄ of State College Parkway and College Drive EL. 1480.00 M.S.L.
4. A prime coat shall be applied as directed by the Engineer prior to placing A.C. Pavement.

NO.	REVISION	APPROVED	DATE
1	Added Alternate to Typical Section	PAH	12-13-66

APPROVED Oct. 23 1966
CITY ENGINEER
REGISTERED CIVIL ENGINEER NO. 13653

DEPARTMENT OF ENGINEERING
CITY OF SAN BERNARDINO

VARSITY AVENUE
Between College Avenue and a point 1205.48± South
Curb, Gutter and Paving

DRAWING NO. 3441
SHEET 1 OF 2 SHEETS
DRAWN BY Ml
CHECKED BY Dean
RECOMMENDED TB

302-C-1