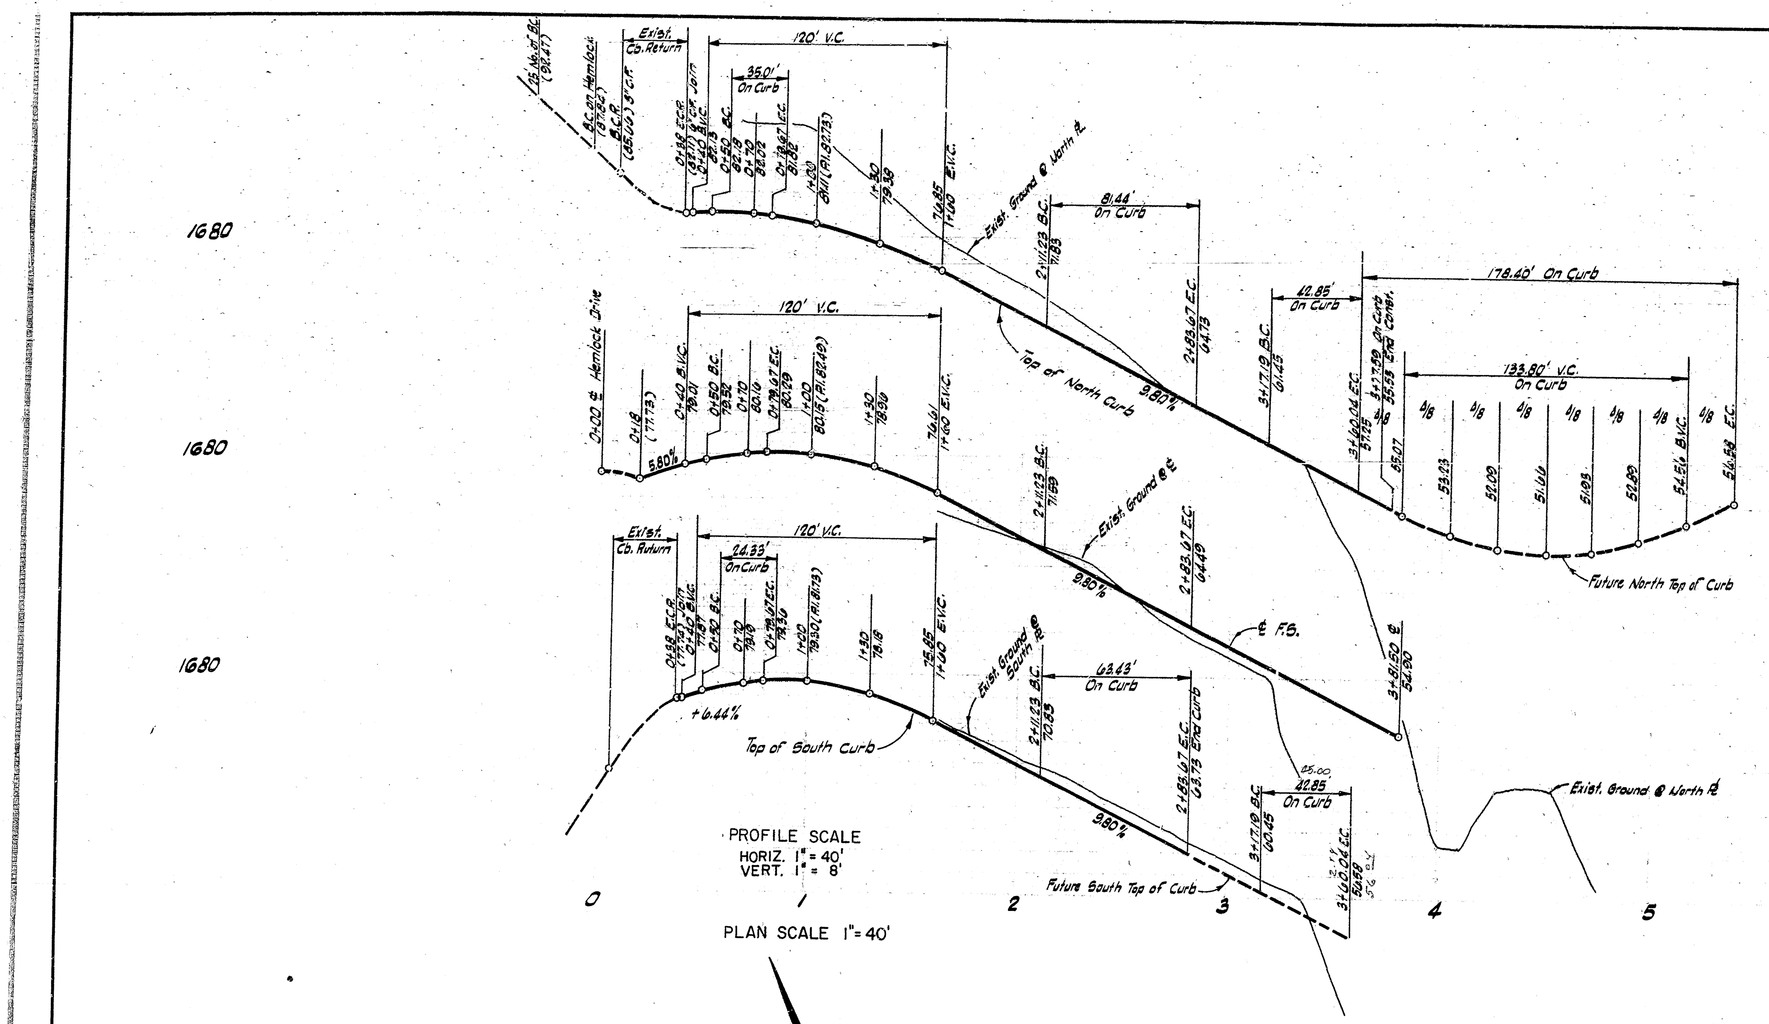

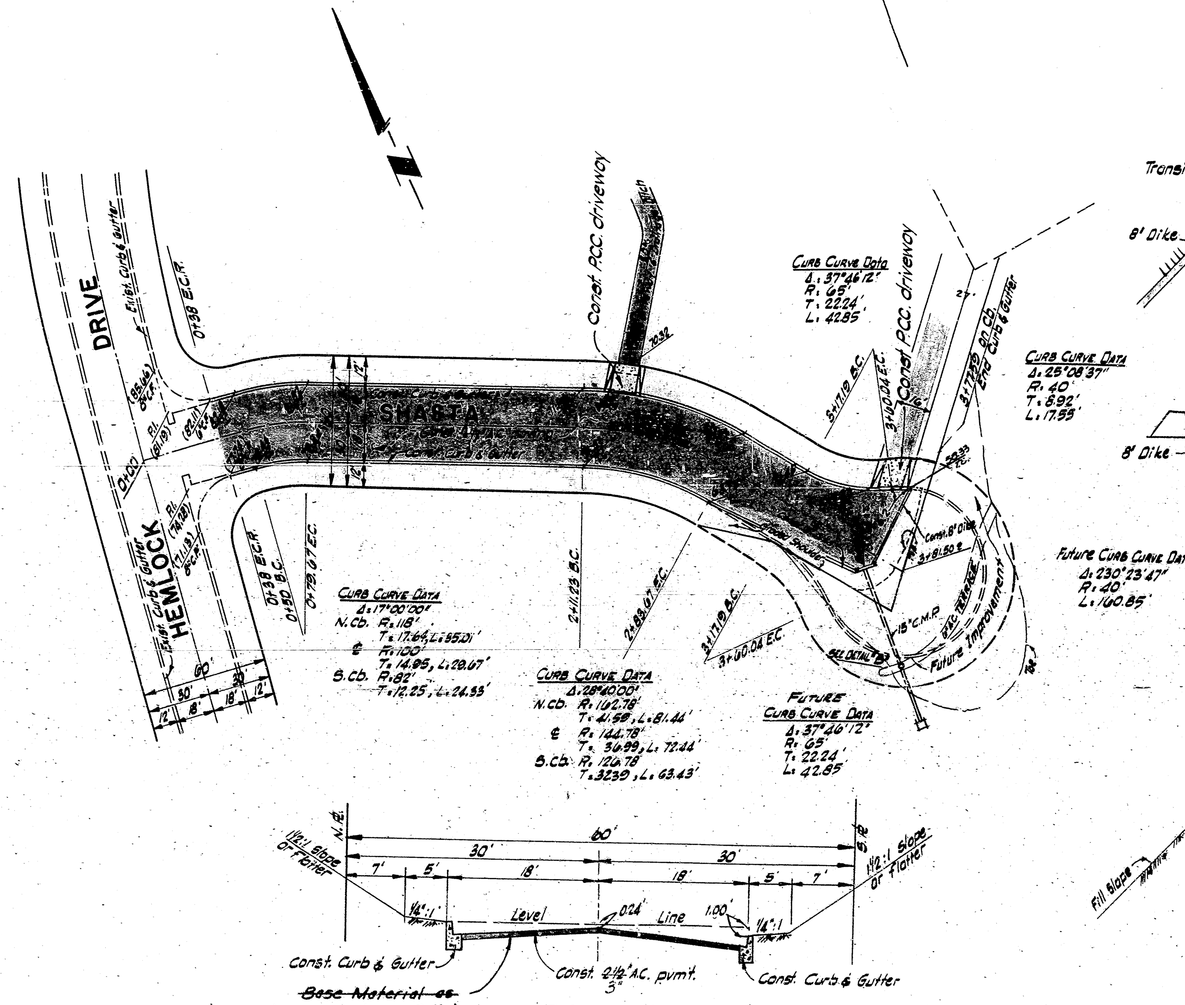

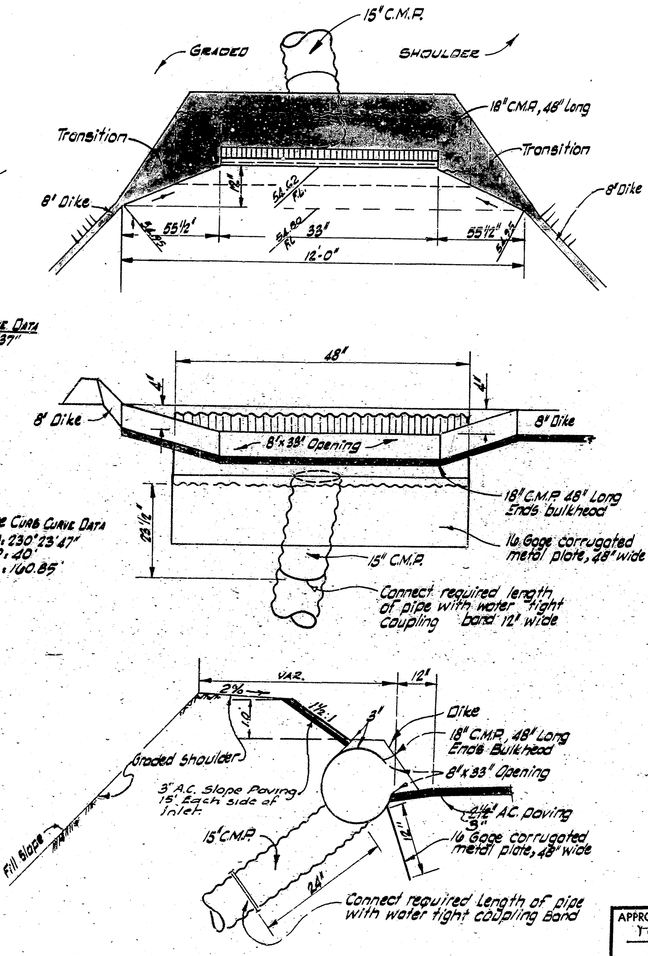

GENERAL NOTES

1. All work shown on these plans shall be done in conformity with the applicable provisions of specifications No. 2271, Revised November 1964, of the City of San Bernardino.
2. All standard cross sections of curb and gutter are as per City of San Bernardino, Department of Engineering Standard Drawings No. 2321(a&b).
3. The existence and location of any underground utility pipes or structures shown on these plans are obtained by a search of available records to the best of our knowledge there are no existing utilities except as shown.
4. The Contractor is required to take due precautionary measures to protect the utility lines and any other lines not of record or not shown on these drawings.
5. All underground spring water uncovered during construction must be drained by underground system. No open drainage of spring water permitted on tract site.
6. Driveways shall be 16' in width & shall be constructed to City of San Bernardino standards.

BENCH MARK:
Chiseled □ in Northeast return SHASTA DR. & HEMLOCK DR.
ELEV. 1683.17

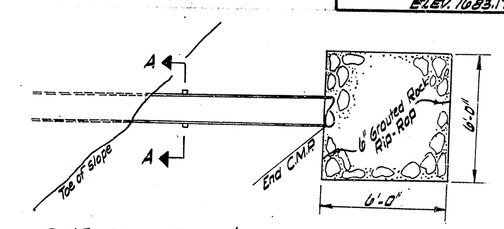

C.M.P. DOWNDRAIN & APRON

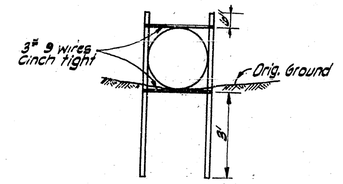

SECTION A-A
C.M.P. ANCHOR ASSEMBLY

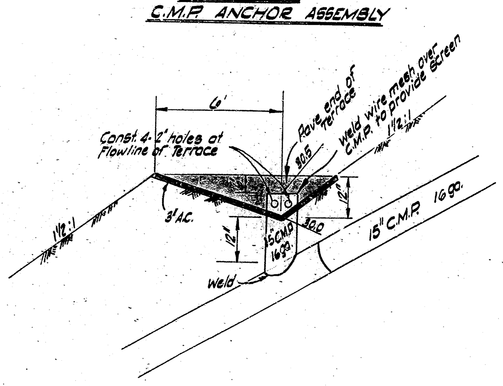

DETAIL "B"
A.C. TERRACE C.M.P. DOWNDRAIN

Submitted by: Joseph E. Bonadiman RCE 5344

APPROVED July 21 1966 Thomas E. Bonnett 18379 CITY ENGINEER REGISTERED CIVIL ENGINEER NO. 13,653	DEPARTMENT OF ENGINEERING CITY OF SAN BERNARDINO
DRAWING NO. 3443 SHEET 1 OF 1 SHEETS	DRAWN BY J.C. CHECKED BY RECOMMENDED

LOT SPLIT No. 62
STREET IMPROVEMENT
SHASTA DRIVE
HEMLOCK DRIVE EASTERLY

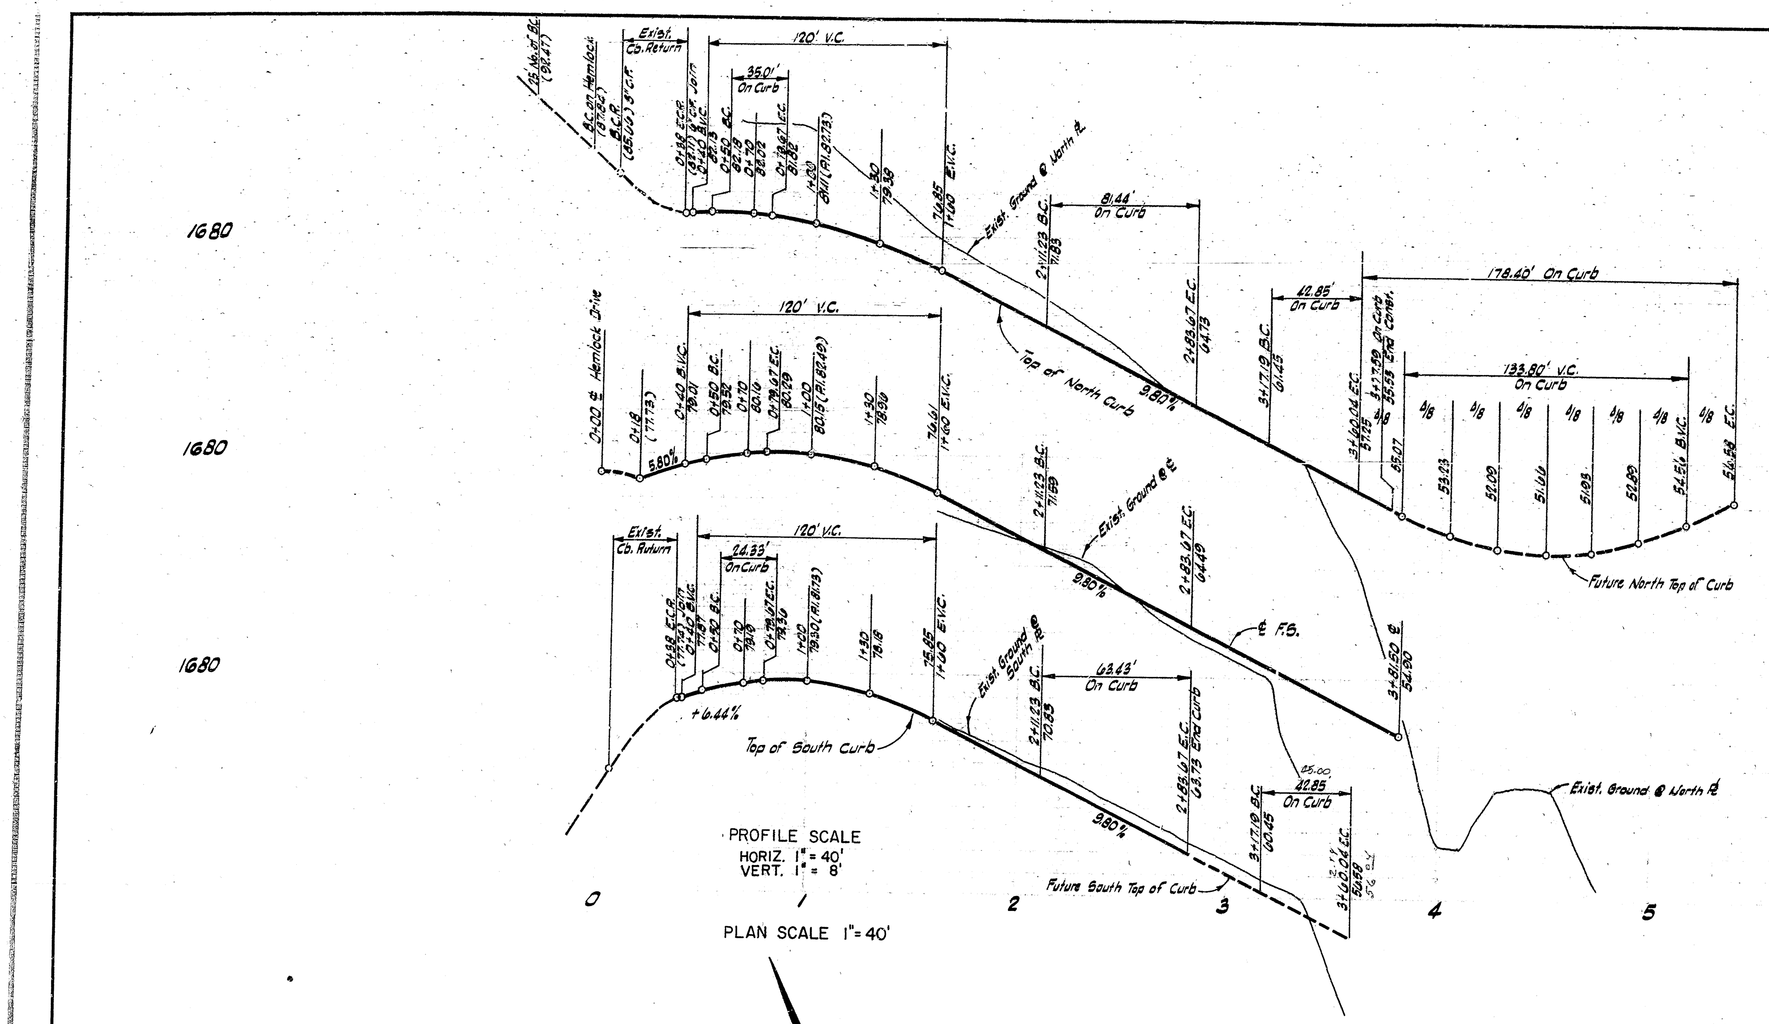

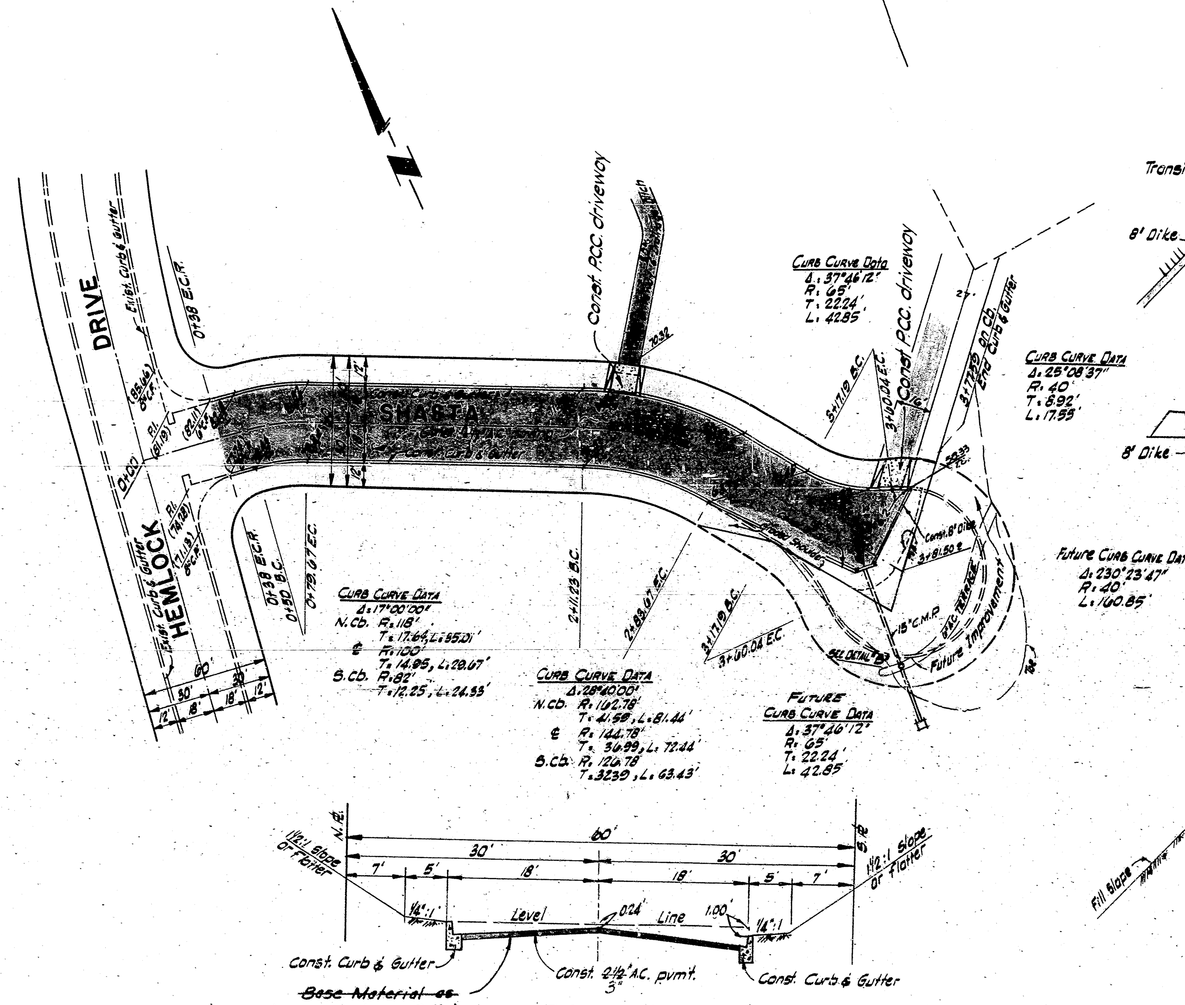

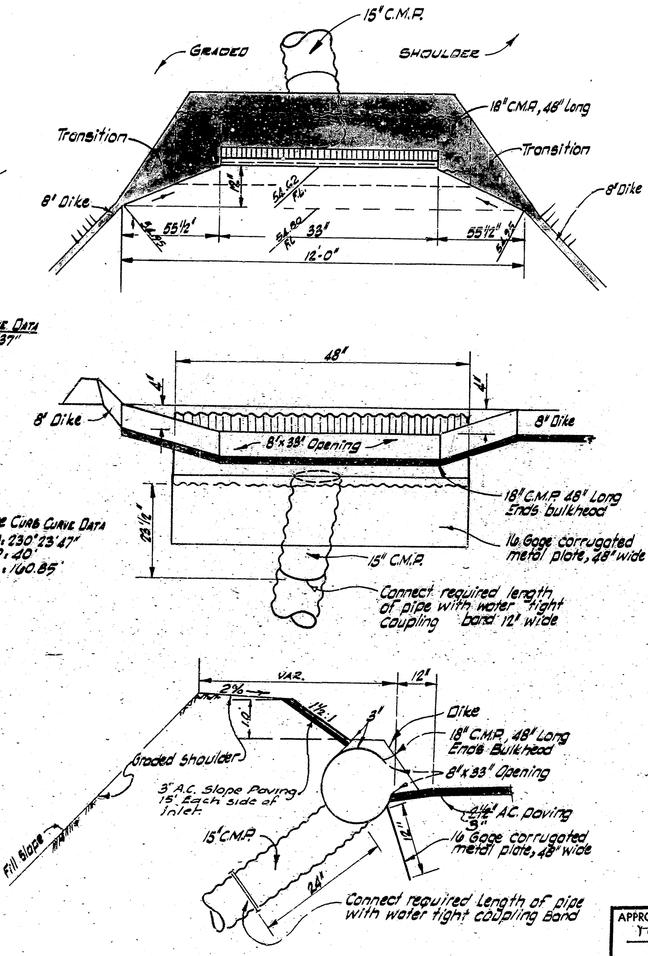

GENERAL NOTES

1. All work shown on these plans shall be done in conformity with the applicable provisions of specifications No. 2271, Revised November 1964, of the City of San Bernardino.
2. All standard cross sections of curb and gutter are as per City of San Bernardino, Department of Engineering Standard Drawings No. 2321(a&b).
3. The existence and location of any underground utility pipes or structures shown on these plans are obtained by a search of available records to the best of our knowledge there are no existing utilities except as shown.
4. The Contractor is required to take due precautionary measures to protect the utility lines and any other lines not of record or not shown on these drawings.
5. All underground spring water uncovered during construction must be drained by underground system. No open drainage of spring water permitted on tract site.
6. Driveways shall be 16' in width & shall be constructed to City of San Bernardino standards.

BENCH MARK:
Chiseled □ in Northeast return SHASTA DR. & HEMLOCK DR.
ELEV. 1683.17

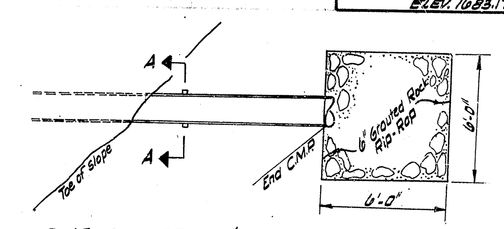

C.M.P. DOWNDRAIN & APRON

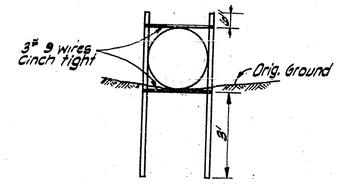

SECTION A-A
C.M.P. ANCHOR ASSEMBLY

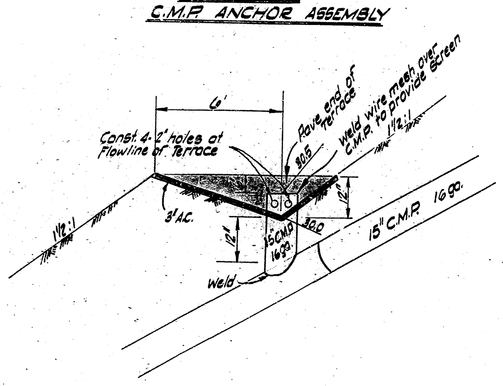

DETAIL "B"
A.C. TERRACE C.M.P. DOWNDRAIN

Submitted by: Joseph E. Bonadiman RCE 5344

APPROVED July 21 1966 Thomas E. Bonnett 18379 CITY ENGINEER REGISTERED CIVIL ENGINEER NO. 13,653	DEPARTMENT OF ENGINEERING CITY OF SAN BERNARDINO
DRAWING NO. 3443 SHEET 1 OF 1 SHEETS	DRAWN BY J.C. CHECKED BY RECOMMENDED

LOT SPLIT No. 62
STREET IMPROVEMENT
SHASTA DRIVE
HEMLOCK DRIVE EASTERLY