


PROFILE SCALE
HORIZ: 1"=20'
VERT.: 1"=2'

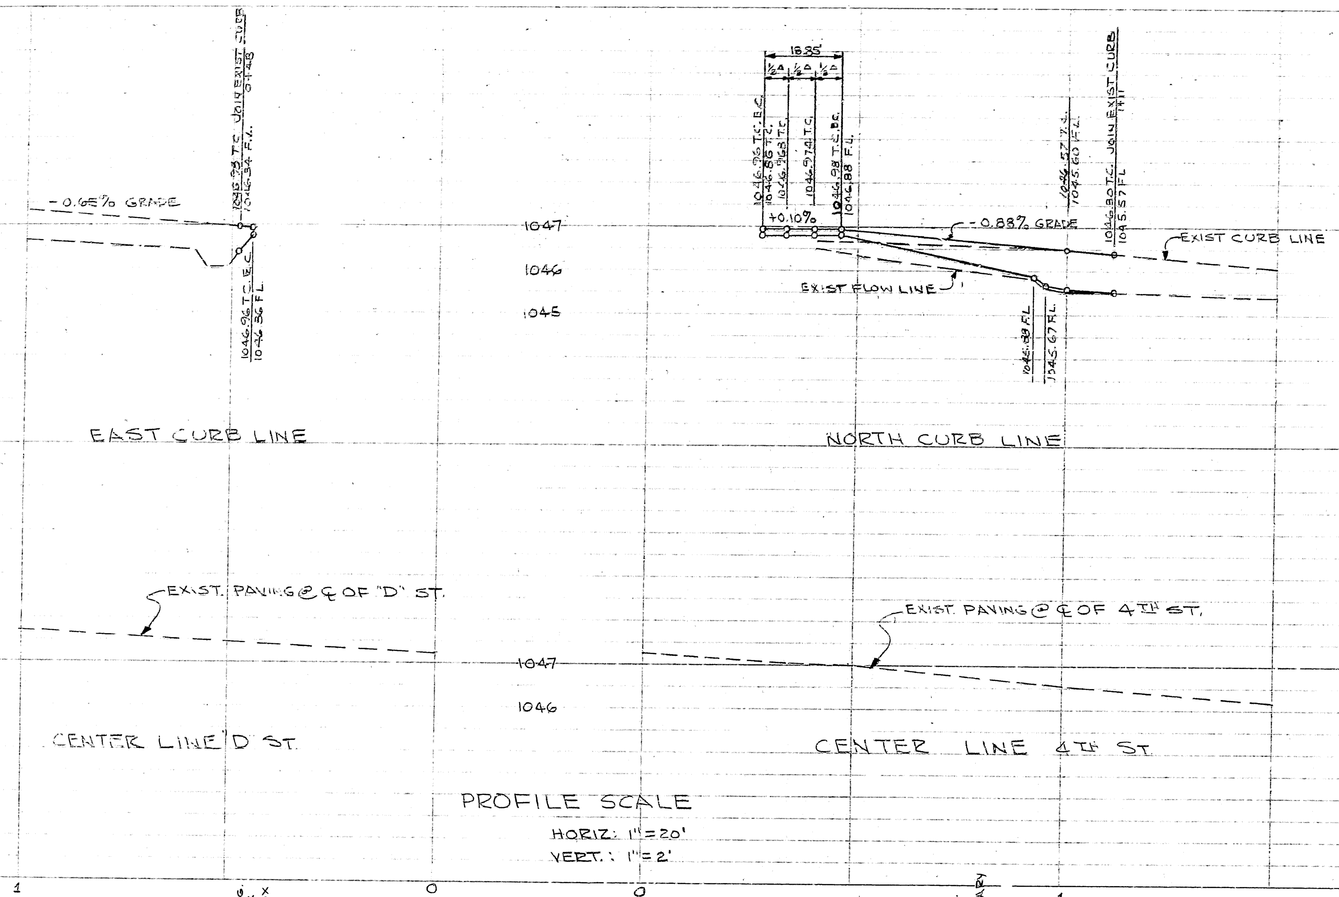


SCALE: 1"=20'

SCALE: 1"=20'




TYPICAL SECTION 4TH ST.
SCALE: NONE

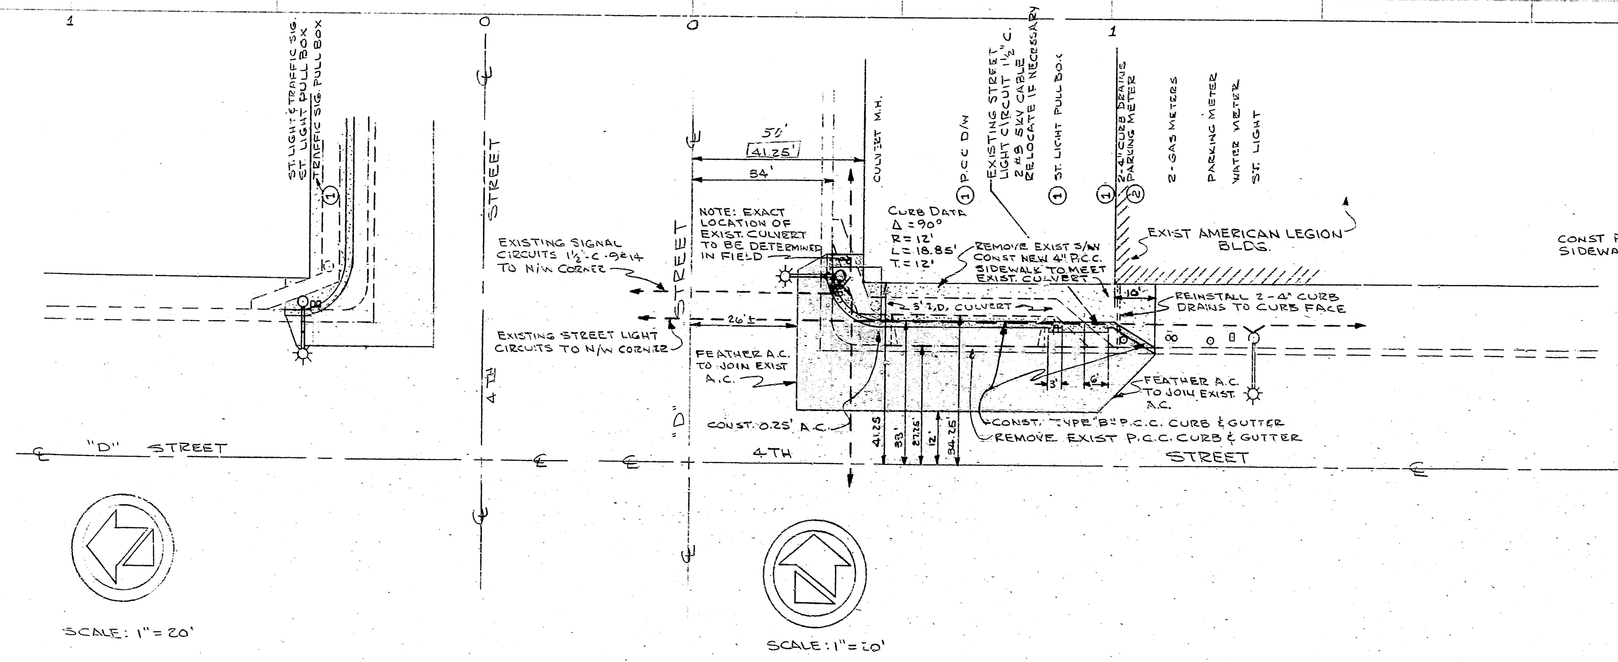


OUTLET
SCALE 1"=2'-0"

## GENERAL NOTES:

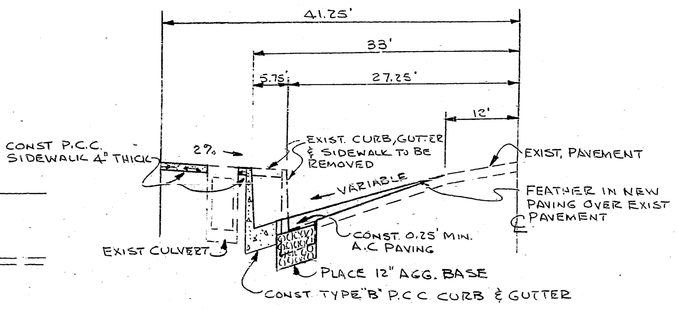1. ALL WORK EMBODIED ON THIS PLAN SHALL BE DONE IN CONFORMITY WITH APPLICABLE PROVISIONS OF STANDARD SPECIFICATION NO 221 AND STANDARD DRAWING NO 2321 ON FILE IN THE OFFICE OF THE CITY ENGINEER.
2. OBSTRUCTIONS (MARKINGS ON PLAN) AS DIRECTED BY ENGINEER:
   (1) TO BE REMOVED OR RELOCATED UNDER THIS CONTRACT.
   (2) PARKING METER TO BE REMOVED UNDER THIS CONTRACT AND IS TO REMAIN CITY PROPERTY.
   (3) TO BE REMOVED OR RELOCATED BY OTHERS.
3. BENCH MARK:
   SP HEAD NAIL NORTH WEST COR. 4TH ST. AND 'D' ST. 1047.23 M.S.L.

| | |
|---|---|
| APPROVED 5-4 1966 | DEPARTMENT OF ENGINEERING |
| CITY ENGINEER | CITY OF SAN BERNARDINO |
| REGISTERED CIVIL ENGINEER No. 13653 | IMPROVEMENT PLAN |
| DRAWING NO. 3444 | DRAWN BY BILL |
| SHEET 1 OF 1 SHEETS | CHECKED BY [illegible] |
| | RECOMMENDED [illegible] |

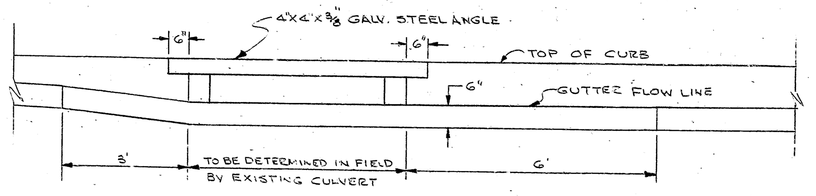NORTHEAST CORNER [illegible] & 'D' ST.