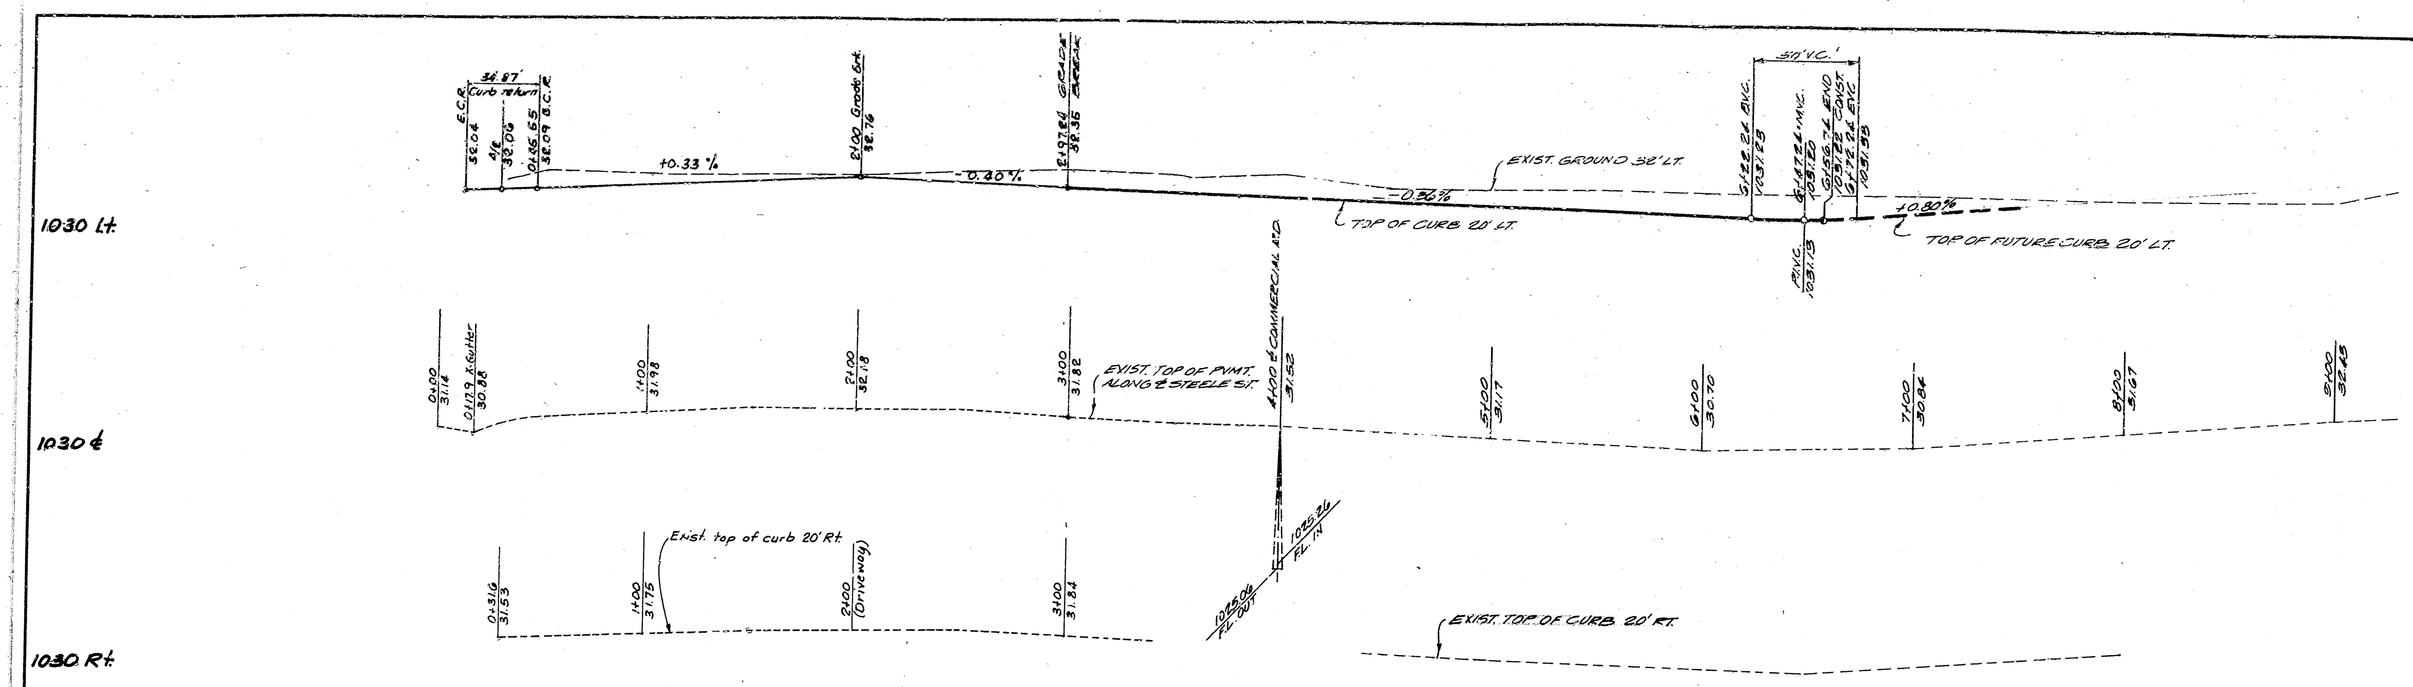

PROFILE- STEELE STREET

Profile Scale- Horiz. 1"=40'
Vert. 1"=4'

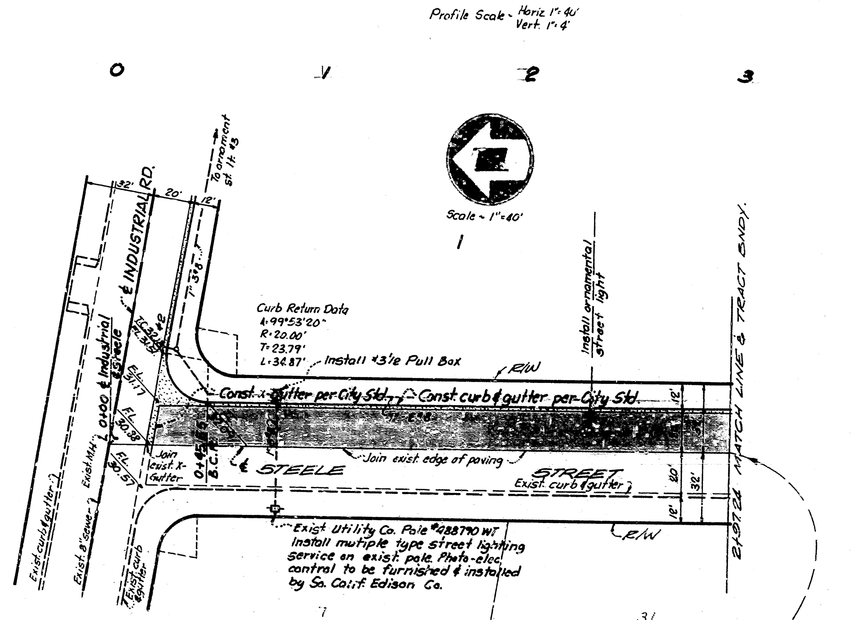

PLAN-STEELE STREET

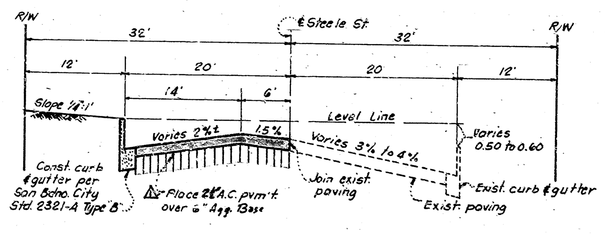

TYPICAL SECTION-STEELE ST.

No Scale

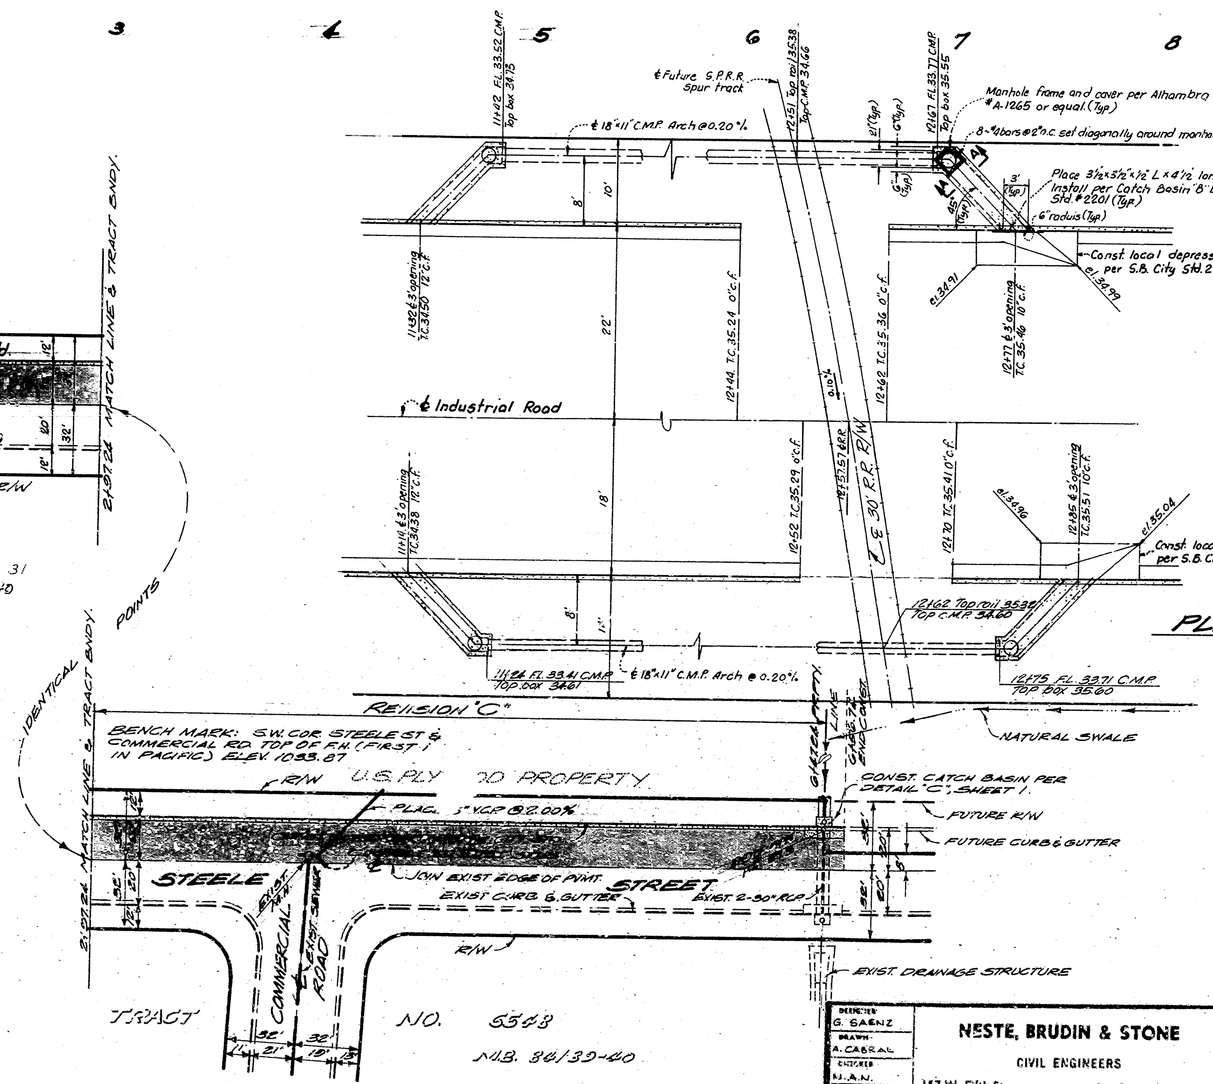

PLAN-DRAINAGE STRUCTURES

SCALE 1"=10'

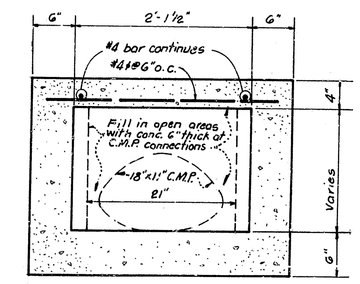

SECTION "A-A"

Scale - 1"=1'

NOTE: 18"x11" C.M.P. Arch shall be 12 Ga. within the 30' R.R. R/W- both sides of street. Remaining portion to be 14 Ga.

Revision, Tr. No. 7754 - Change in Gage of 18"x11" C.M.P. Arch — Date 12-7-66
Approved: City Engineer — R.C.E. 13653 — Date 12-8-66
REVISION "C", ADOPTION OF U.S. PLYWOOD PCL. DATE 11-16-66
APPROVED: CITY ENGINEER R.C.E. 13653 DATE 1-19-67

DESIGNED G. GAENZ	NESTE, BRUDIN & STONE CIVIL ENGINEERS 157 W. Fifth St. San Bernardino, Calif. Date Calif. Reg. No. 8613	APPROVED July 19 1966 City Engineer R.C.E. No. 13,653	DEPARTMENT OF ENGINEERING CITY OF SAN BERNARDINO
DRAWN A. CABRAL		DRAWING NO 3472	DRAWN BY A. Cabral
CHECKED R.J.A.N.		SHEET 2 OF 2 SHEETS	CHECKED BY
JOB No. 59-66.01			RECOMMENDED BY
SCALE: As Shown			TRACT 7754 STEELE STREET

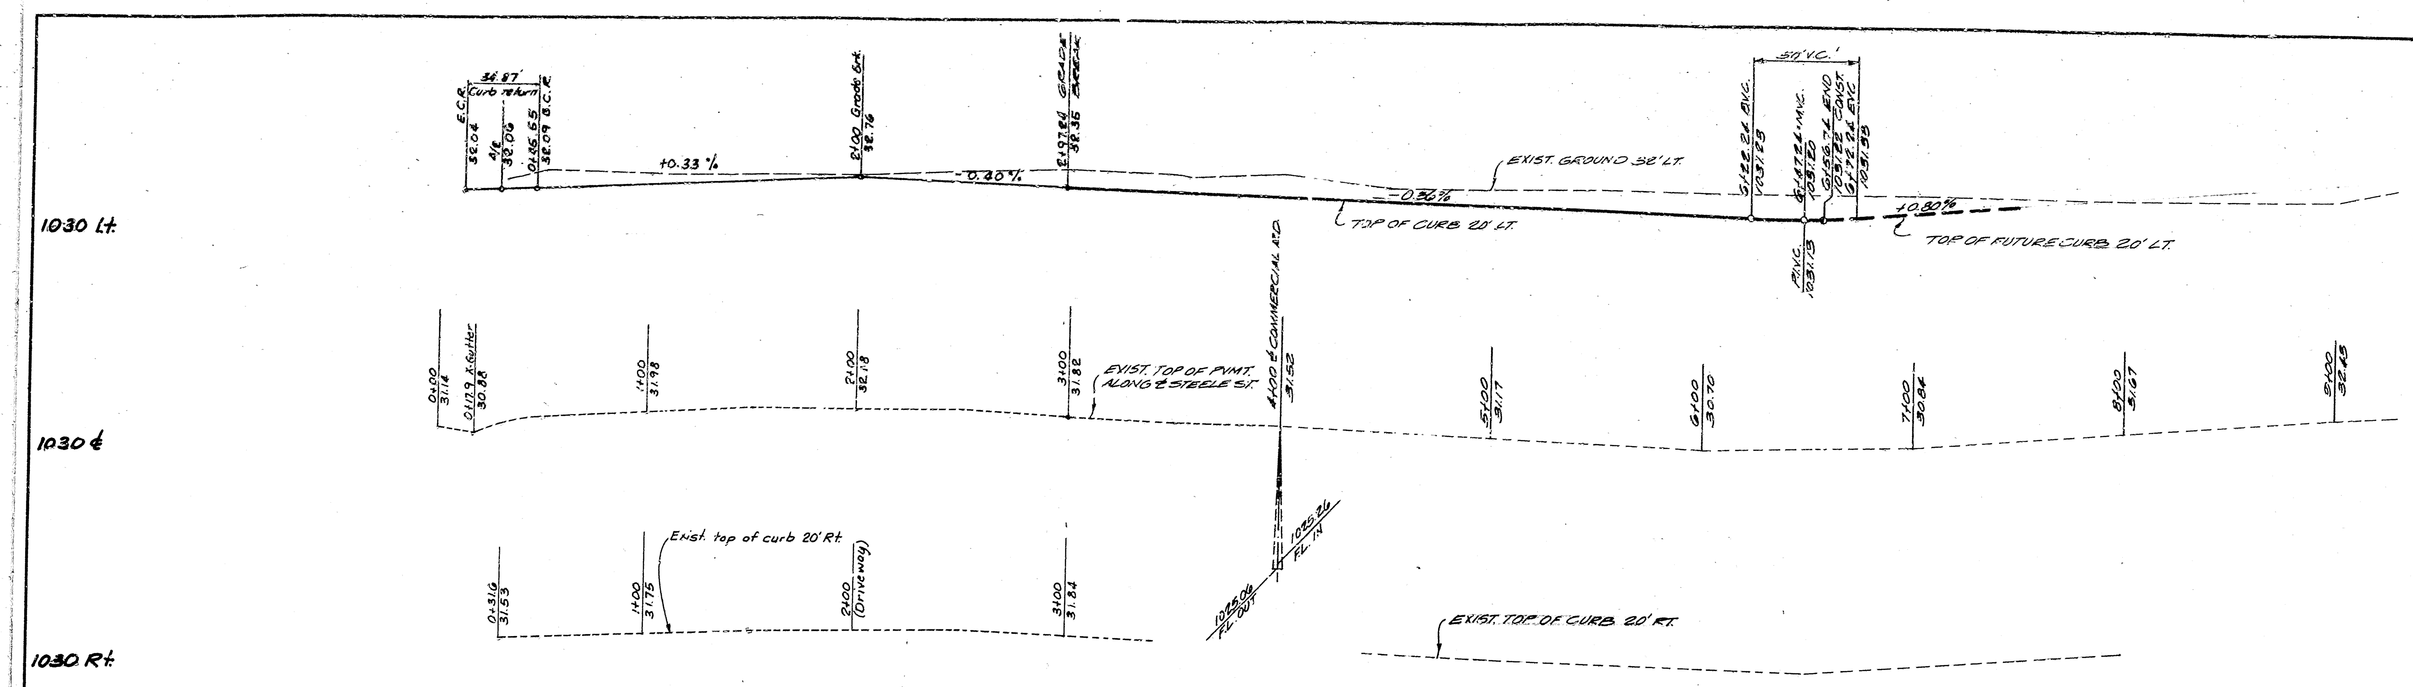

PROFILE- STEELE STREET

Profile Scale- Horiz. 1"=40'
Vert. 1"=4'

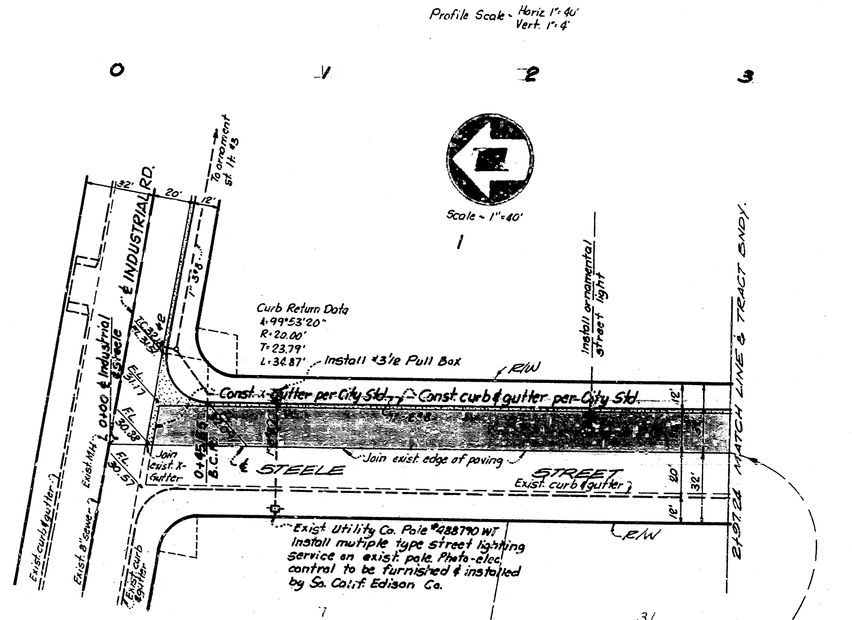

PLAN-STEELE STREET

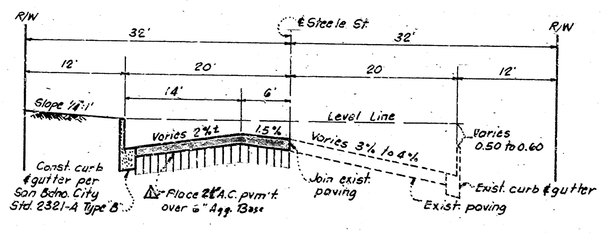

TYPICAL SECTION-STEELE ST.

No Scale

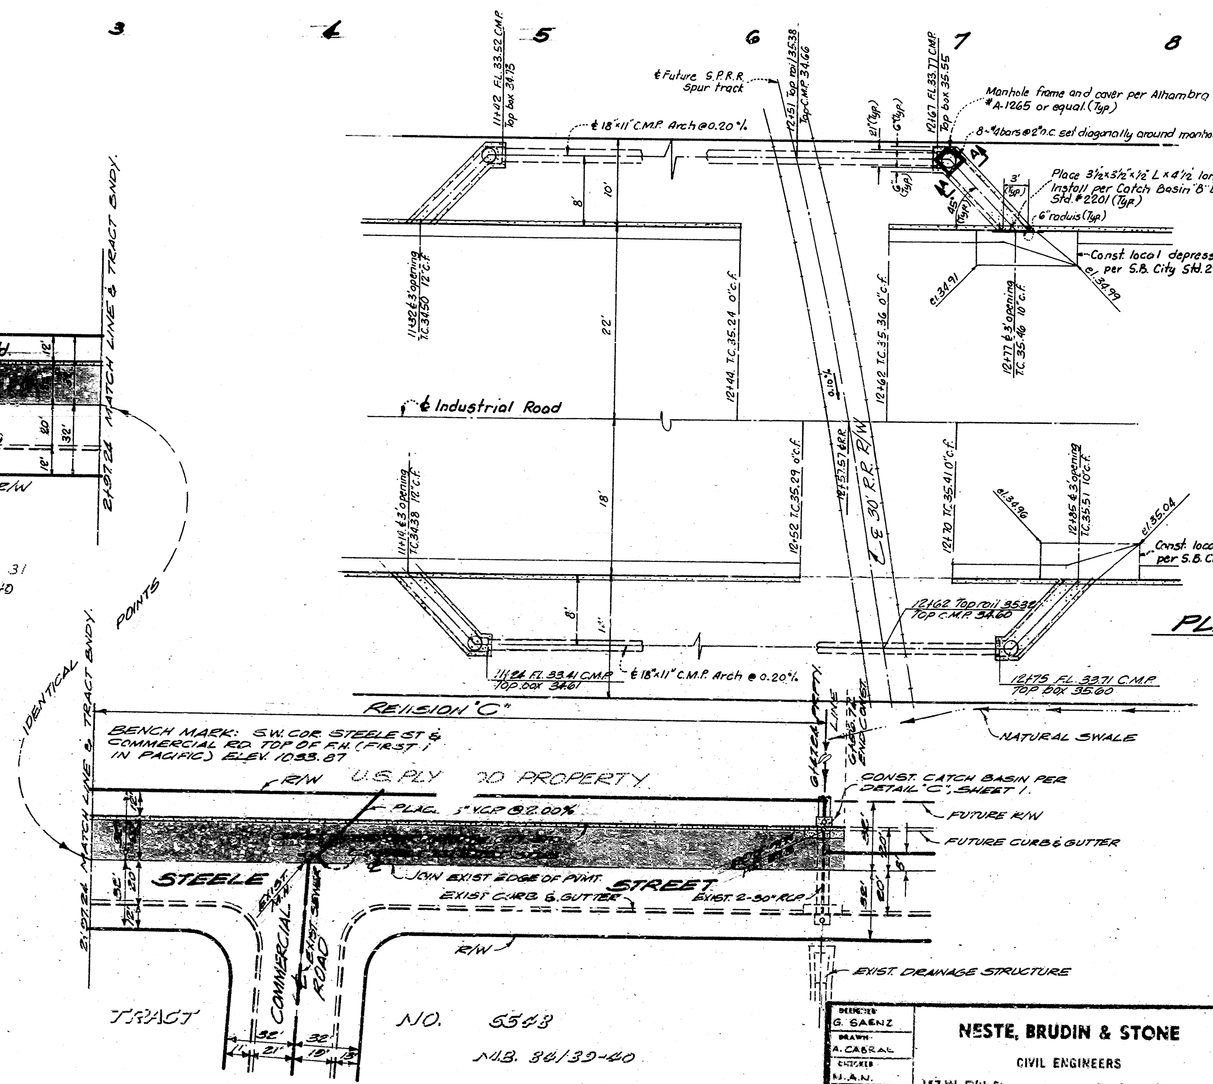

PLAN-DRAINAGE STRUCTURES

SCALE 1"=10'

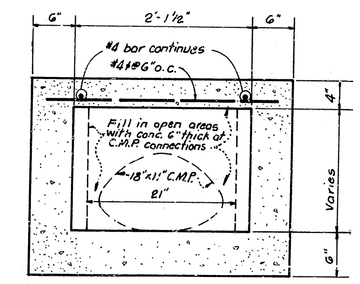

SECTION "A-A"

Scale - 1"=1'

NOTE: 18"x11" C.M.P. Arch shall be 12 Ga. within the 30' R.R. R/W- both sides of street. Remaining portion to be 14 Ga.

Revision, Tr. No. 7754 - Change in Gage of 18"x11" C.M.P. Arch — Date 12-7-66
Approved: City Engineer — R.C.E. 13653 — Date 12-8-66
REVISION "C", ADOPTION OF U.S. PLYWOOD PCL. DATE 11-16-66
APPROVED: CITY ENGINEER R.C.E. 13653 DATE 1-19-67

DESIGNED G. GAENZ	NESTE, BRUDIN & STONE CIVIL ENGINEERS 157 W. Fifth St. San Bernardino, Calif. Date Calif. Reg. No. 8613	APPROVED July 19 1966 City Engineer R.C.E. No. 13,653	DEPARTMENT OF ENGINEERING CITY OF SAN BERNARDINO
DRAWN A. CABRAL		DRAWING NO 3472	DRAWN BY A. Cabral
CHECKED R.J.A.N.		SHEET 2 OF 2 SHEETS	CHECKED BY
JOB No. 59-66.01			RECOMMENDED BY
SCALE: As Shown			TRACT 7754 STEELE STREET