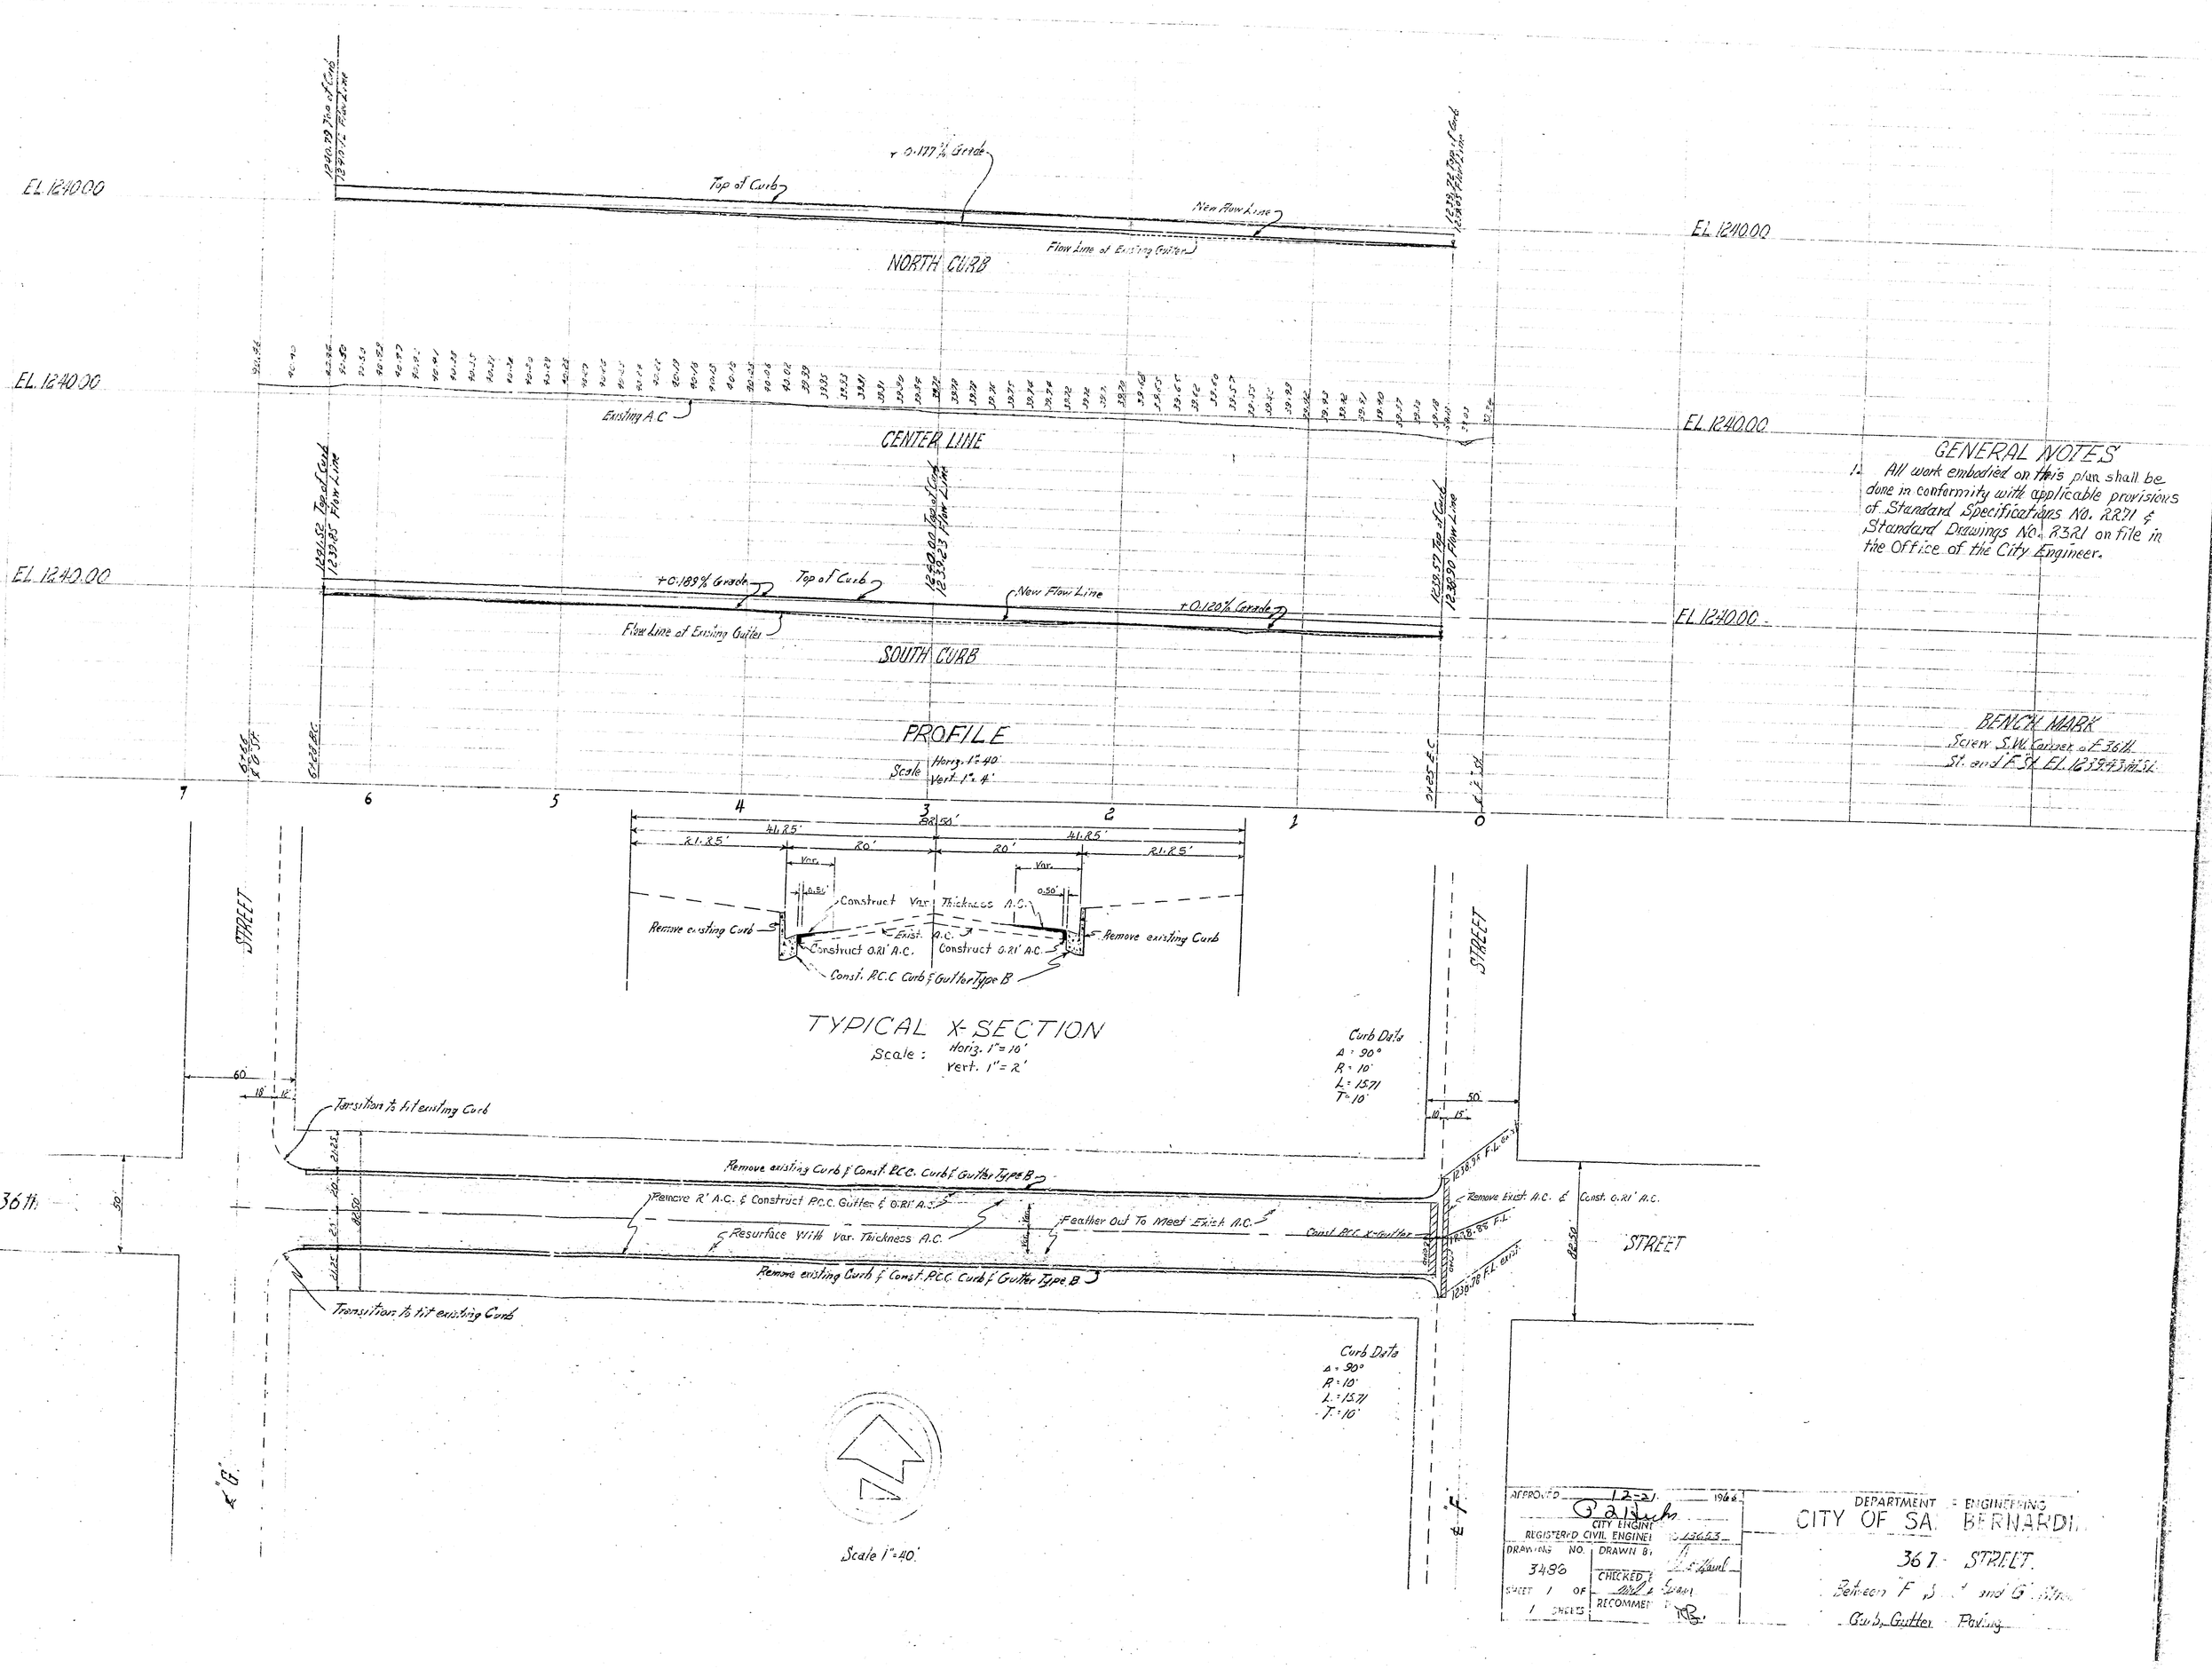

GENERAL NOTES

1. All work embodied on this plan shall be done in conformity with applicable provisions of Standard Specifications No. 2271 & Standard Drawings No. 2321 on file in the Office of the City Engineer.

BENCH MARK

Screw S.W. Corner of E 361h St. and F St. EL 1239.43 M.S.L.

APPROVED 12-21 1948
CITY ENGINEER
REGISTERED CIVIL ENGINEER No. 12663
DRAWING NO. 3490
SHEET 1 OF 1 SHEETS
DRAWN BY
CHECKED BY
RECOMMENDED

DEPARTMENT OF ENGINEERING
CITY OF SAN BERNARDINO
367 - STREET.
Between 'F' & 'G' Sts.
Curb, Gutter & Paving