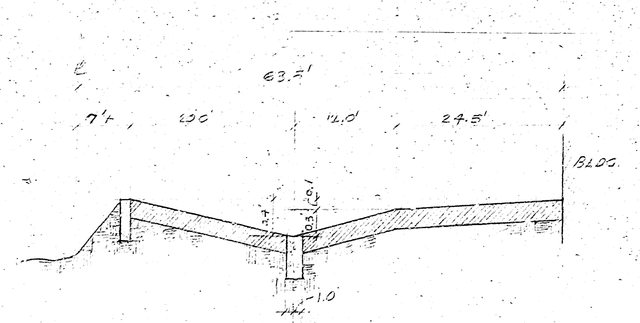

SECTION A-A

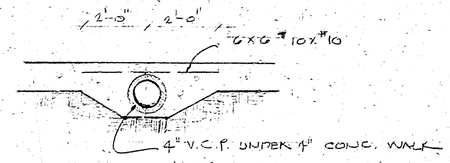

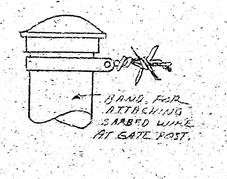

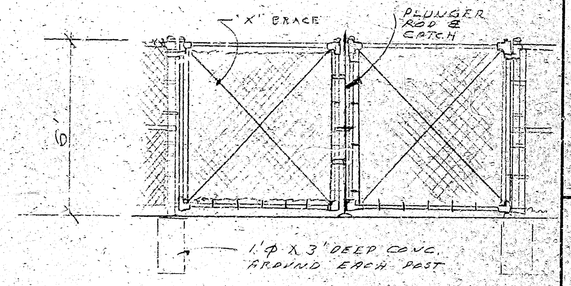

CHAIN LINK GATE

NOTE:
CHAIN LINK FENCE TO BE 6' HIGH GALV. NO.9 GA. 2" MESH, HOT DIP GALV. 3" END CORNER & GATE POST, 2" O.D. (5.79 LB.) PER. FT.

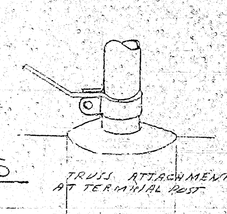

FENCE DETAILS
NO SCALE

LEGEND
EXISTING GRADE
FINISHED CONTOURS

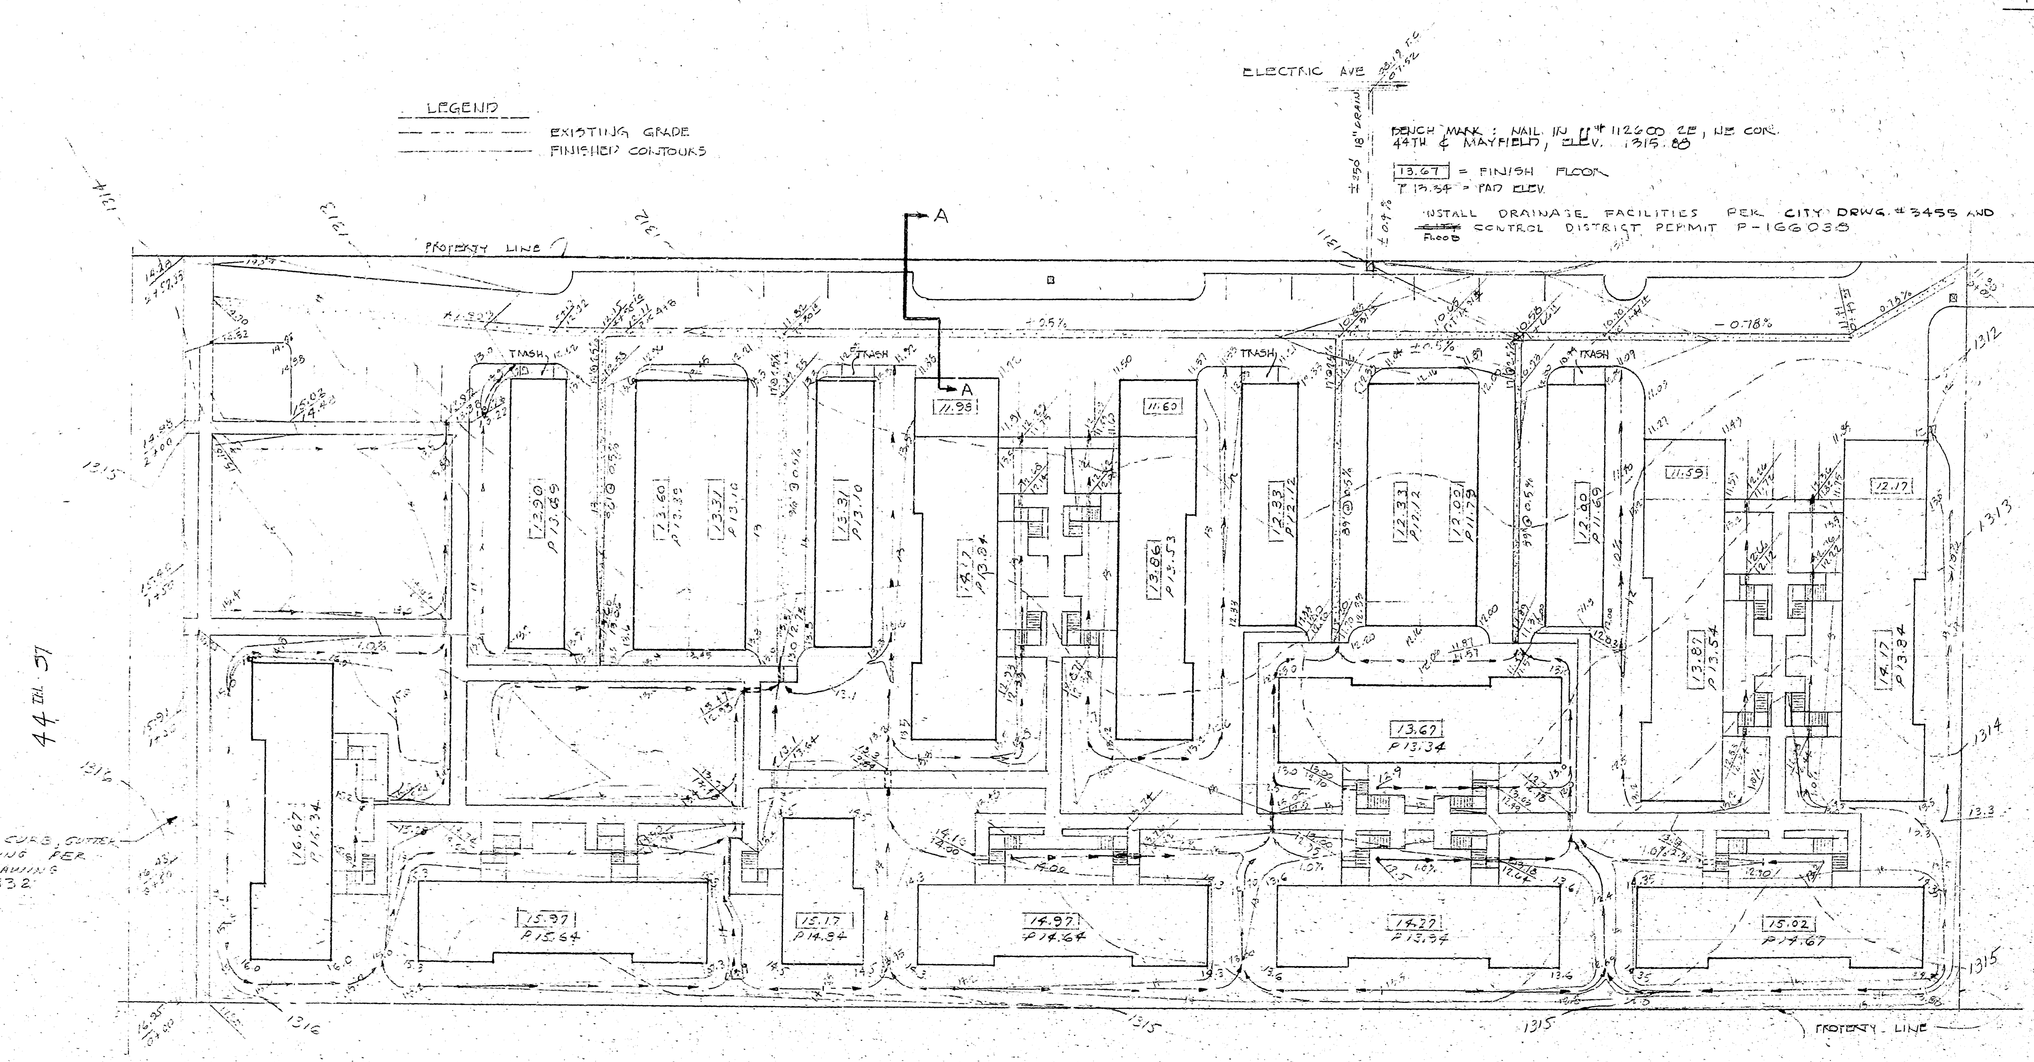

PLOT & GRADING PLAN
44TH & MAYFIELD AVENUE

NOTES: (OFF SITE REQUIREMENTS FOR LAND IMPROVEMENTS)

1. PAVE 44TH ST. ACROSS FRONTAGE OF PROPERTY FROM CURB AND GUTTER TO EXISTING PAVING.
2. REMOVE EXISTING TREES FROM RIGHT OF WAY.
3. INSTALL CURB & GUTTER, ACROSS FRONTAGE OF PROPERTY, INCLUDING CURB RETURNS AND DRIVE APRON.
4. INSTALL CONCRETE PUBLIC SIDEWALK ACROSS PROJECT FRONTAGE.
5. RELOCATE WATER METER.
6. ALL OFF SITE IMPROVEMENTS SHALL BE AS PER IMPROVEMENTS PLAN NO. 3332.
7. ALL WORK SHOWN ON THIS PLAN SHALL BE DONE IN COMPLIANCE WITH ORD. NO 2676, CITY OF SAN BERNARDINO.
8. PRIOR TO ANY GRADING WORK, A GRADING PERMIT SHALL BE SECURED FROM THE CITY ENGINEER'S OFFICE, PER SECTION 7009 (b) OF ORD NO. 2676.
9. MAXIMUM SLOPES: CUT 1½:1; FILL 2:1
10. MINIMUM 1.5' FROM PROPERTY LINE TO TOE OF SLOPE
11. MINIMUM 3.0' FROM PROPERTY LINE TO TOP OF SLOPE.
12. ESTIMATE OF QUANTITIES: EXC. 1000 CU. YDS. EMB. 900 CU. YDS.
13. ESTIMATED STARTING DATE NOV. 1, 1966
14. ESTIMATED COMPLETION DATE DEC. 1, 1966
15. NAME AND ADDRESS OF SOIL TESTING LAB.
PACIFIC TESTING LAB.
10036 RIVERSIDE AVE.
BLOOMINGTON, CALIFORNIA
PHONE 65-42775
16. GRADING PERMIT WILL NOT BE ISSUED UNTIL PERMITEE POSTS A BOND EXECUTED BY THE OWNER, COVERING THE WORK (GRADING & DRAINAGE FACILITIES) PER SECTION 7010 OF ORD. NO. 2676

APPROVED 9-23 1966
CITY ENGINEER R.C.E. NO 13,663
DEPT. OF ENGINEERING
CITY OF SAN BERNARDINO

DRAWING NO. 3500

THE SUBMITTED PLANS AND/OR SPECIFICATIONS COMPLY WITH F.H.A. OBJECTIVES, MINIMUM PROPERTY STANDARDS, LOCAL ACCEPTANCE CRITERIA OR NEIGHBORHOOD REQUIREMENTS, AND REFLECT THE BEST PROFESSIONAL JUDGEMENT OF THE DESIGNERS.
LEONARD E. WIKOFF, RCE, #694

SHEET 3 | JOB NO. | DATE | REV.

A.I.A. ARCHITECTS
3681 6TH ST. RIVERSIDE CALIFORNIA PH 683-9833
WILLIAM L. COWAN
NOBLE R. BUSSEY
DEAN BROWN ASSOCIATE

FHA 221-D-3
MAYFIELD PARK APARTMENTS
PLOT & GRADING PLAN

MAYFIELD PARK APTS. — FILE 17.355

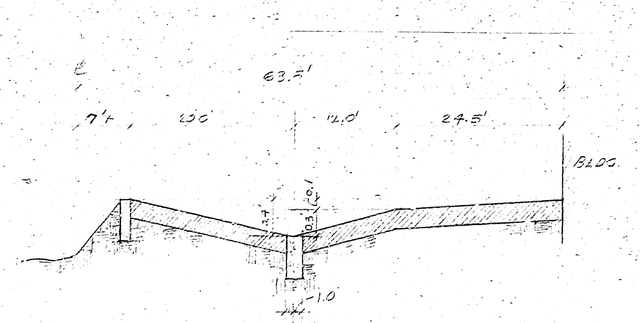

SECTION A-A

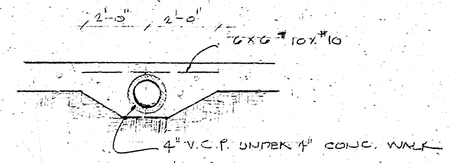

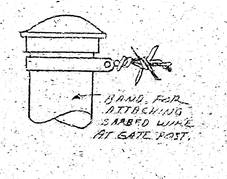

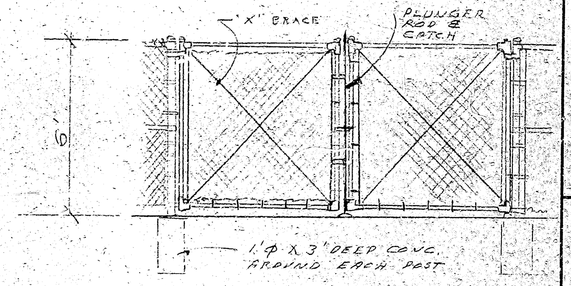

CHAIN LINK GATE

NOTE:
CHAIN LINK FENCE TO BE 6' HIGH GALV. NO.9 GA. 2" MESH, HOT DIP GALV. 3" END CORNER & GATE POST, 2" O.D. (5.79 LB.) PER. FT.

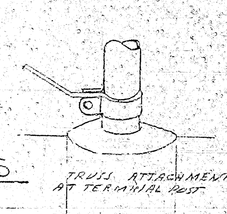

FENCE DETAILS
NO SCALE

LEGEND
EXISTING GRADE
FINISHED CONTOURS

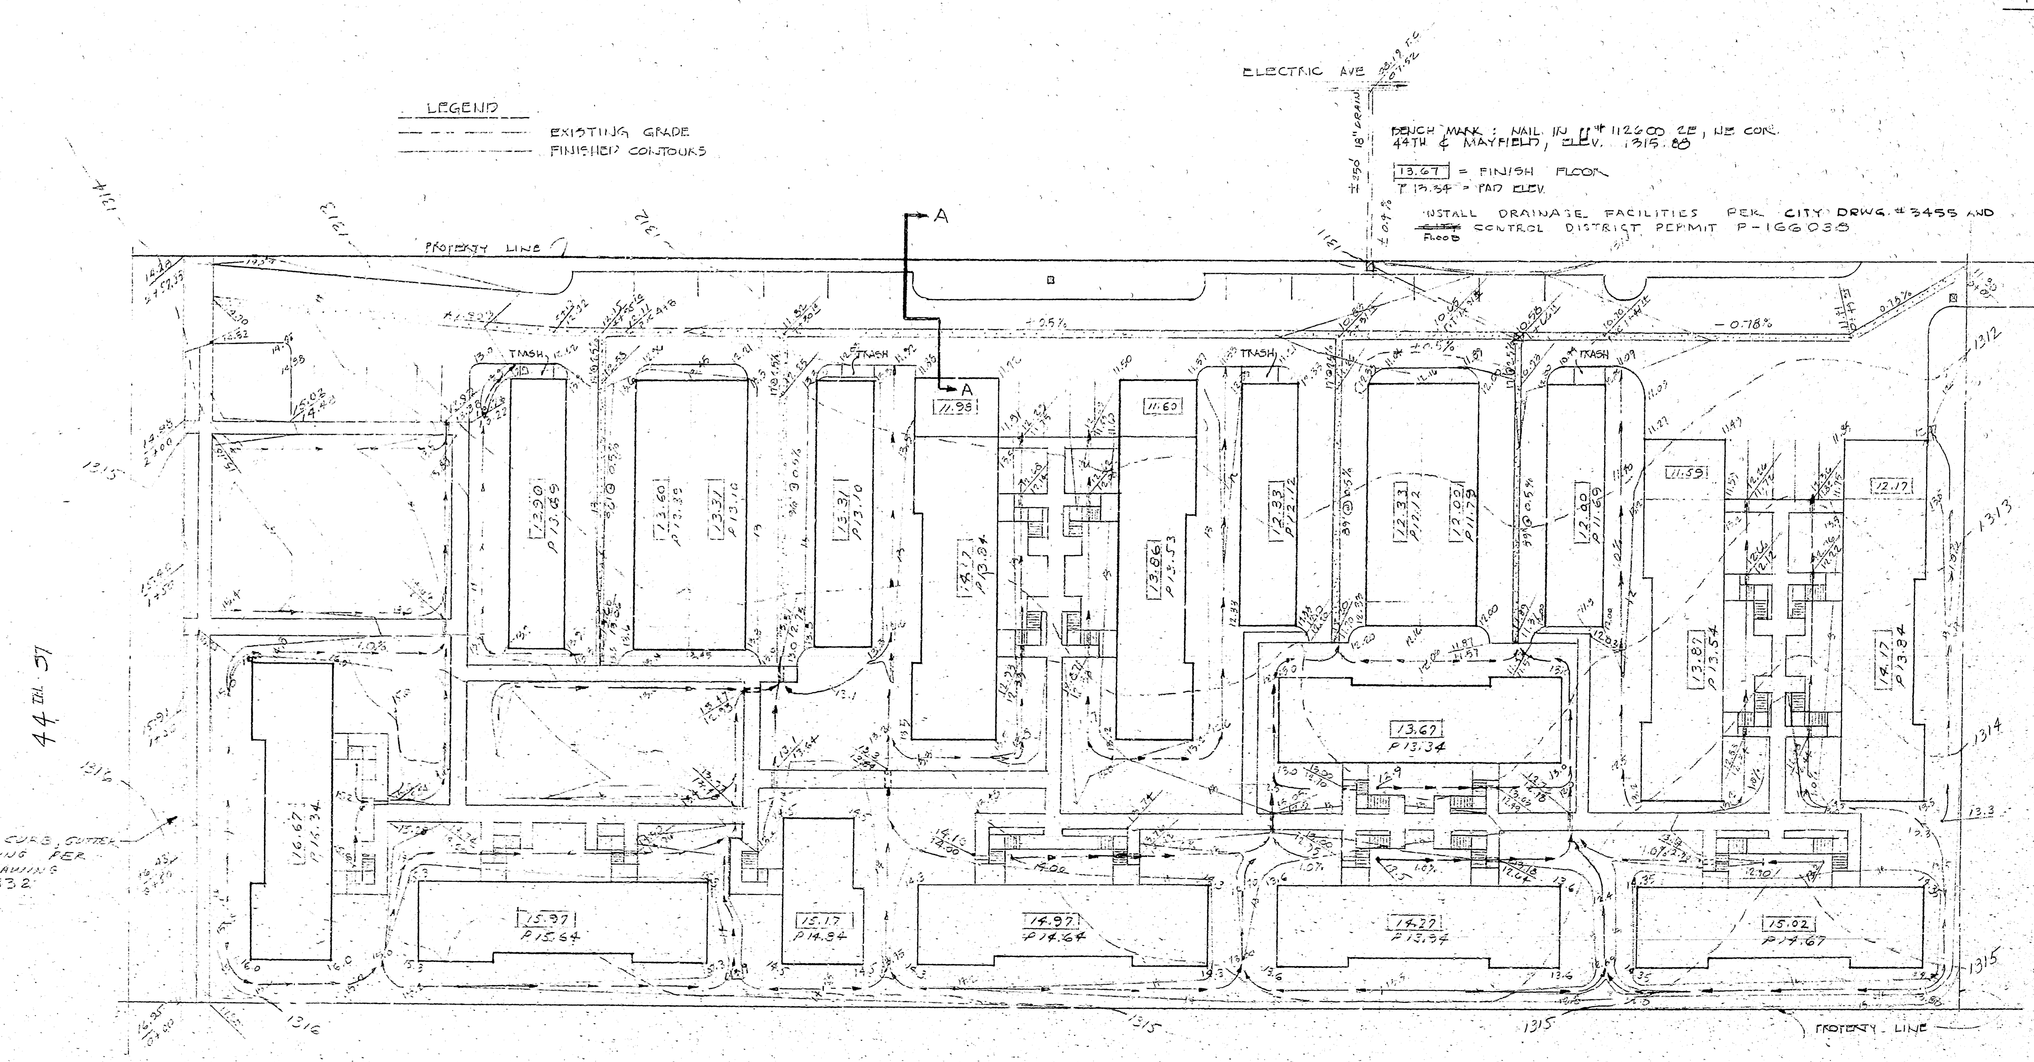

PLOT & GRADING PLAN
44TH & MAYFIELD AVENUE

NOTES: (OFF SITE REQUIREMENTS FOR LAND IMPROVEMENTS)

1. PAVE 44TH ST. ACROSS FRONTAGE OF PROPERTY FROM CURB AND GUTTER TO EXISTING PAVING.
2. REMOVE EXISTING TREES FROM RIGHT OF WAY.
3. INSTALL CURB & GUTTER, ACROSS FRONTAGE OF PROPERTY, INCLUDING CURB RETURNS AND DRIVE APRON.
4. INSTALL CONCRETE PUBLIC SIDEWALK ACROSS PROJECT FRONTAGE.
5. RELOCATE WATER METER.
6. ALL OFF SITE IMPROVEMENTS SHALL BE AS PER IMPROVEMENTS PLAN NO. 3332.
7. ALL WORK SHOWN ON THIS PLAN SHALL BE DONE IN COMPLIANCE WITH ORD. NO 2676, CITY OF SAN BERNARDINO.
8. PRIOR TO ANY GRADING WORK, A GRADING PERMIT SHALL BE SECURED FROM THE CITY ENGINEER'S OFFICE, PER SECTION 7009 (b) OF ORD NO. 2676.
9. MAXIMUM SLOPES: CUT 1½:1; FILL 2:1
10. MINIMUM 1.5' FROM PROPERTY LINE TO TOE OF SLOPE
11. MINIMUM 3.0' FROM PROPERTY LINE TO TOP OF SLOPE.
12. ESTIMATE OF QUANTITIES: EXC. 1000 CU. YDS. EMB. 900 CU. YDS.
13. ESTIMATED STARTING DATE NOV. 1, 1966
14. ESTIMATED COMPLETION DATE DEC. 1, 1966
15. NAME AND ADDRESS OF SOIL TESTING LAB.
PACIFIC TESTING LAB.
10036 RIVERSIDE AVE.
BLOOMINGTON, CALIFORNIA
PHONE 65-42775
16. GRADING PERMIT WILL NOT BE ISSUED UNTIL PERMITEE POSTS A BOND EXECUTED BY THE OWNER, COVERING THE WORK (GRADING & DRAINAGE FACILITIES) PER SECTION 7010 OF ORD. NO. 2676

APPROVED 9-23 1966
CITY ENGINEER R.C.E. NO 13,663
DEPT. OF ENGINEERING
CITY OF SAN BERNARDINO

DRAWING NO. 3500

THE SUBMITTED PLANS AND/OR SPECIFICATIONS COMPLY WITH F.H.A. OBJECTIVES, MINIMUM PROPERTY STANDARDS, LOCAL ACCEPTANCE CRITERIA OR NEIGHBORHOOD REQUIREMENTS, AND REFLECT THE BEST PROFESSIONAL JUDGEMENT OF THE DESIGNERS.
LEONARD E. WIKOFF, RCE, #694

SHEET 3 | JOB NO. | DATE | REV.

A.I.A. ARCHITECTS
3681 6TH ST. RIVERSIDE CALIFORNIA PH 683-9833
WILLIAM L. COWAN
NOBLE R. BUSSEY
DEAN BROWN ASSOCIATE

FHA 221-D-3
MAYFIELD PARK APARTMENTS
PLOT & GRADING PLAN

MAYFIELD PARK APTS. — FILE 17.355