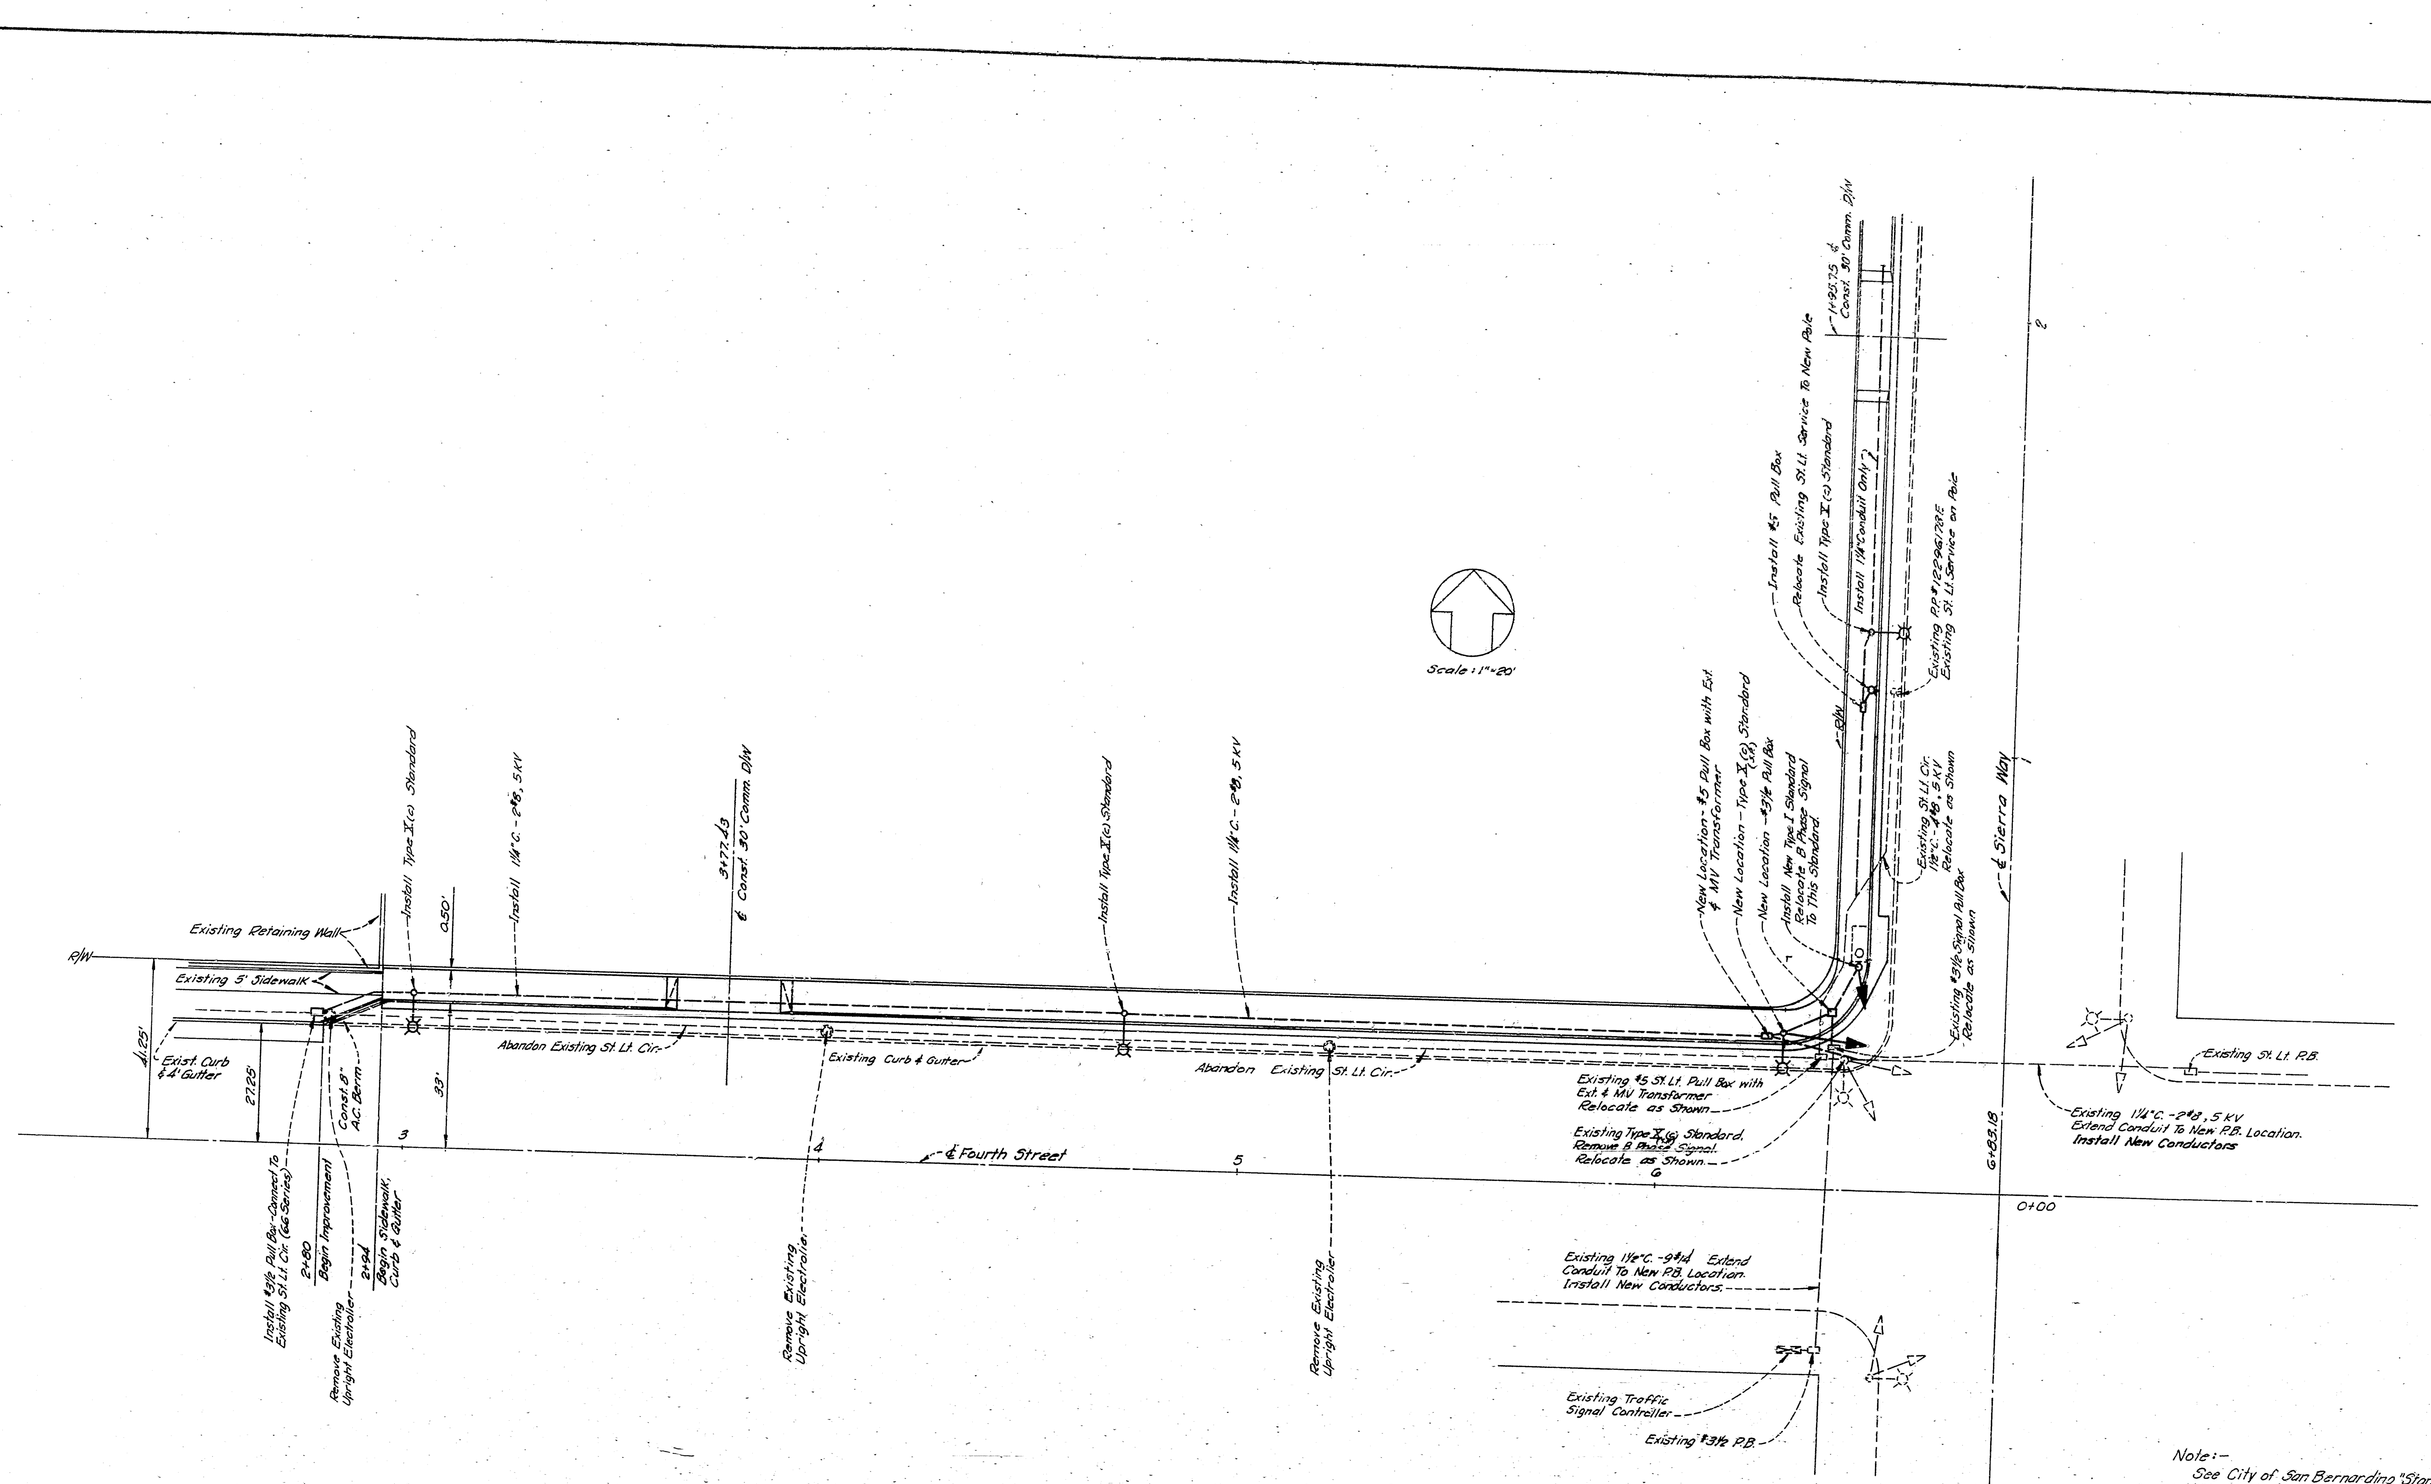

Note:-
See City of San Bernardino "Standard Details" Sheet No. 1

DEPARTMENT OF ENGINEERING
CITY OF SAN BERNARDINO

IMPROVEMENT PLANS

SIERRA WAY - FOURTH ST. TO FIFTH ST.
FOURTH STREET - MT. VIEW AVE. TO SIERRA WAY

APPROVED 9-22 1966
CITY ENGINEER
REGISTERED CIVIL ENGINEER NO. 13655

DRAWN BY:
CHECKED BY:
RECOMMENDED

DRAWING NO. 3501
SHEET 3 OF 4 SHEETS