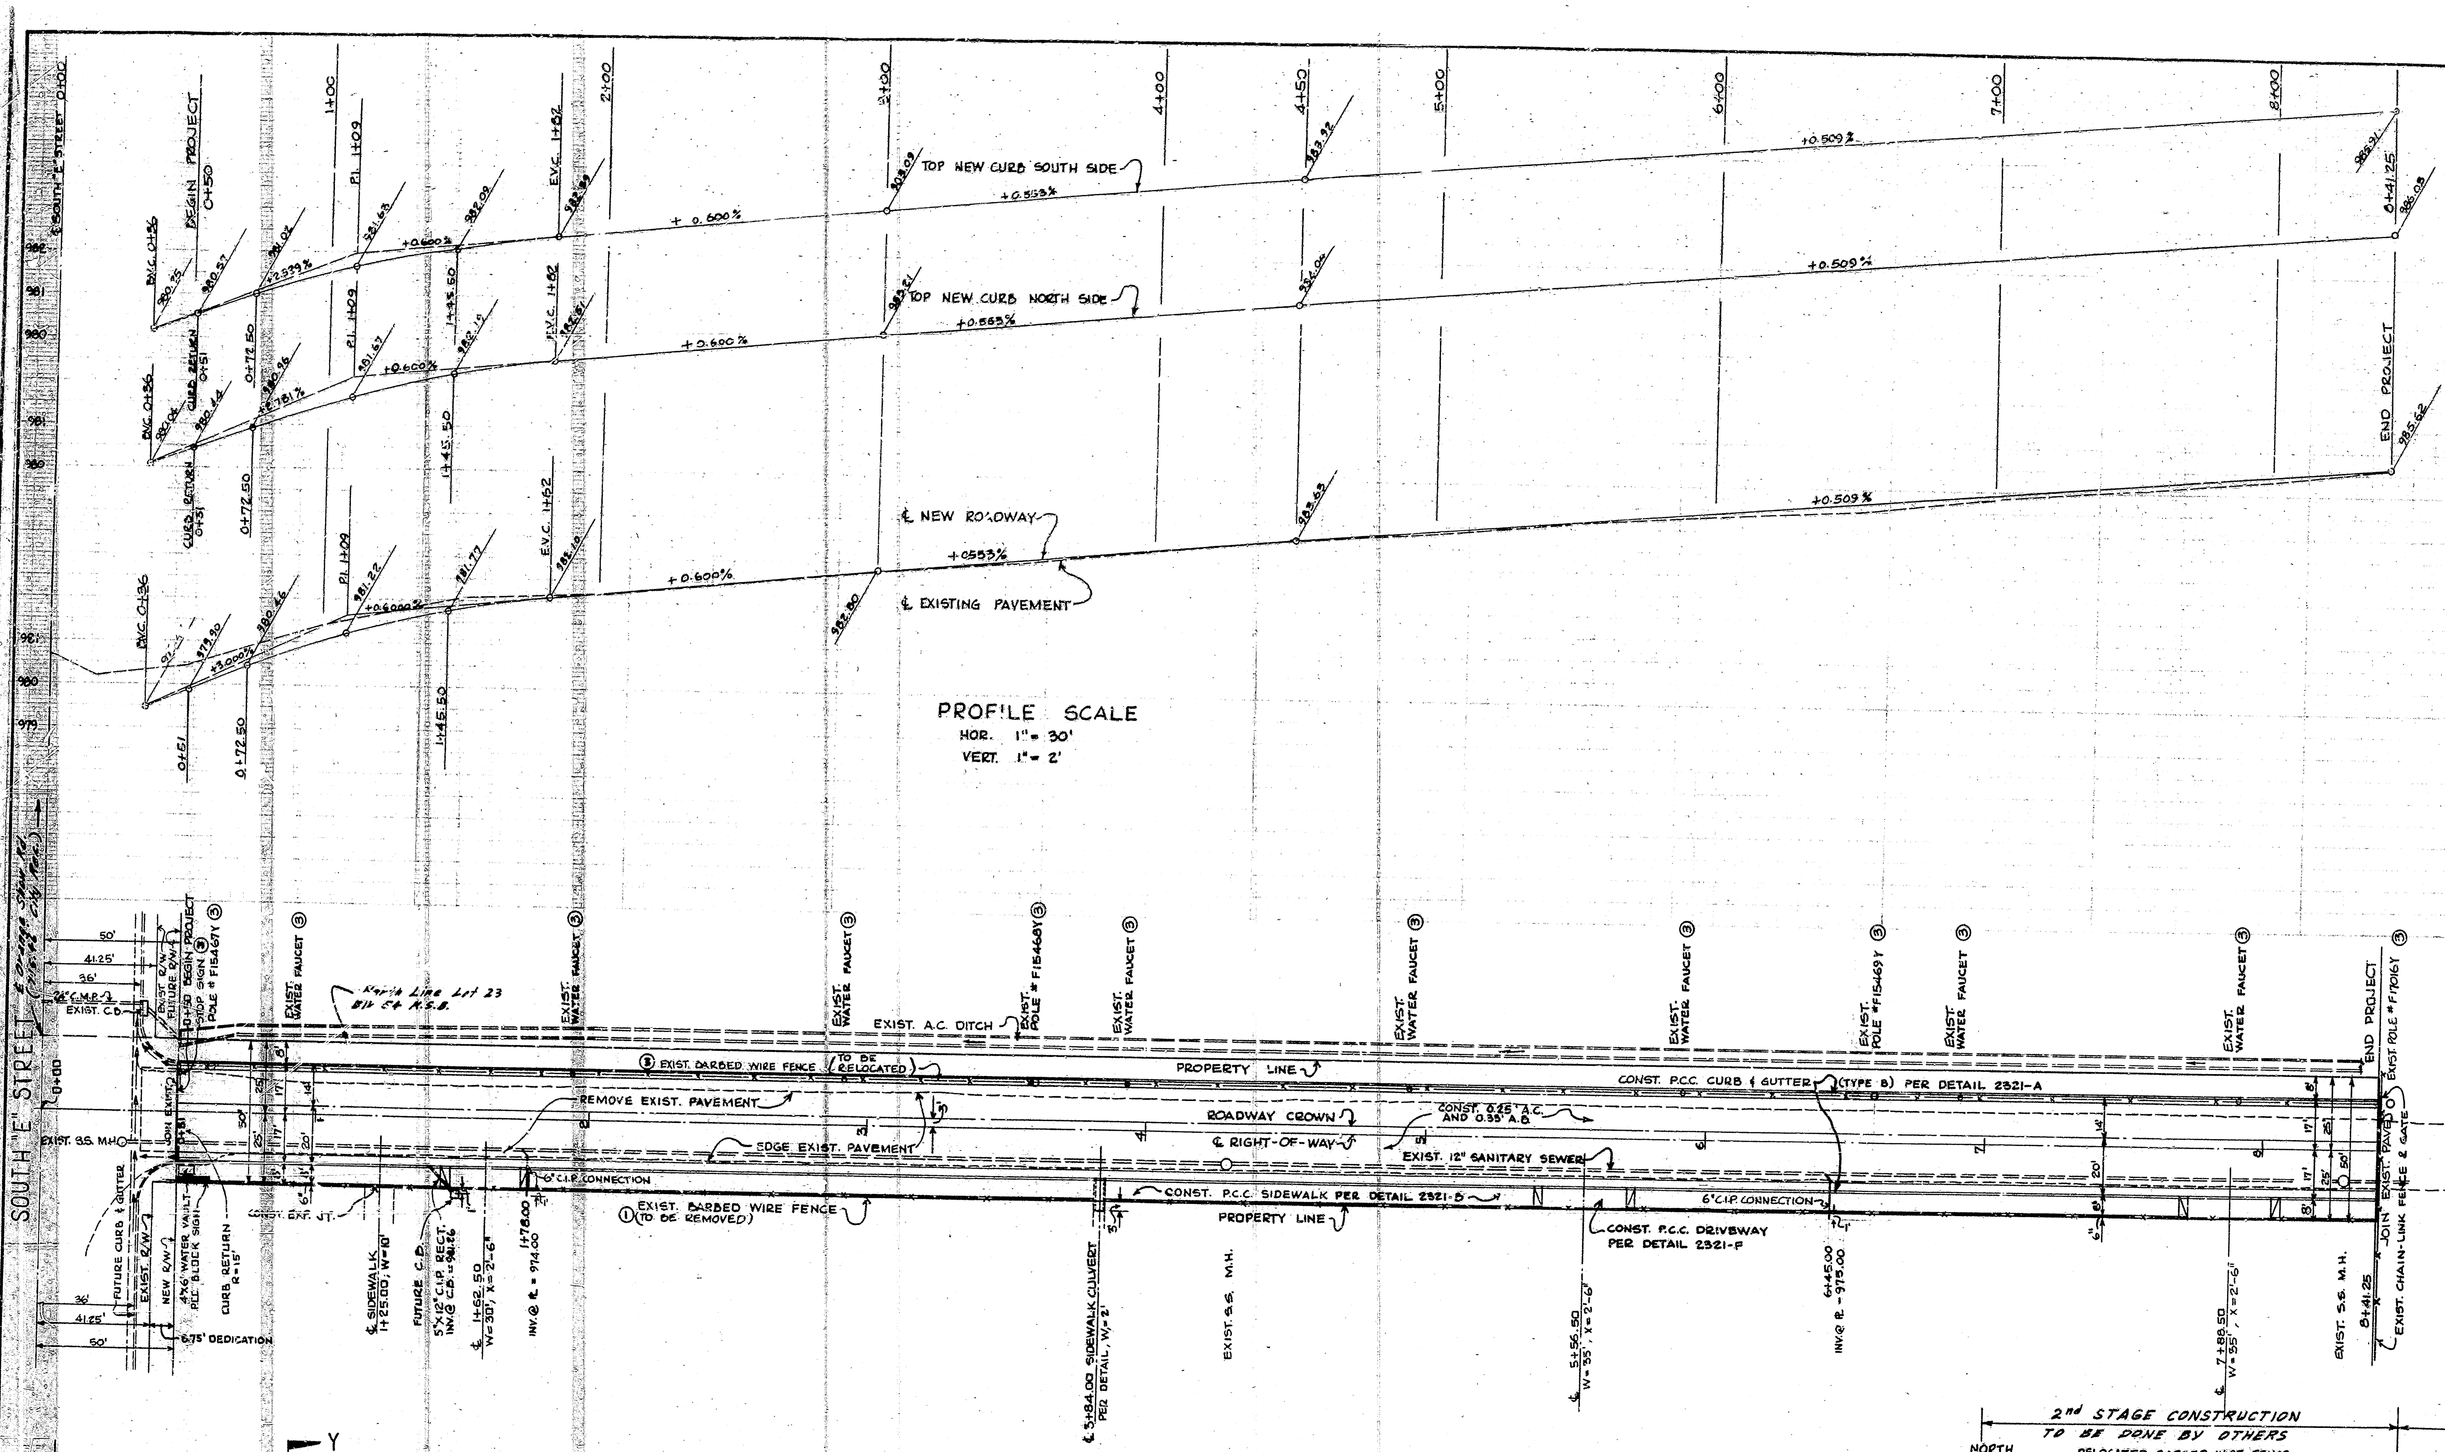

PROFILE SCALE

HOR. 1" = 30'
VERT. 1" = 2'

GENERAL NOTES

1. ALL WORK SHOWN HEREON SHALL BE CONSTRUCTED IN ACCORDANCE WITH PROVISIONS OF THE STANDARD SPECIFICATIONS NO. 2271 AND STANDARD DRAWINGS NO. 2321 OF THE CITY OF SAN BERNARDINO.
2. IMMEDIATELY AFTER FINAL SURFACING IS PLACED, ALL MANHOLE FRAMES & COVERS SHALL BE ADJUSTED TO FINISHED GRADE BY THE CONTRACTOR.
3. DIMENSIONS TO CURBS ARE TO TOP OF CURB FACE.
4. FEATHER A.C. WHERE MEETING EXISTING PAVEMENT A MINIMUM OF 10 FEET, OR AS DIRECTED BY THE CITY ENGINEER.
5. INSTALL PRIME COAT PRIOR TO PLACING A.C. PAVING.
6. BENCH MARK: SCREW ON SOUTH EAST COR. ORANGE SHOW ROAD AND SOUTH "E" STREET. ELEV. 985.10 M.S.L.
7. WHEN CONTRACT DOES NOT INCLUDE A CONTRACT PAY ITEM FOR FURNISHING AND APPLYING WATER, AND UNLESS OTHERWISE PROVIDED IN SPECIAL PROVISIONS, FULL COMPENSATION FOR FURNISHING AND APPLYING WATER SHALL BE INCLUDED IN THE PRICES PAID FOR OTHER CONTRACT ITEMS OF WORK AND NO ADDITIONAL COMPENSATION SHALL BE ALLOWED THEREFORE.
8. REMOVAL OF OBSTRUCTIONS.
   - ① TO BE REMOVED UNDER THIS CONTRACT.
   - ② TO BE REMOVED AND RELOCATED UNDER THIS CONTRACT.
   - ③ TO BE REMOVED OR RELOCATED BY OTHERS.

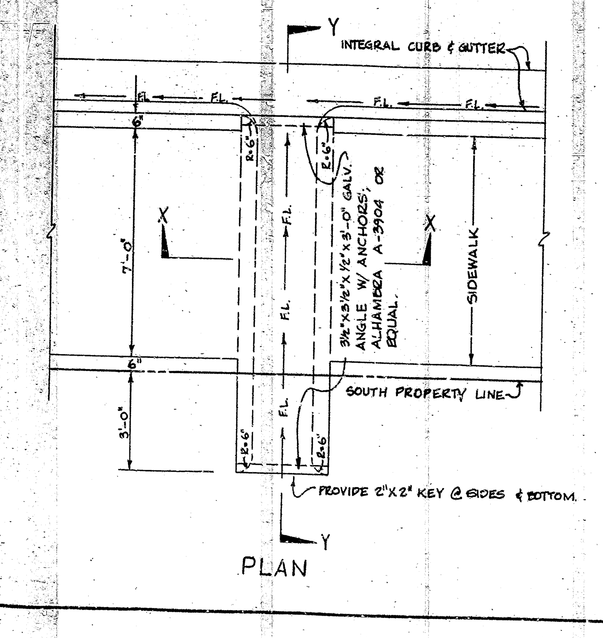

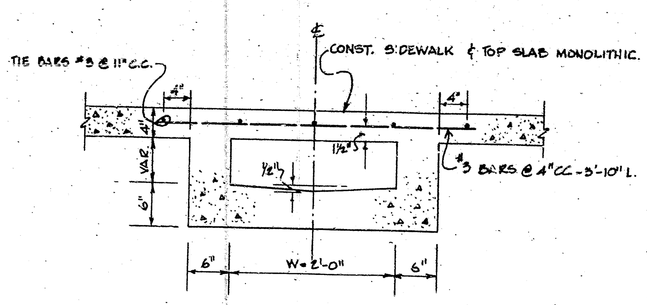

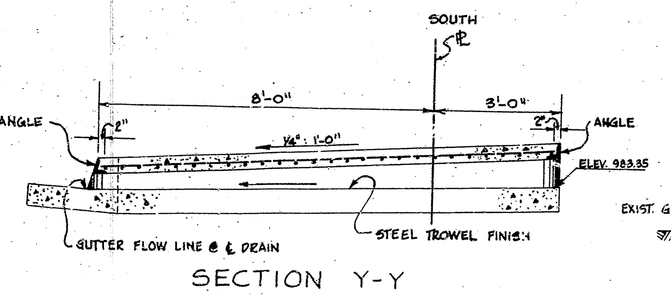

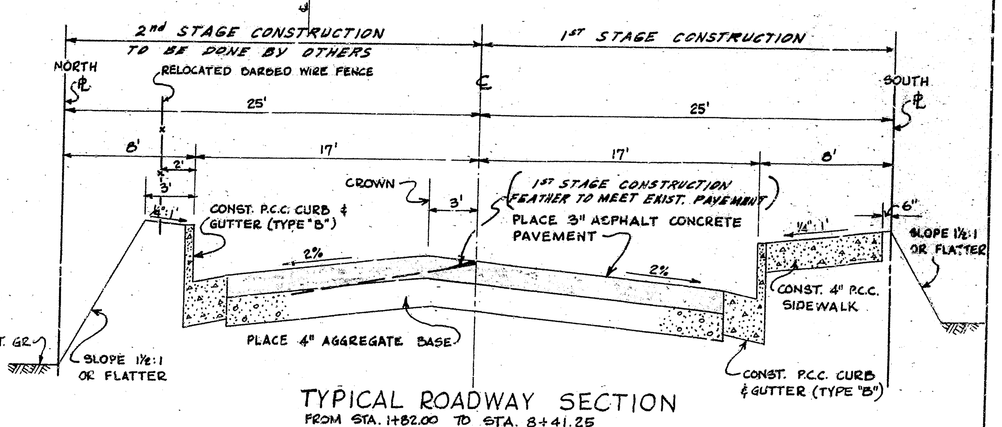

TYPICAL ROADWAY SECTION

FROM STA. 1+62.00 TO STA. 8+41.25
NO SCALE

SIDEWALK CULVERT DETAIL

AT STA. 3+84
NO SCALE

NO.	REVISION	APPROVED	DATE

PLAN PREPARED IN THE OFFICE OF
VICTOR GRUEN ASSOCIATES
6330 SAN VICENTE BLVD. LOS ANGELES 90048, CALIFORNIA
UNDER THE SUPERVISION OF Jack D. Fallon DATE .....
R.C.E. NO. 7863

APPROVED 10-27-66
CITY ENGINEER
REGISTERED CIVIL ENGINEER NO. 13653

DRAWING NO. 3514
SHEET 1 OF 1 SHEETS
DRAWN BY W.M.C.
CHECKED BY A.D.
DATE 9/30/66

DEPARTMENT OF ENGINEERING
CITY OF SAN BERNARDINO
IMPROVEMENT PLANS
FROM SOUTH "E" STREET TO POINT 791.25 FT. EAST OF SOUTH "E" STREET