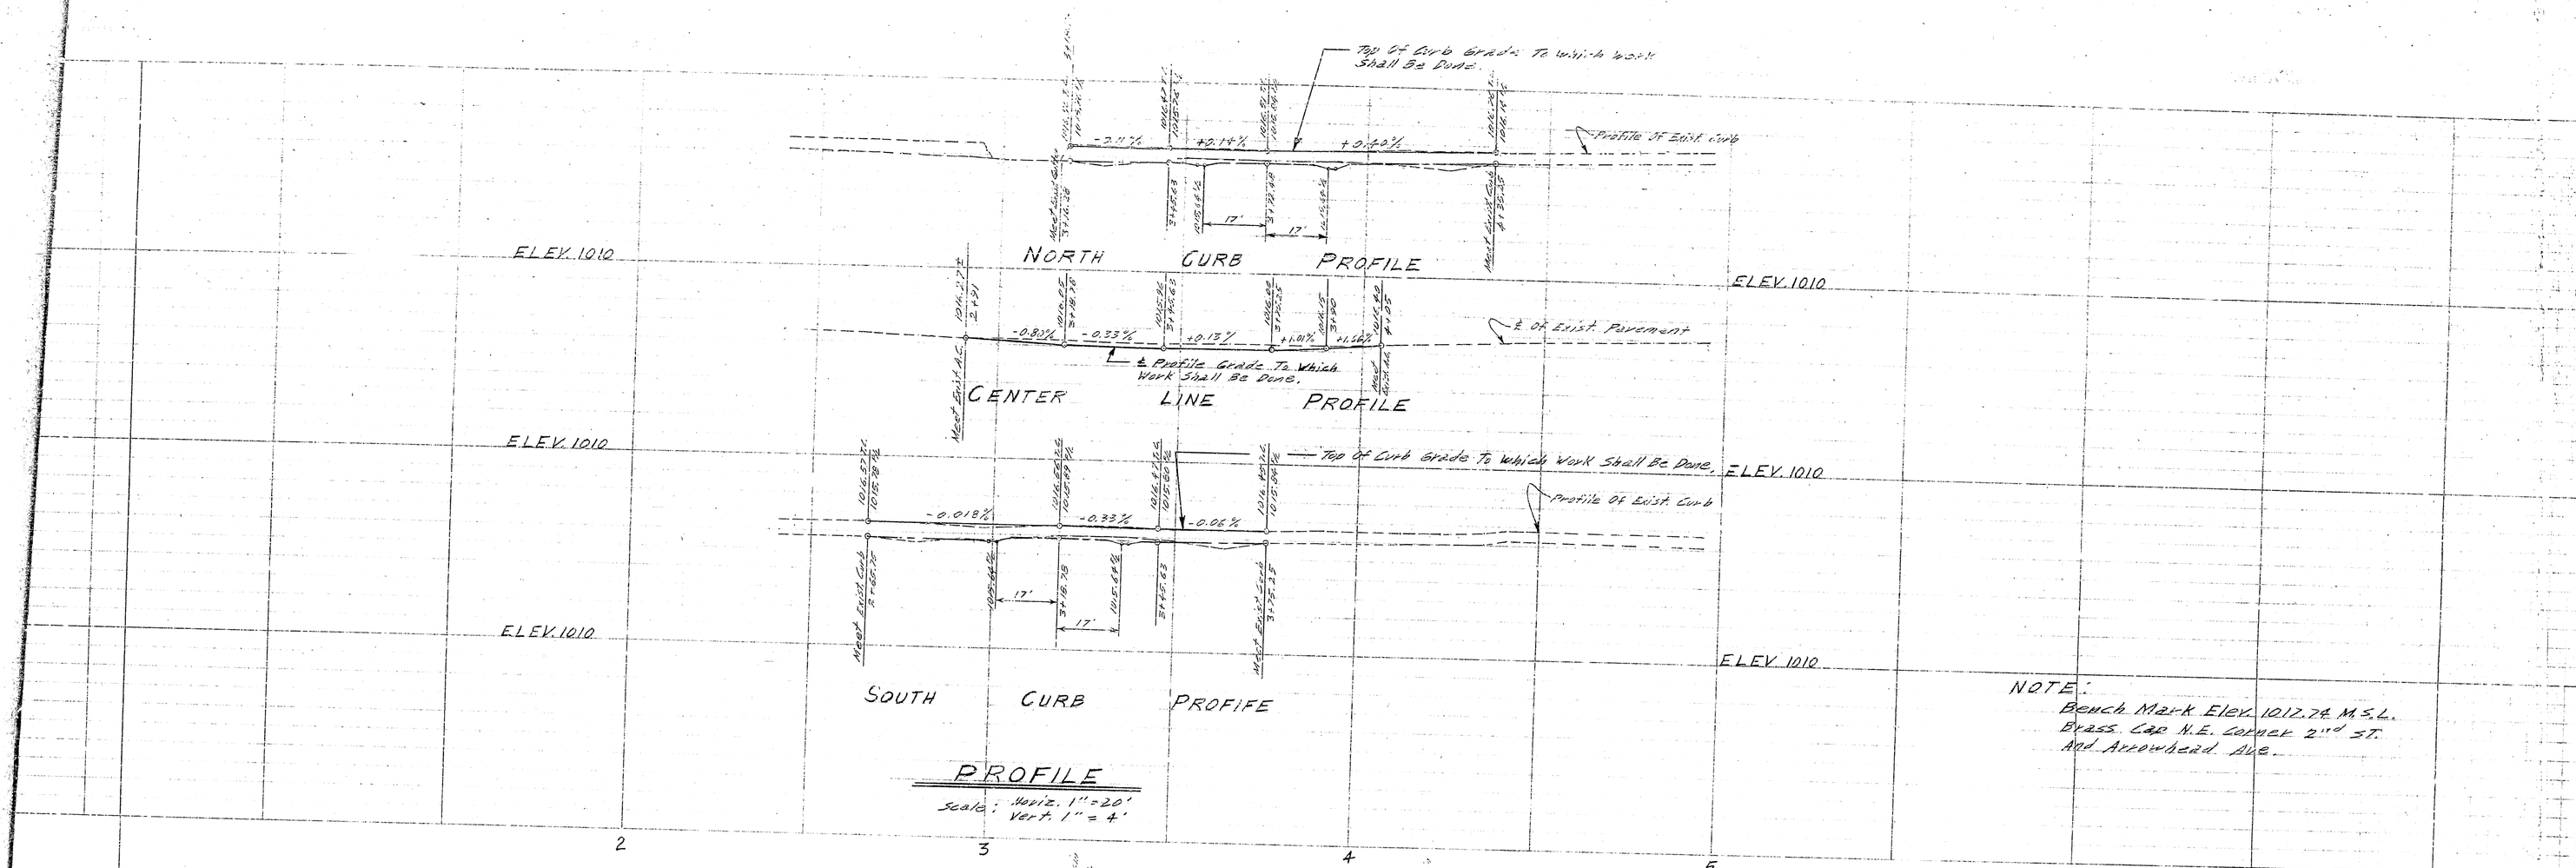

NOTE:
Bench Mark Elev. 1012.74 M.S.L.
Brass. Cap N.E. Corner 2nd ST.
And Arrowhead Ave.

PROFILE

Scale: Horiz. 1" = 20'
Vert. 1" = 4'

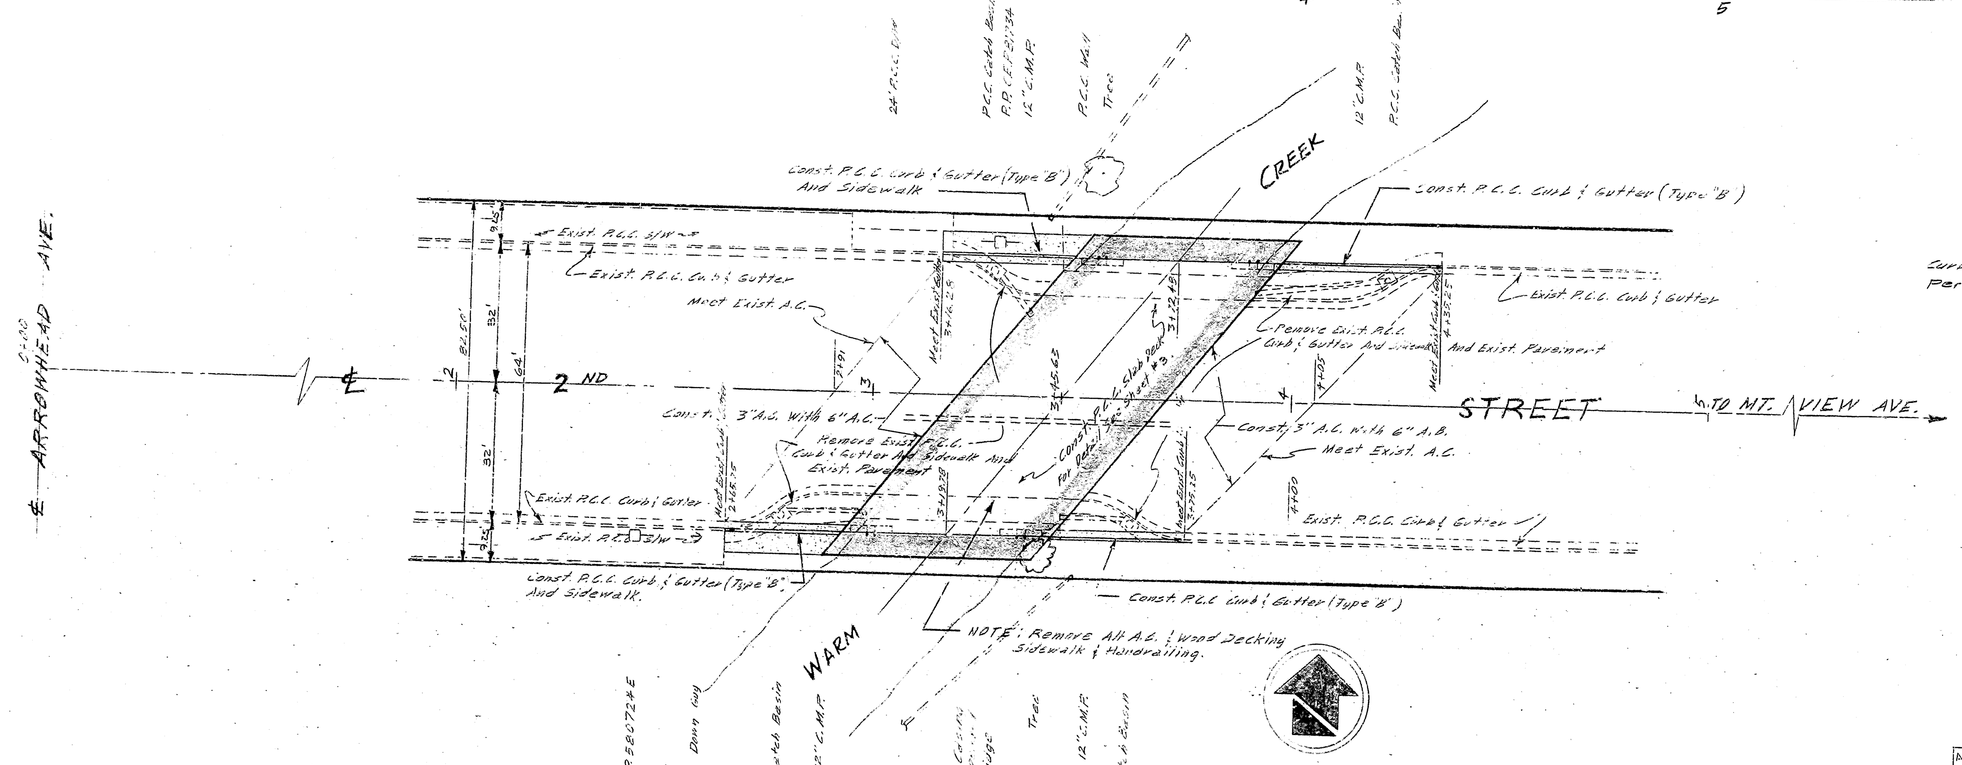

PLAN

SCALE: 1" = 20'

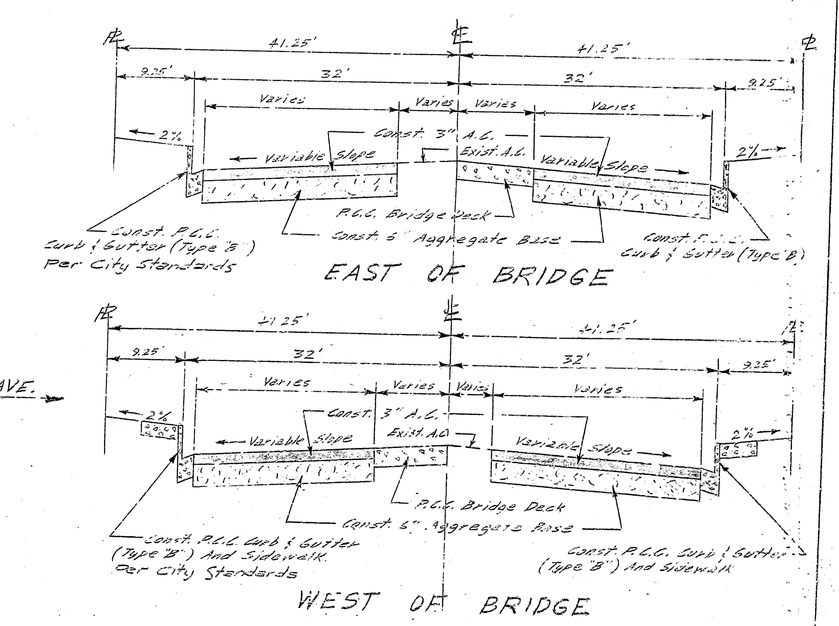

TYPICAL SECTIONS

NO SCALE

APPROVED 10-10-1966 City Engineer		DEPARTMENT OF ENGINEERING CITY OF SAN BERNARDINO
REGISTERED CIVIL ENGINEER No. 13,653		
DRAWING NO. 3516	DRAWN BY Ruben	BRIDGE
SHEET 4 OF 4 SHEETS	CHECKED BY RB	SECOND ST OVER WARM CREEK
	RECOMMENDED	REPAIR AND WIDENING

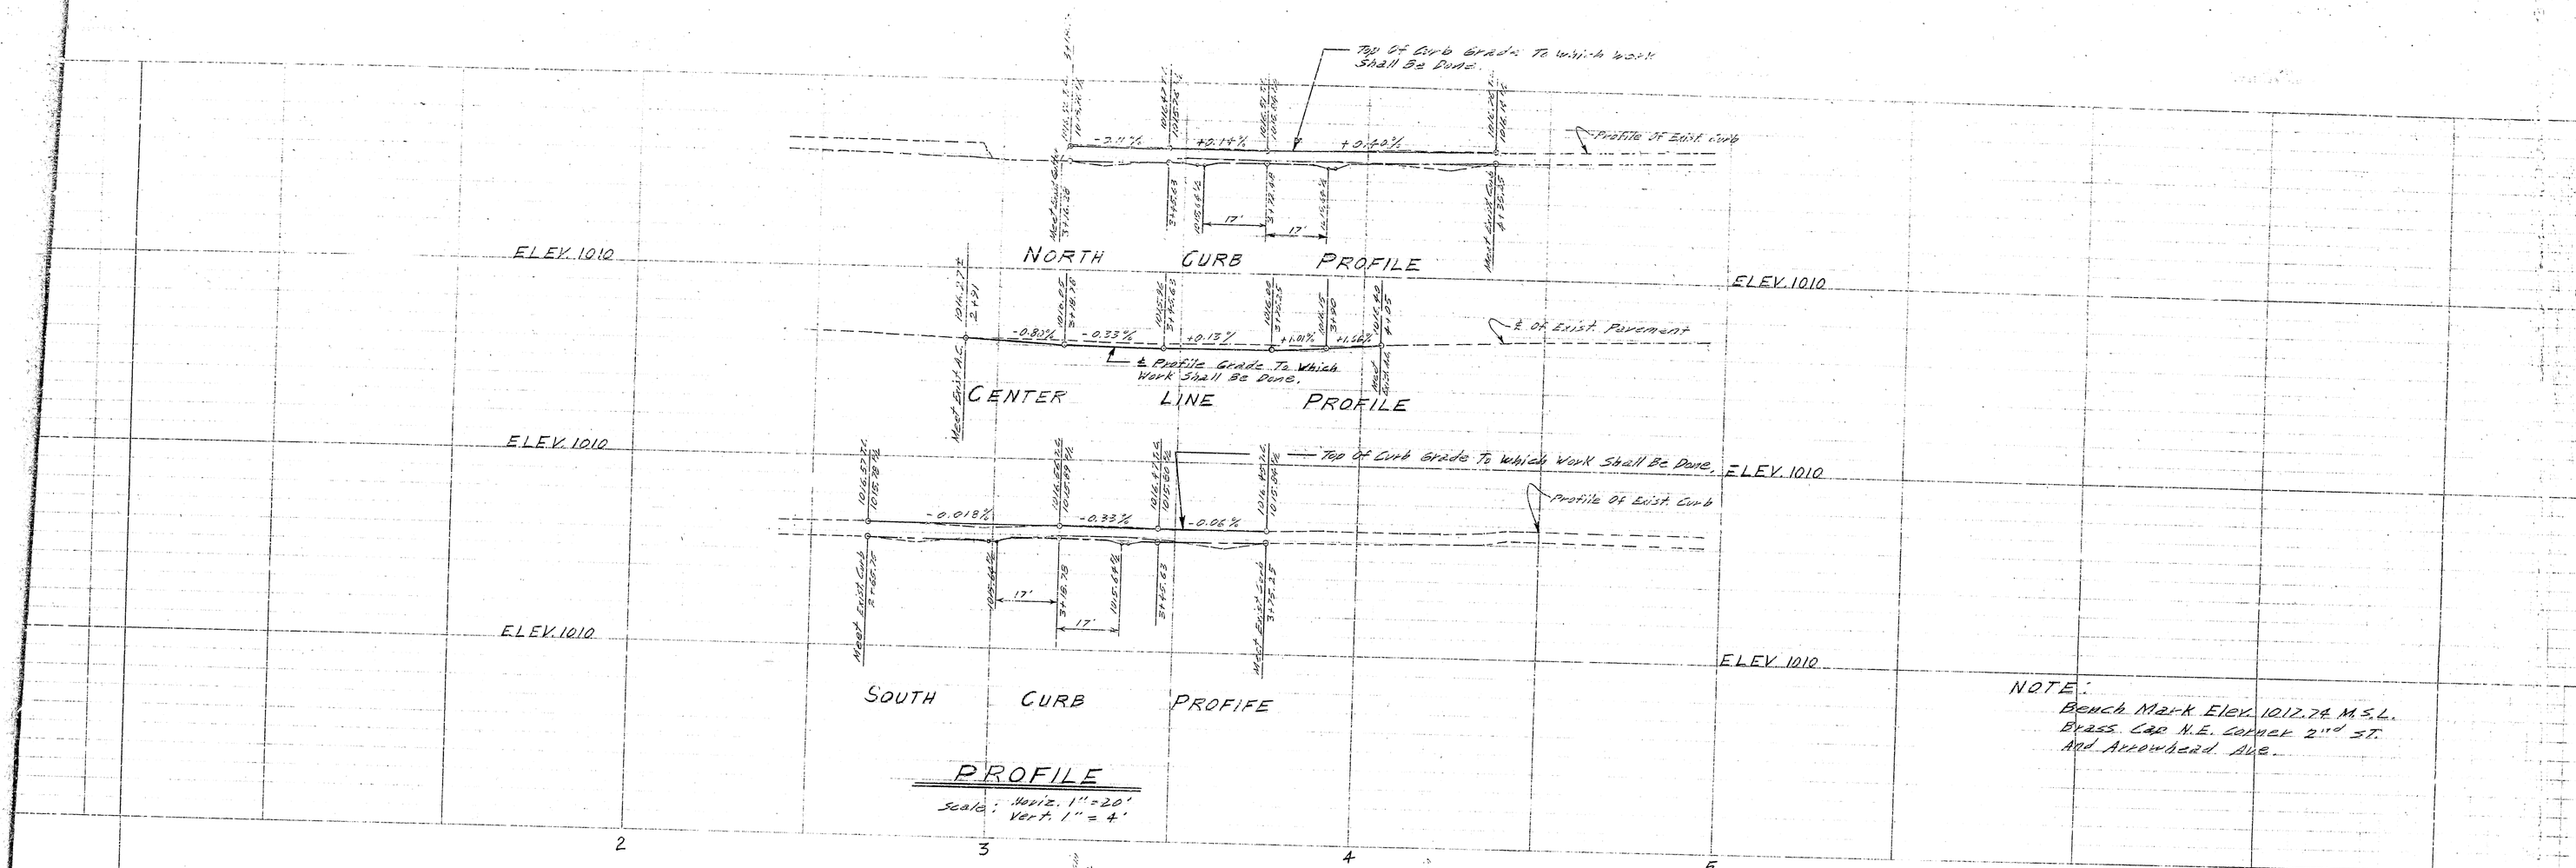

NOTE:
Bench Mark Elev. 1012.74 M.S.L.
Brass. Cap N.E. Corner 2nd ST.
And Arrowhead Ave.

PROFILE

Scale: Horiz. 1" = 20'
Vert. 1" = 4'

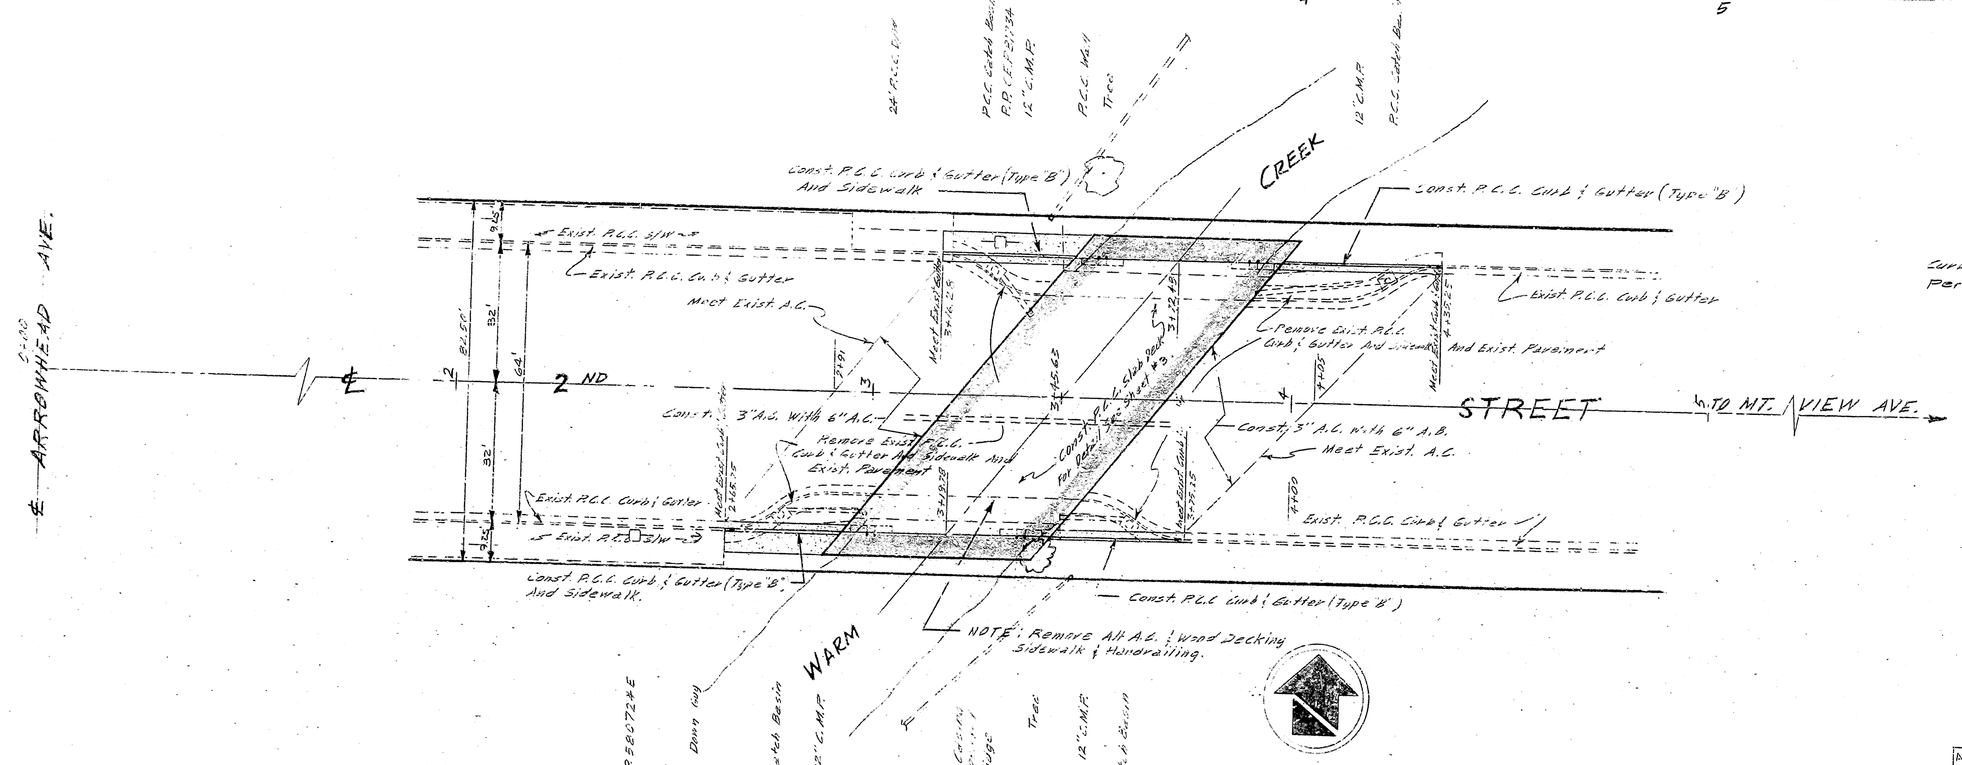

PLAN

SCALE: 1" = 20'

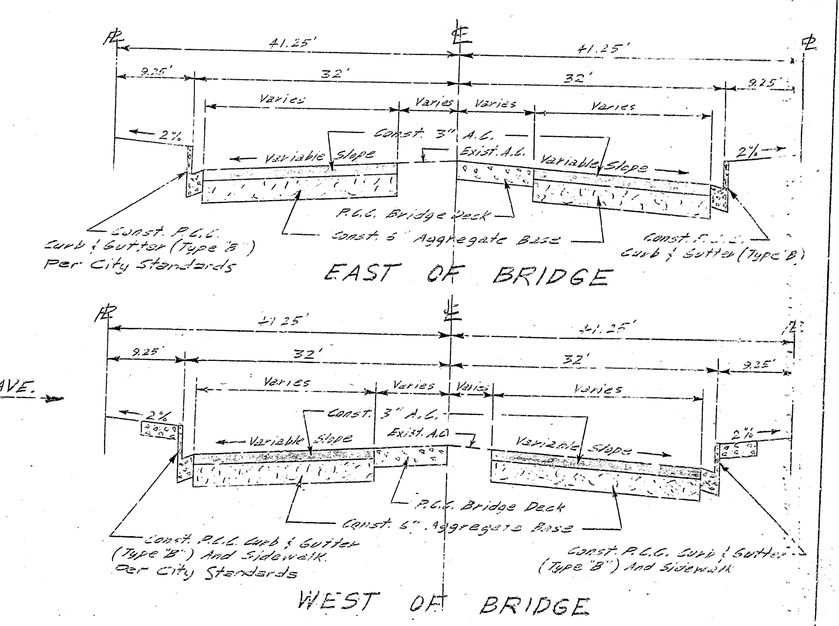

TYPICAL SECTIONS

NO SCALE

APPROVED 10-10-1966 City Engineer		DEPARTMENT OF ENGINEERING CITY OF SAN BERNARDINO
REGISTERED CIVIL ENGINEER No. 13,653		
DRAWING NO. 3516	DRAWN BY Ruben	BRIDGE
SHEET 4 OF 4 SHEETS	CHECKED BY RB	SECOND ST OVER WARM CREEK
	RECOMMENDED	REPAIR AND WIDENING