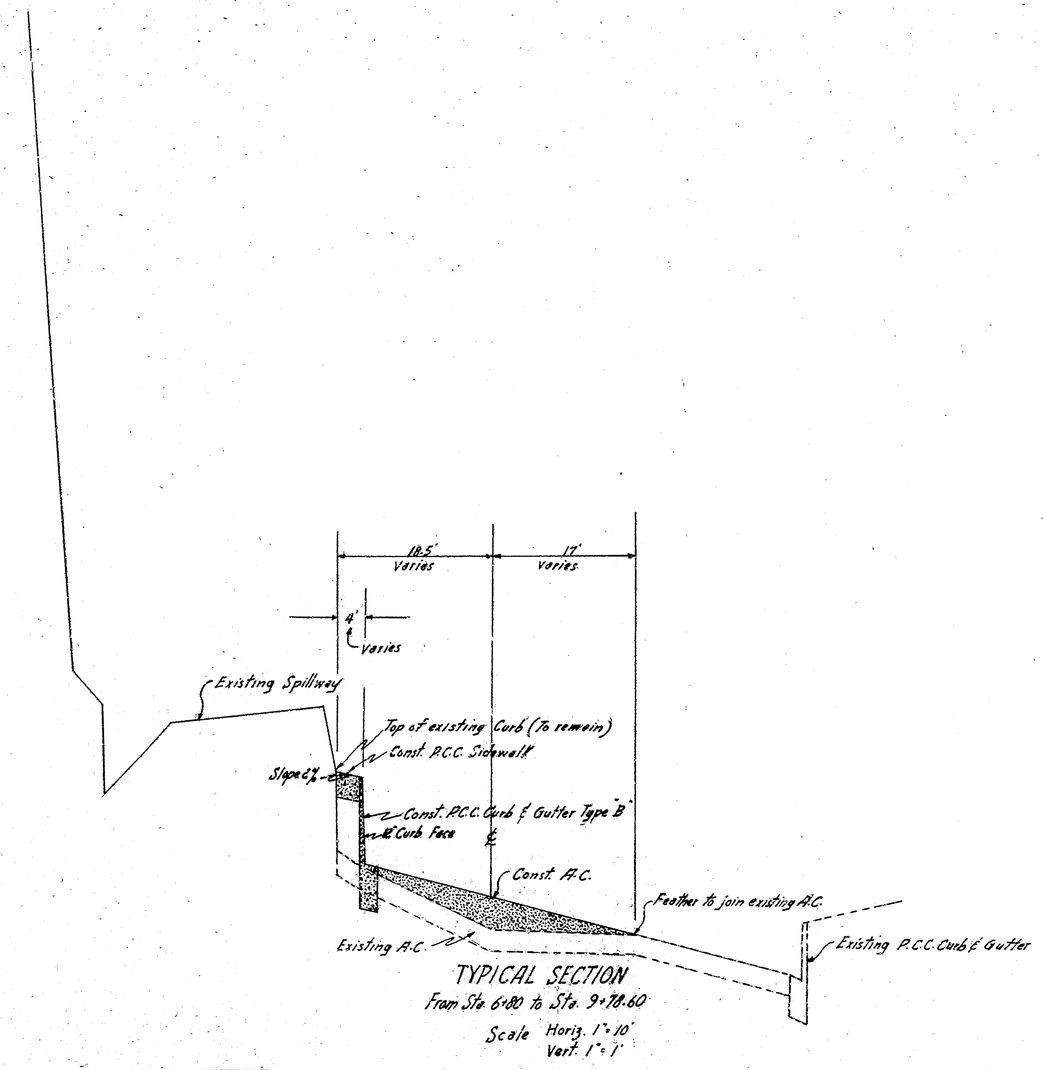

TYPICAL SECTION
From Sta. 6+80 to Sta. 9+78.60
Scale Horiz. 1"=10'
Vert. 1"=1'

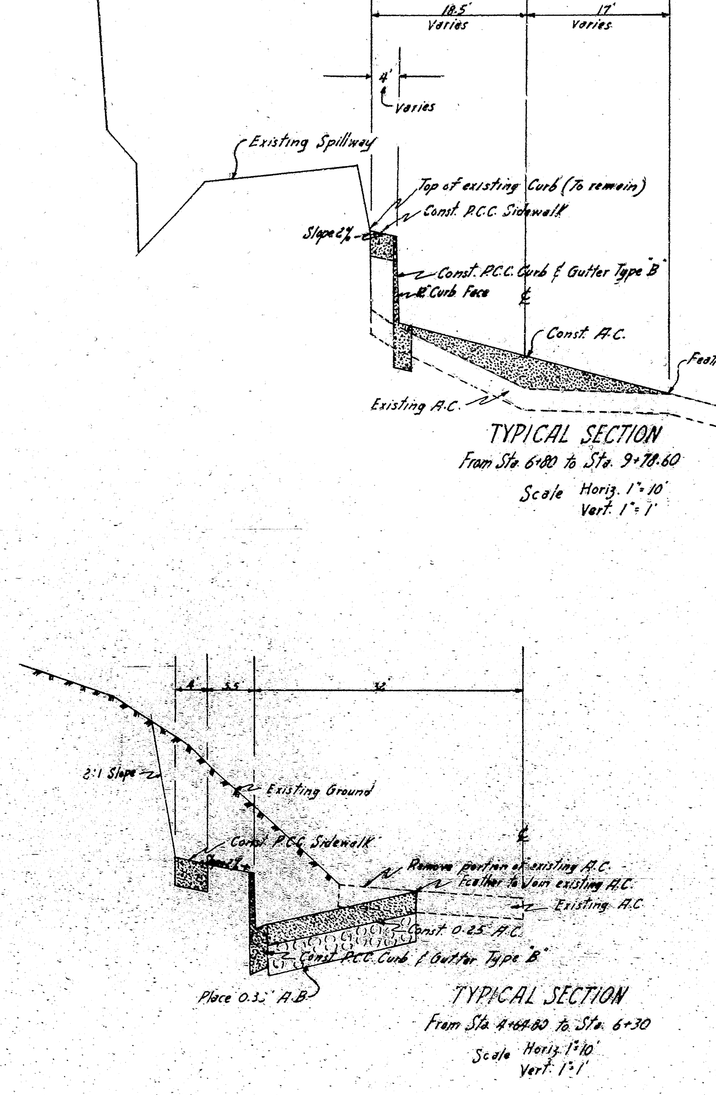

TYPICAL SECTION
From Sta. 4+69.80 to Sta. 6+30
Scale Horiz. 1"=10'
Vert. 1"=1'

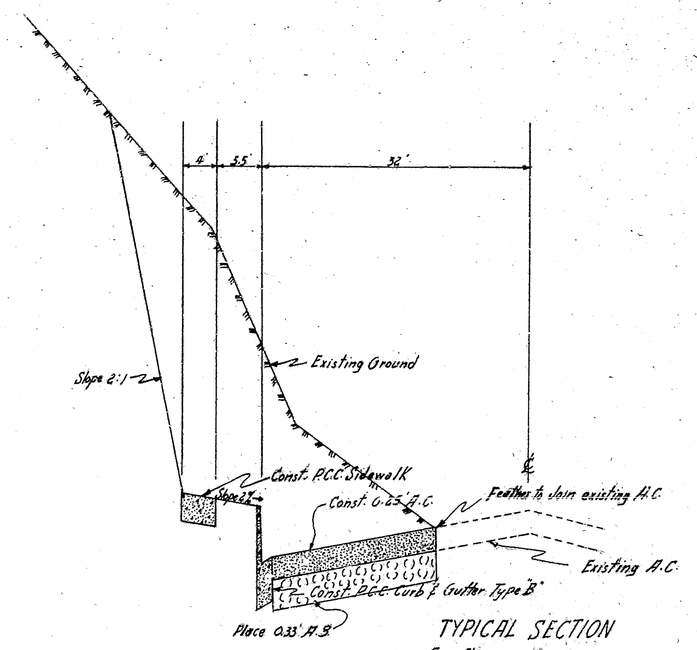

TYPICAL SECTION
From Sta. 10+50 to Sta. 15+30
Scale Horiz. 1"=10'
Vert. 1"=1'

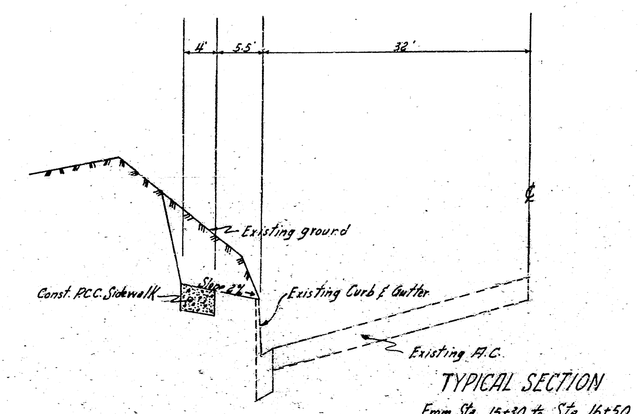

TYPICAL SECTION
From Sta. 15+30 to Sta. 16+50
Scale Horiz. 1"=10'
Vert. 1"=1'

APPROVED October 21 1966	DEPARTMENT OF ENGINEERING
CITY ENGINEER	CITY OF SAN BERNARDINO
REGISTERED CIVIL ENGINEER NO. 13653	FORTIETH STREET
DRAWING NO. 3531	Between Harrison Street and Mountain Avenue
SHEET 5 OF 5 SHEETS	Widening - North Side
DRAWN BY MJ	
CHECKED BY RG	
RECOMMENDED TMB	