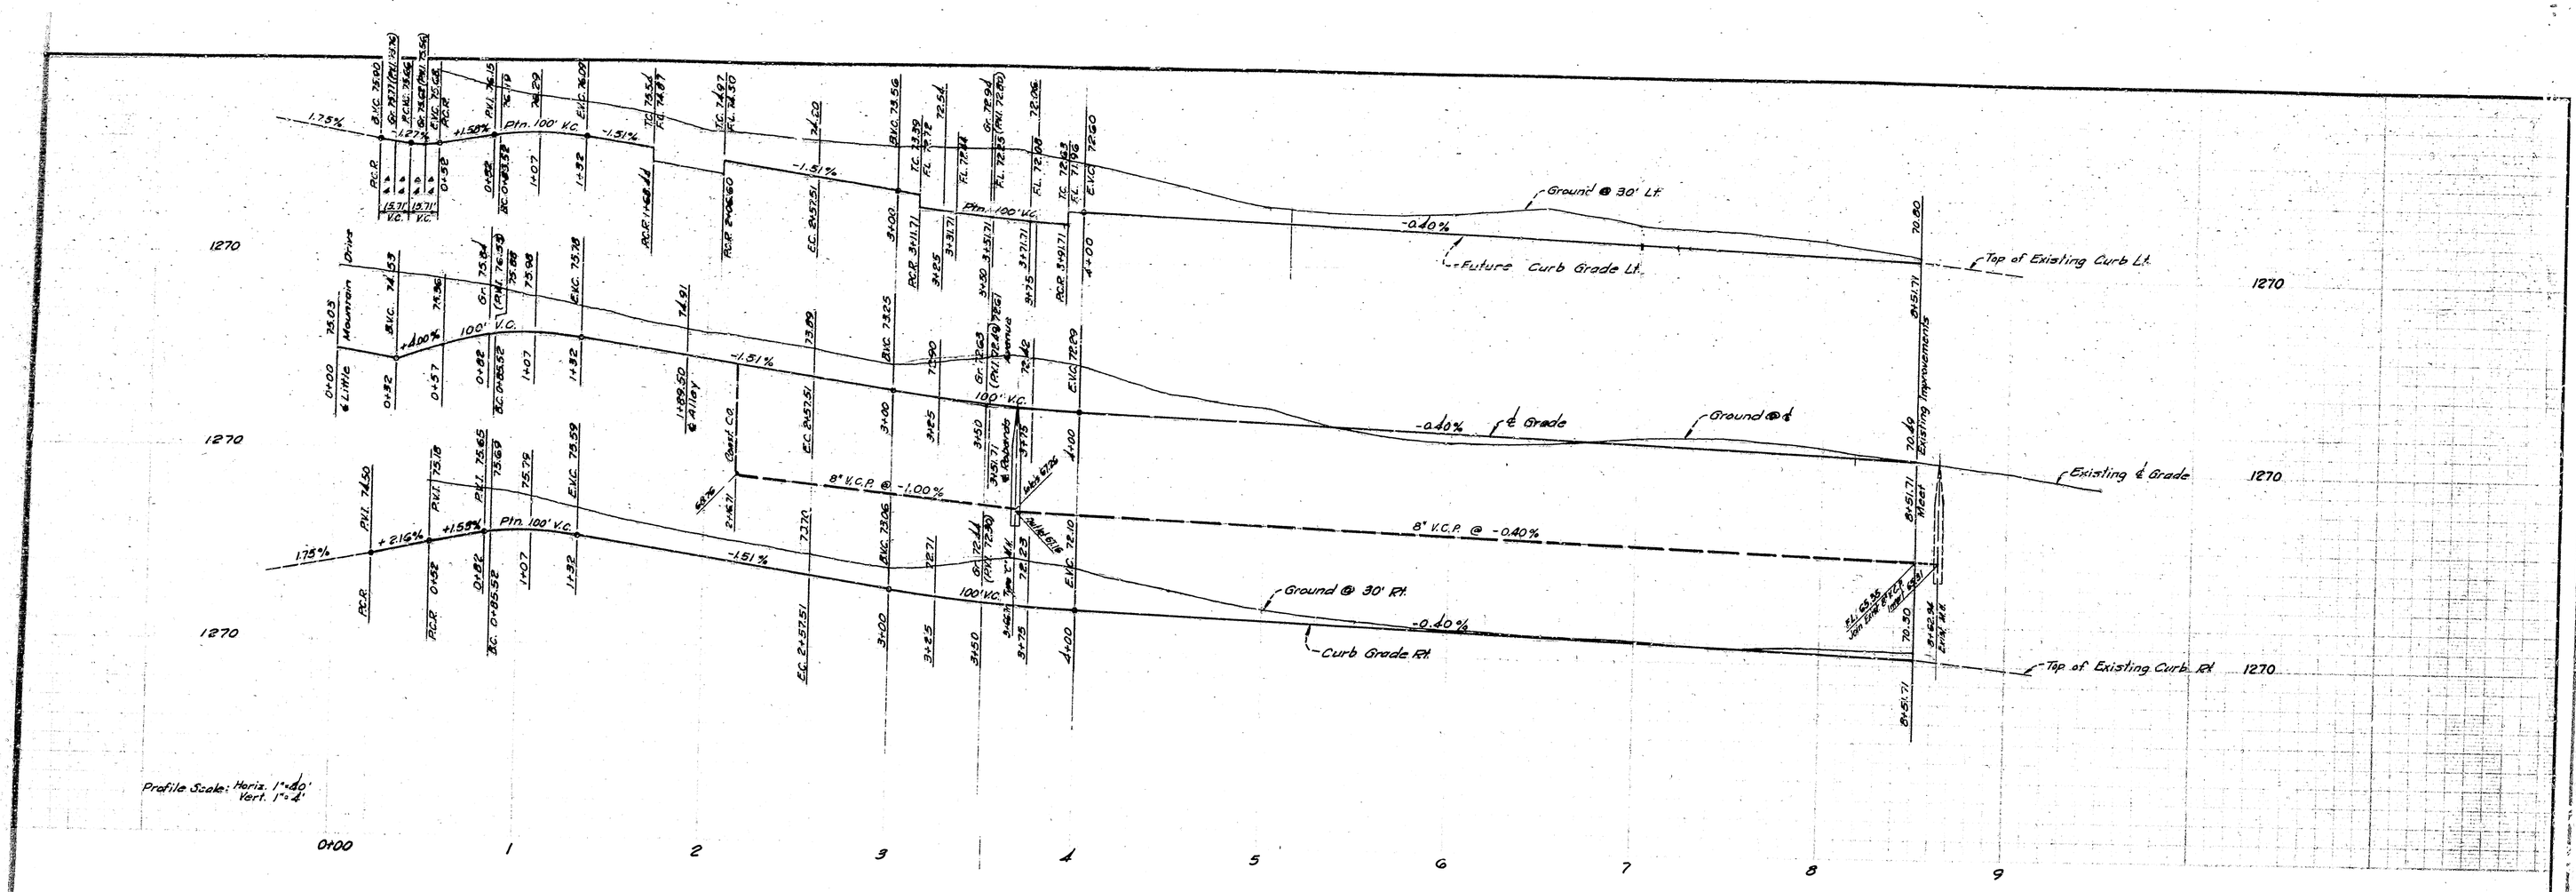
Profile Scale: Horiz. 1"=40'
Vert. 1"=4'
MARSHALL BLVD.
Ground @ 30' Lt.
Future Curb Grade Lt.
Top of Existing Curb Lt.
Existing ℄ Grade
Ground @ 30' Rt.
Curb Grade Rt.
Top of Existing Curb Rt.
8" V.C.P. @ -0.40%
8" V.C.P. @ -1.00%
Meet Existing Improvements
Scale: 1"=40'
NOT A PART OF TRACT NO. 7744
FUTURE ALLEY
ROBERTS AVENUE (FUTURE)
LITTLE MOUNTAIN DRIVE
See Sheet No. 1
Install 2"x4" Redwood Header
Install Ornamental Street Light
Install Ornamental Street Light 300.00'
Const. 485' of 8" V.C.P. Sewer @ ℄ of Street
Existing Sidewalk
Existing Curb & Gutter
Existing Pavement
Existing Curb & Gutter
Existing Sidewalk
Const. Sidewalk
Tract Boundary
Meet Existing Improvements
T.P. NO. 40978
Street Improvements by Others
Sta. 3+51.71 to 8+51.71
Limits of Grading
PCC Sidewalk per Dwg. No. 2321-B
Curb & Gutter per Dwg. No. 2321-A
Future PCC Sidewalk per Dwg. No. 2321-B
Future Curb & Gutter per Dwg. No. 2321-A
TYPICAL SECTION-MARSHALL BLVD.
Note: Street grading for Tract No. 7744 shall include a minimum distance of 12' North of ℄ Marshall Blvd. from Sta. 3+51 to Sta. 8+51 & 12' North of edge of paving on Marshall Blvd. from Sta. 0+00 to Sta. 3+51 If paving on North 1/2 street section from Sta. 3+51 to Sta. 8+51 is not constructed contiguous with paving on South 1/2 street, a 2"x4" redwood header board shall be installed at edge of paving along ℄ Marshall Blvd.
DEPARTMENT OF ENGINEERING
CITY OF SAN BERNARDINO
IMPROVEMENT PLANS
TRACT NO. 7744
APPROVED January 11 1967
CITY ENGINEER
REGISTERED CIVIL ENGINEER NO.
DRAWN BY J.B.
CHECKED BY
RECOMMENDED
DRAWING NO. 3457
SHEET 2 OF 2 SHEETS
SUBMITTED BY
CAMPBELL, MILLER & ASSOCIATES
Civil Engineering, Planning & Surveying
1 6-1-67 Rev. Lots & Deleted North 1/2 Marshall Blvd.
No. Date Revision Approved Date