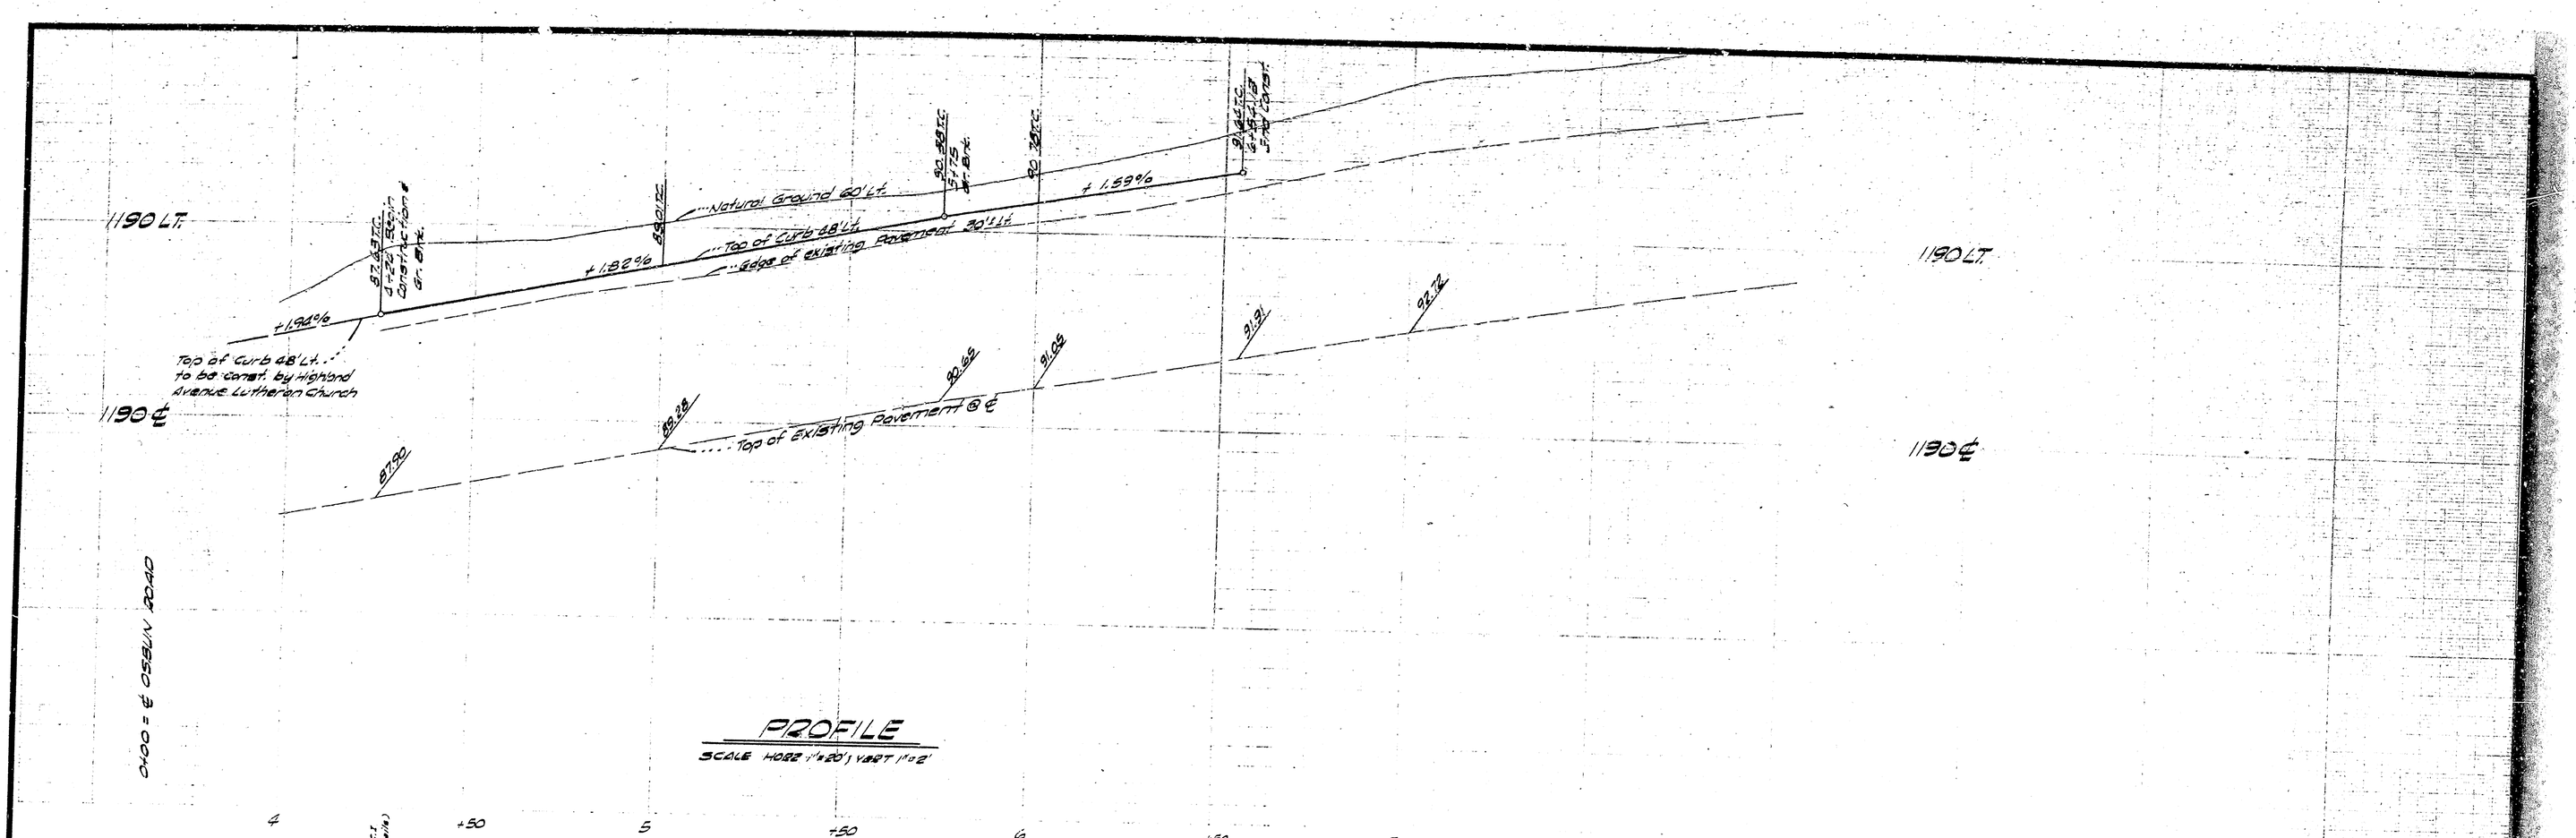

~GENERAL NOTES~

1. BENCH MARK: B.M. # 31 - Brass Cap on sidewalk at Northwest corner of Highland Avenue and Del Rosa Avenue - 3.8' South of North curb return and 0.8' from face of curb. ELEVATION = 1173.76
2. It shall be the responsibility of the contractor to familiarize himself with the job site and any underground facilities shown or not shown on this plan. The engineer will not be responsible for damage to any underground facility.
3. All work shall conform with applicable provisions of Standard Specifications No. 2271 revised October 1966 and Standard Drawings No. 2321 of the City of San Bernardino.
4. All utility companies involved shall be notified 30 days prior to construction.
5. All work shall conform to State of California Division of Highways Encroachment Permit No. ~~867.E 1961 331~~
6. Install parking lot drain pipes under sidewalk to curb face prior to sidewalk & curb construction.

David C. Koerning
David C. Koerning
Registered Civil Engineer No. 14311

Ludwig Engineering
CIVIL ENGINEERING : SURVEYING
TU 5-8294
1253 E Street
SAN BERNARDINO CALIFORNIA

MARK	REVISIONS	APPR	DATE
2	Relocate Driveway Openings		
1	Add 5-4'x 9' Tree Wells	DCK	

FIELD BOOK REF.

DEPARTMENT OF ENGINEERING
CITY OF SAN BERNARDINO

DESIGNED BY E.S.
DRAWN BY E.S.
CHECKED BY D.B.
RECOMMENDED BY
CHIEF DESIGN ENGINEER

APPROVED BY
Registered Civil Engineer No. 18853
CITY ENGINEER
12/16/66
DATE

IMPROVEMENT PLANS

HIGHLAND AVENUE

FROM STA. 4+24 TO STA. 6+50.13
BETWEEN OSBUN RD. & STERLING AVE.

W. O. NO.
ROAD NO.
DRAWING NO. 3549
SHEET 1 of 1